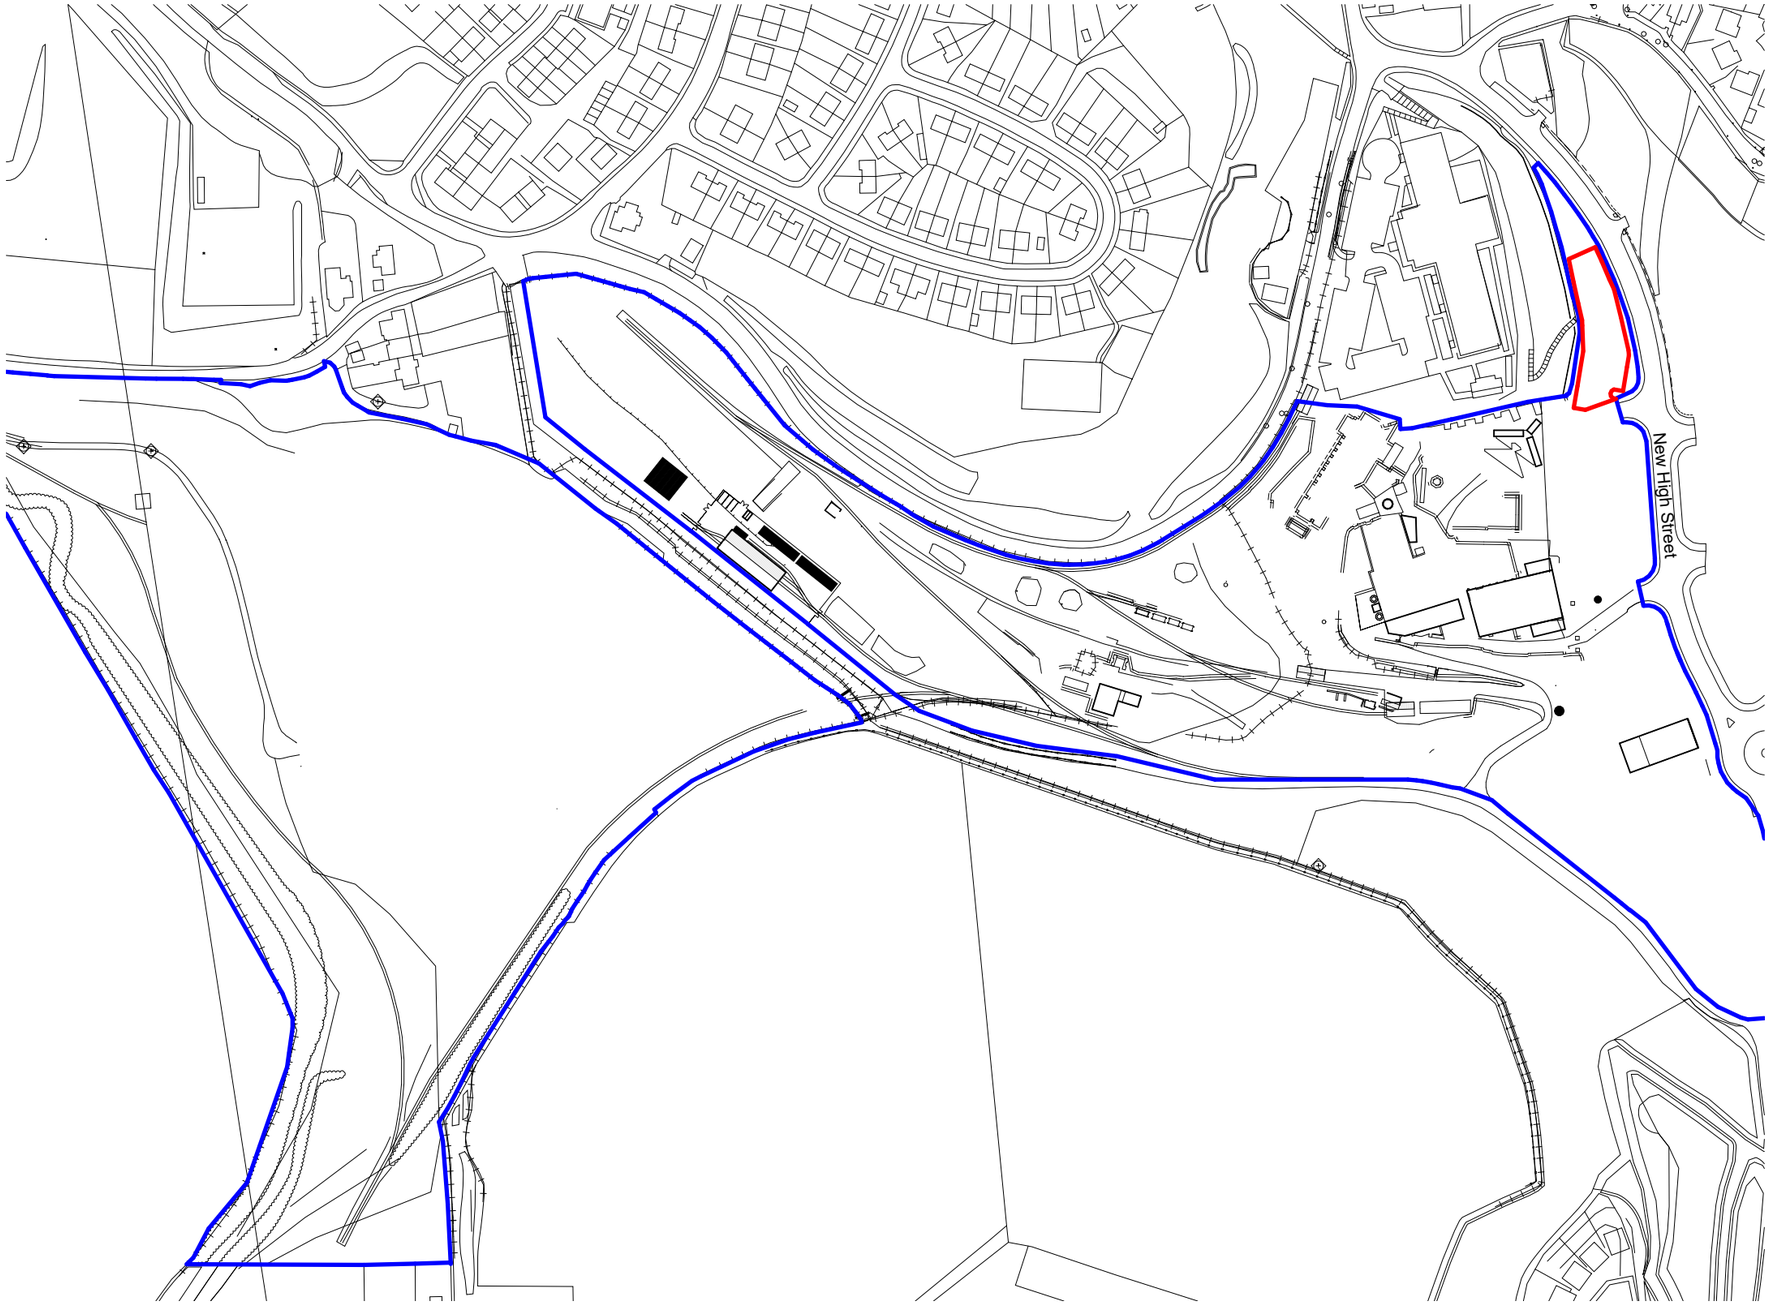


North

50m 250m

General Notes

1. All of the designs are the sole property of TACP Architects Ltd and may not be used without their written agreement
2. All prints, specifications and their copyright are the property of TACP Architects Ltd
3. All dimensions shall be checked on site before commencement of shop drawings, manufacture and all discrepancies must be reported to TACP Architects Ltd
4. Do not scale off drawings except for Planning purposes.

Revisions

Rev	Date	Description	By	Check
P01	07/01/25	Planning	EG	JB

Client

Brymbo Heritage Trust

Project Title

Stori Brymbo

Sheet Name

Location Plan - Overflow Car Park

Classification | Status

Scale	Date	Drawn	Checked
1 : 2500@A3	07/01/25	EG	JB

Job Number	Project•Originator•Zone•Level•Form•Role•Number	Revision
17003	BMS-TACP-PS- XX-DR- A-006	P01

TACP Architects Ltd

Pembroke House
Ellice Way,
Wrexham Technology Park,
Wrexham, LL13 7YT
01978 291161

admin@tacparchitects.co.uk
www.tacparchitects.co.uk

TACPArchitects