


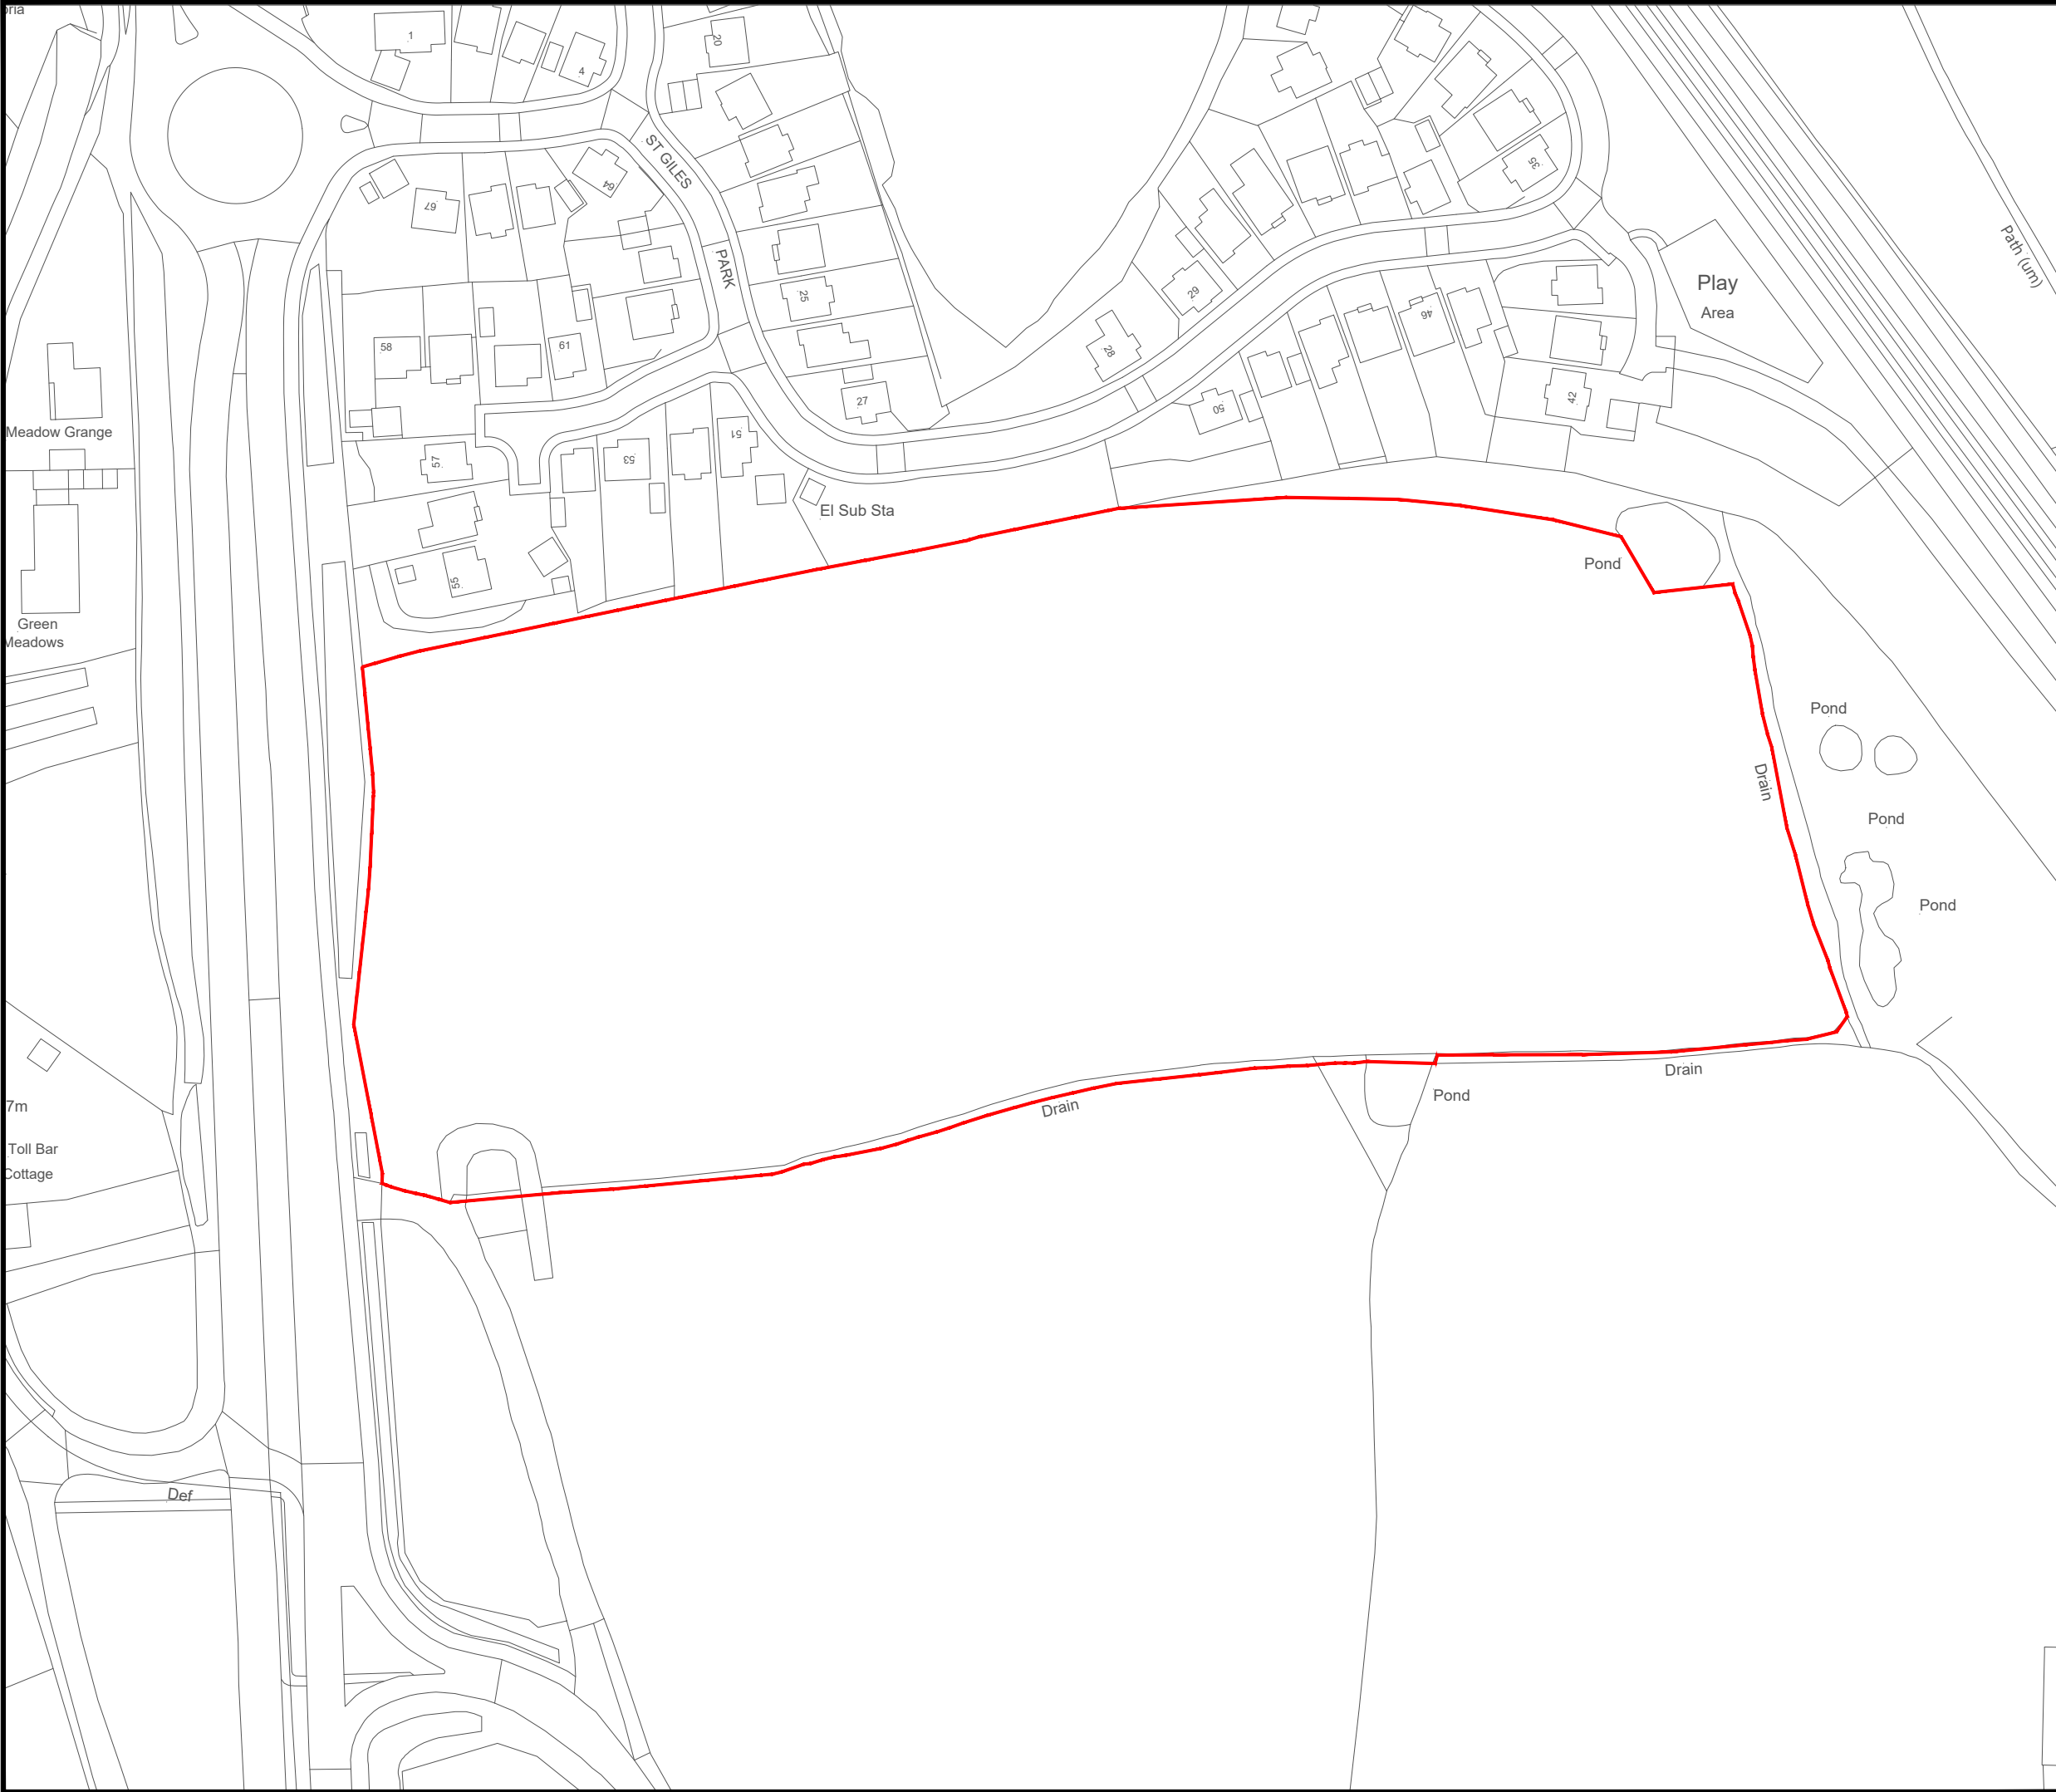

Rev:	Description:	Date:
-		



Castle Green,
Unit 20,
St. Asaph Business Park,
Denbighshire. LL17 0LJ.
Tel. 01745 536677

Site:	Mold Road, Gwersyllt, Wrexham
-------	-------------------------------

Title:	Location Plan
--------	---------------

Scale:	1:1250	Date:	22.02.22
--------	--------	-------	----------

Ref:	MRGWR-LP.01	Rev:	-
------	-------------	------	---