
HATCHED AREAS DENOTES AREAS NOT WITHIN SCOPE OF WORKS

## NOTES

- THIS IS NOT A FIRE STRATEGY. ALL FINAL FIRE SAFETY PROVISIONS, INCLUDING TRAVEL DISTANCES, ESCAPE ROUTES, FIRE DETECTION, AND ALARM SYSTEMS, MUST BE REVIEWED AND APPROVED BY A QUALIFIED FIRE ENGINEER. IT IS THE RESPONSIBILITY OF THE CLIENT / CONTRACTOR TO ENSURE ALL FIRE SAFETY REQUIREMENTS ARE MET PRIOR TO OCCUPATION OR CONSTRUCTUON.

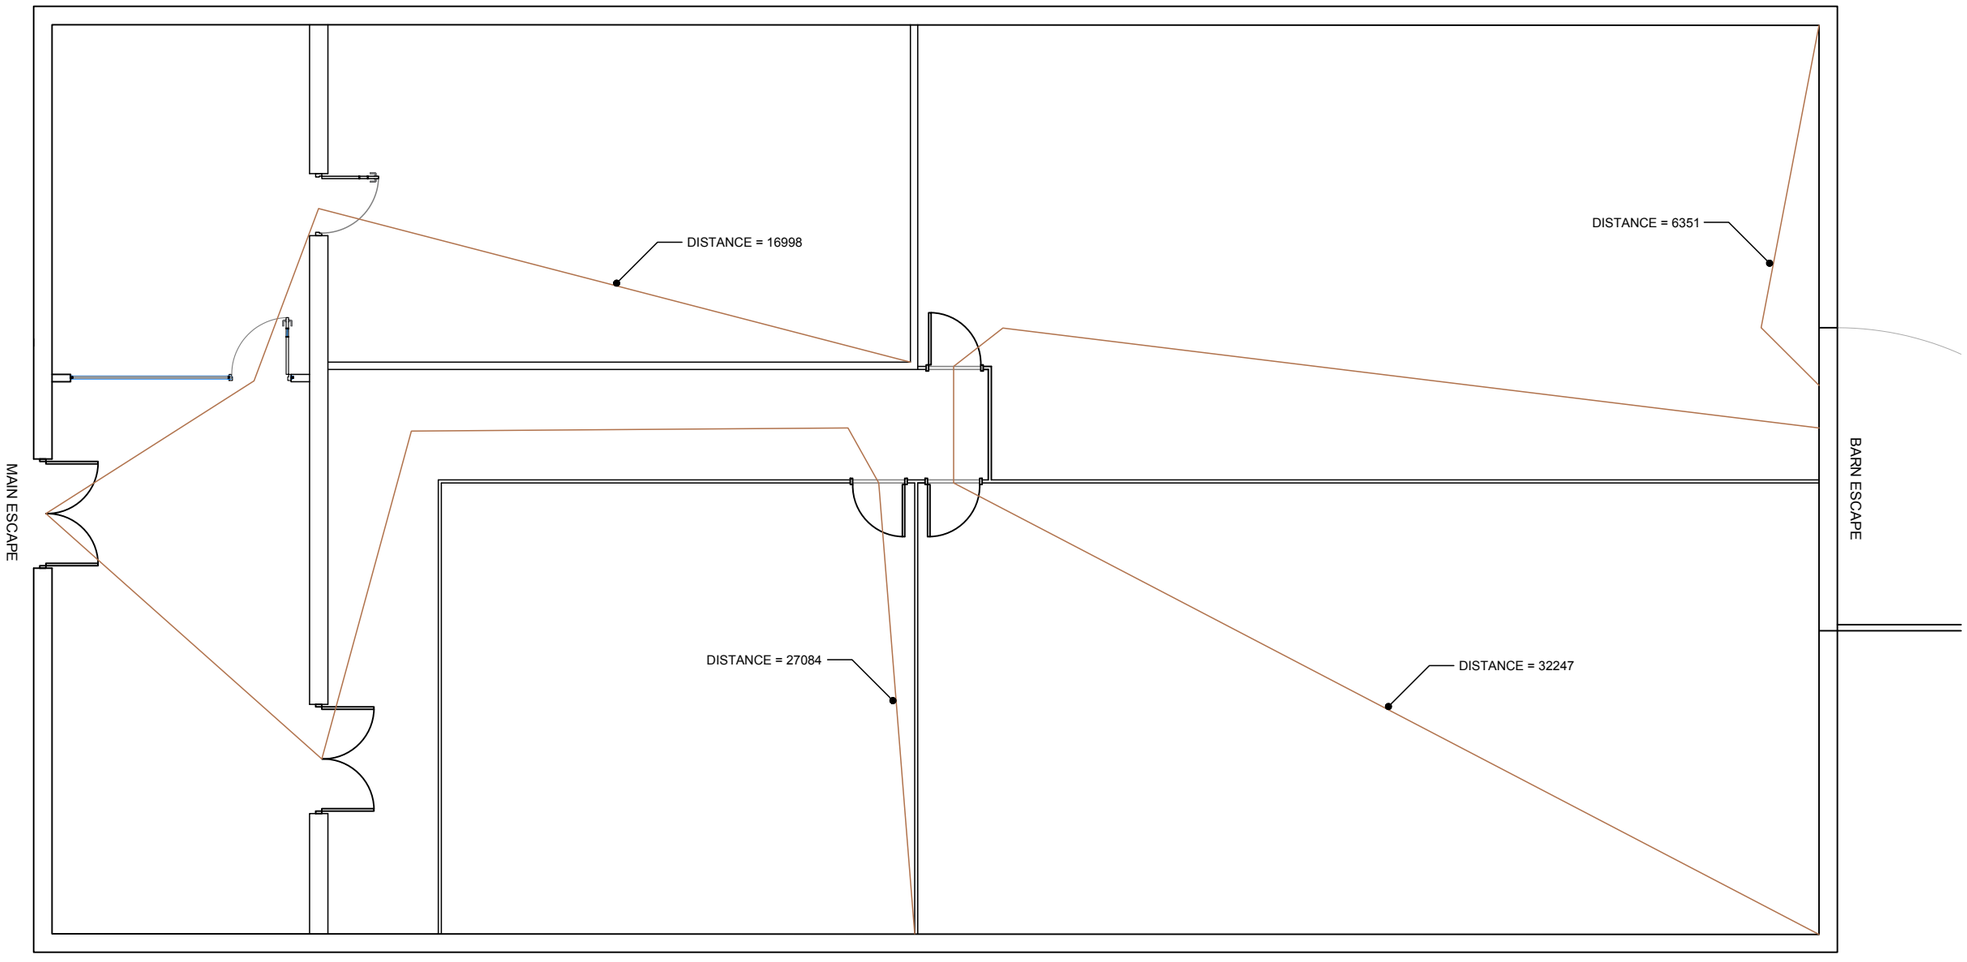


Disclaimer:

**NOTE:** ALL CONTRACTORS MUST VISIT SITE AND BE RESPONSIBLE FOR TAKING AND CHECKING ALL DIMENSIONS RELATIVE TO THEIR WORK. PLEASE INFORM DESIGNER OF ANY VARIATION BETWEEN DRAWINGS AND SITE CONDITIONS. USE FIGURED DIMENSIONS ONLY FROM THIS DRAWING. **DO NOT SCALE OFF THIS DRAWING.**

| | | | | | |
|---|---|---|---|---|---|
| Building: | Title: | Floor: | Drawn: | Check: | |
| - | TRAVEL DISTANCES | GF | EA | - | |
| Customer: | Status: | Suite: | Scale: | Size: | |
| THE WILD DOG | FOR INFORMATION | - | 1:100 | A3 | |
| Case Number: | Drawing Number: | First Issue Date: | Revision: | Date: | |
| - | AL.02.1 | 09.04.25 | - | - | |

| Revision | By: | Date: | Notes: |
|---|---|---|---|

Orientation:

Scale:

0 1m 2m 3m 4m 5m

SCALE 1:100 IN METERS