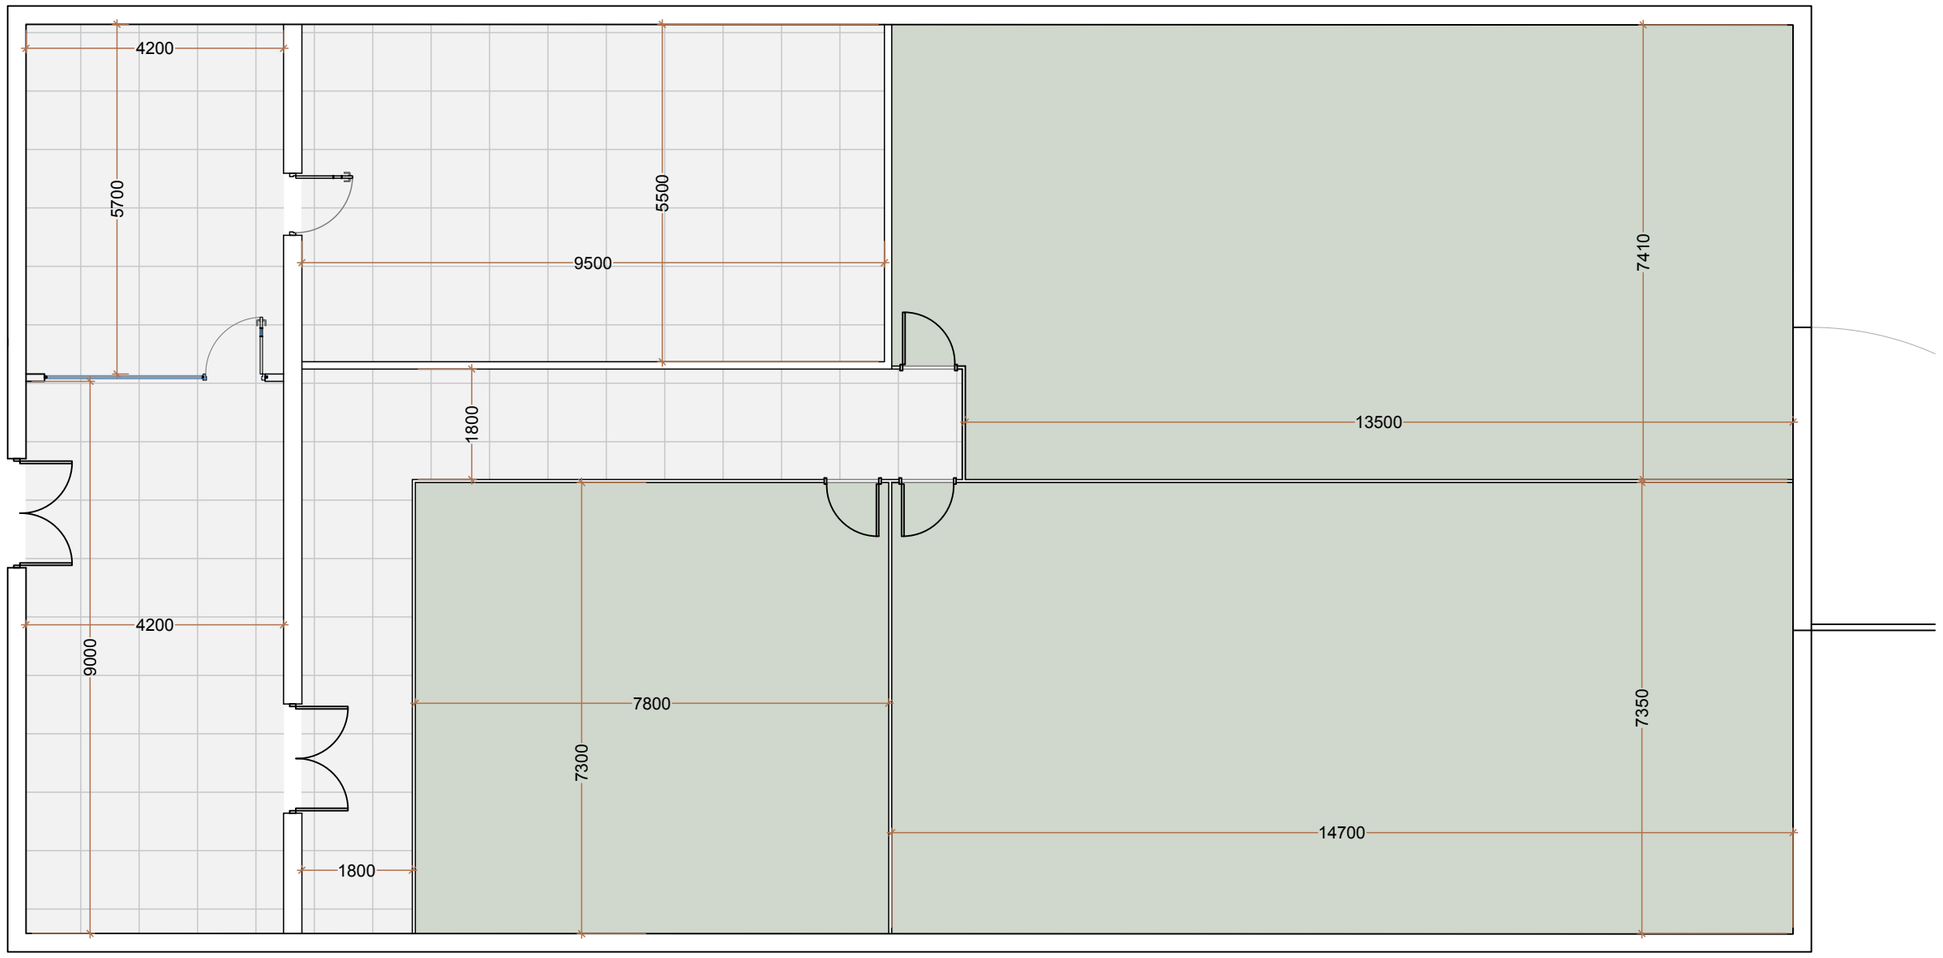


HATCHED AREAS DENOTES AREAS NOT WITHIN SCOPE OF WORKS

NOTES

- PROPOSED LAYOUT SHOWN FOR FEASIBILITY PURPOSES ONLY AND NOT TO BE USED FOR THE BASIS OF CONSTRUCTION.
- ANY INFORMATION SHOWN WITHIN THIS FEASIBILITY DRAWING IS TO BE INTERPRETED ON THE SOLE BASIS OF DESIGN INTENT ONLY AND FURTHER DETAILED DESIGN IS TO FOLLOW AT THE NEXT WORK STAGE, IF APPOINTED.
- DRAWING SUBJECT TO FURTHER CO-ORDINATION AND GUIDANCE FROM RELEVANT CONSULTANTS TO ENSURE COMPLIANCE WITH STATUTORY REGULATIONS.
- THIS DRAWING IS PROVIDED FOR THE PURPOSES OF SUPPORTING PLANNING APPROVAL. ALL DIMENSIONS ARE IN MILLIMETRES AND SHOULD BE VERIFIED ON SITE PRIOR TO ANY CONSTRUCTION. DO NOT SCALE FROM THIS DRAWING, USE MEASUREMENTS AS INDICATION ONLY.
- ANY DISCREPANCIES OR ERRORS SHOULD BE REPORTED TO DESIGNER IMMEDIATELY.

Disclaimer:

NOTE: ALL CONTRACTORS MUST VISIT SITE AND BE RESPONSIBLE FOR TAKING AND CHECKING ALL DIMENSIONS RELATIVE TO THEIR WORK. PLEASE INFORM DESIGNER OF ANY VARIATION BETWEEN DRAWINGS AND SITE CONDITIONS. USE FIGURED DIMENSIONS ONLY FROM THIS DRAWING. **DO NOT SCALE OFF THIS DRAWING.**

Building:	-	Title:	DIMENSION PLAN	Floor:	GF
Customer:	THE WILD DOG	Status:	FOR INFORMATION	Suite:	-
Case Number:	-	Drawing Number:	AL.01.1	First Issue Date:	09.04.25

Drawn:	Check:	Scale:	Size:	Revision:	Date:
EA	-	1:100	A3	-	-

Revision	By:	Date:	Notes:

Orientation:

Scale:

0 1m 2m 3m 4m 5m

SCALE 1:100 IN METERS