Static Caravan


Amenity Block / Dayroom

Tourer

Existing Compacted Gravel

Grass

Bituminous Tarmacadam

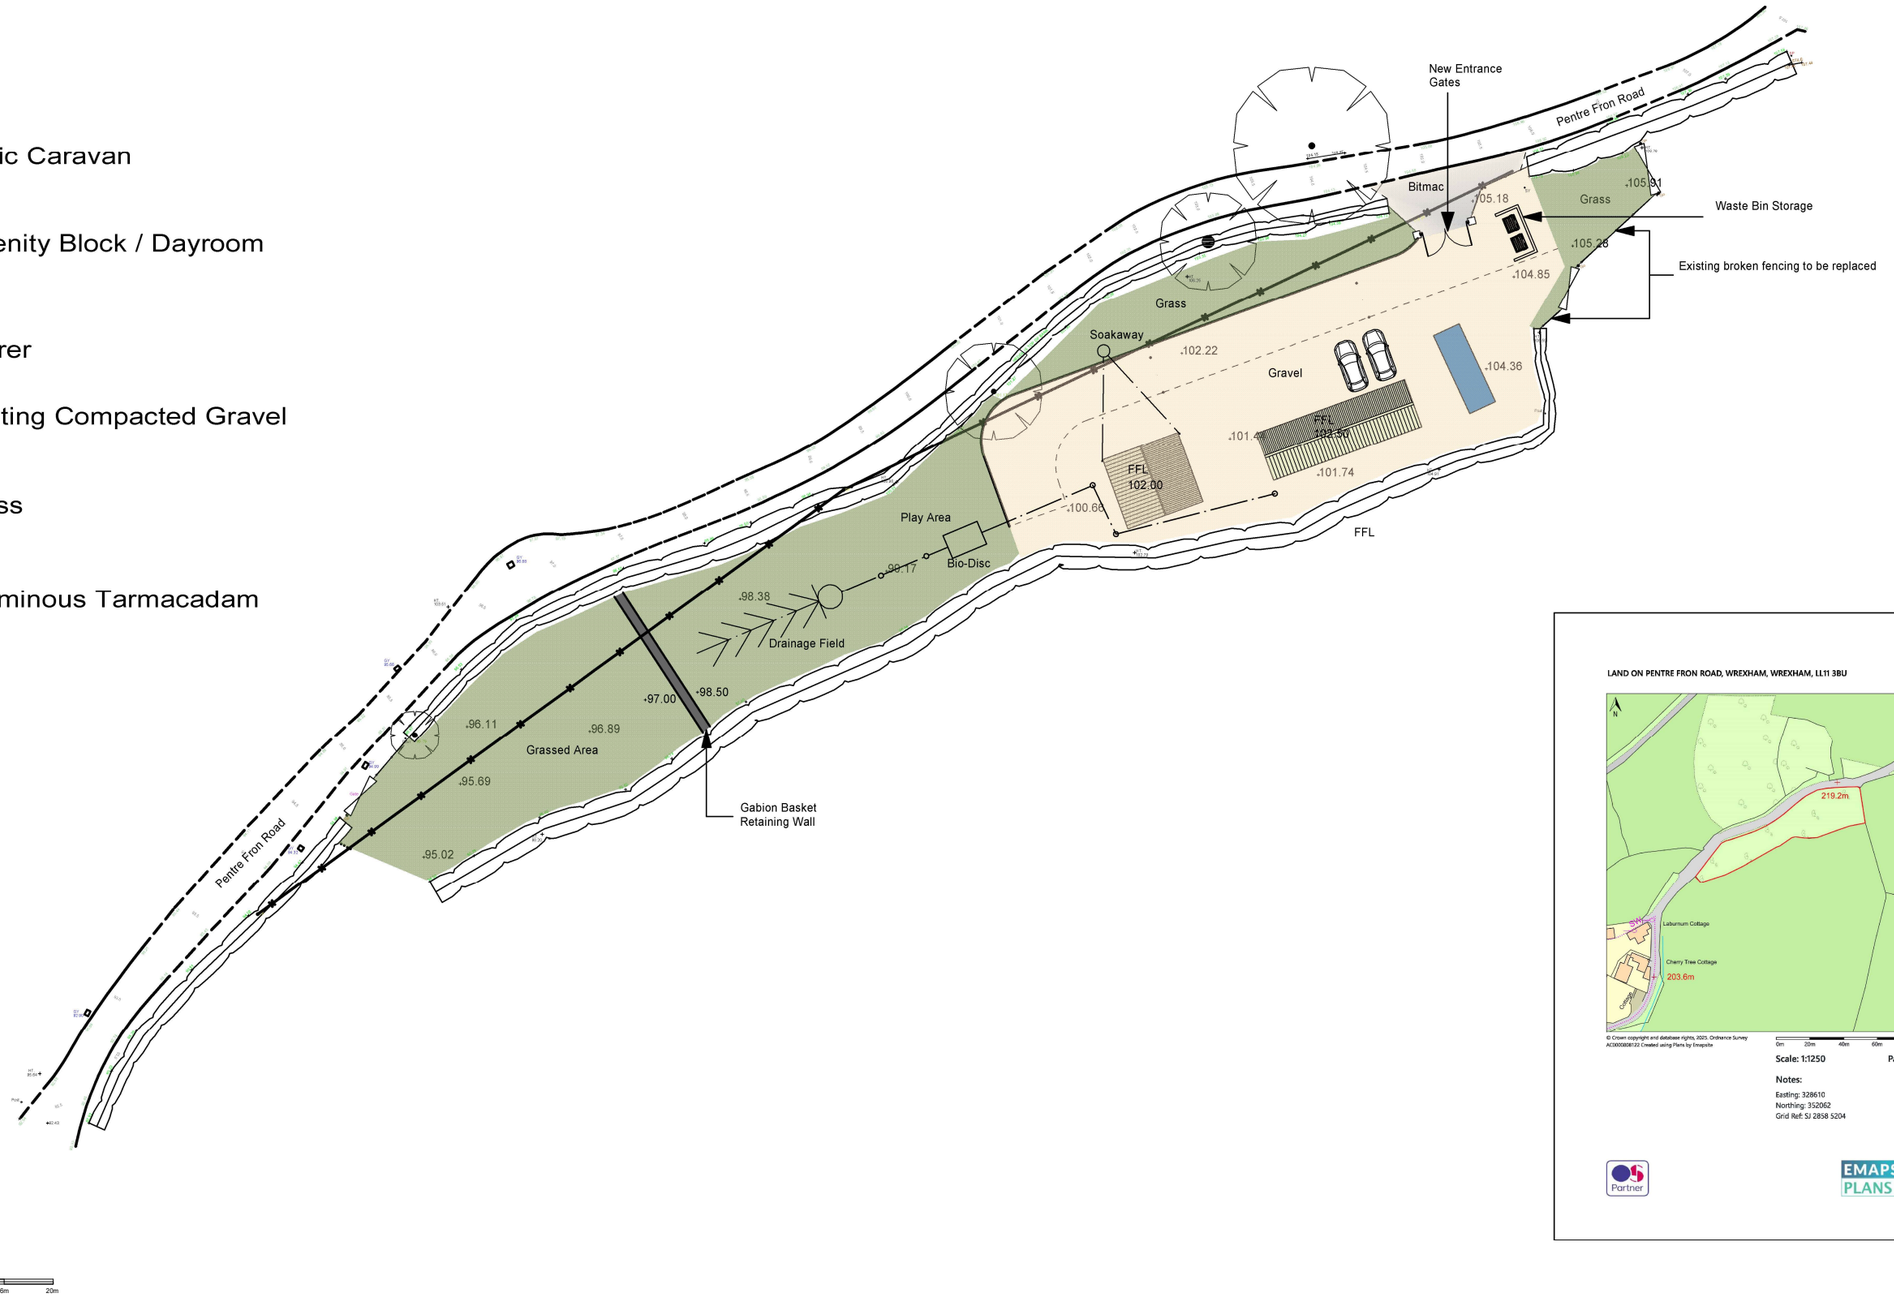

LAND ON PENTRE FRON ROAD, WREXHAM, WREXHAM, LL11 3BU

Scale: 1:1250 Paper Size: A4

Notes:

Easting: 328610
Northing: 352062
Grid Ref: SJ 2858 5204

Partner

EMAPSITE™ PLANS

NOTES:

All dimensions must be checked on site and not scaled from this drawing.

Client

Mr Adam Berry
Land on Pentre Fron Road
Wrexham LL11 3BU
Easting: 328610
Northing: 352062
Grid Ref: SJ 2858 5204

Job Title

Change of Use of Agricultural Land for a single-family Gypsy / Traveller pitch together with Bio-Disc Sewage Treatment Plant and improved Vehicular access, graveled hard standing and turning area (part retrospective)

Drawing Detail

Proposed Block Plan

Scale 1:500 A3

Date APRIL 2025 **Drawn by** T.M.

Drg No. 71434:1001 **Rev** -

Trevor Mennell Planning
Planning & Architectural Consultants
The Gables | Kendricks Bank |
Bayston Hill | Shrewsbury |
Shropshire | SY3 0EH