


CIVIL / STRUCTURAL DESIGN RISK MANAGEMENT

Abnormal or unusual residual risks associated with the design outcomes shown on this drawing are:-


RSK LDE LTD has followed its Design Risk Management process for Hazard Elimination and Risk reduction in developing the designs shown on this drawing.
Abnormal or unusual residual risks may be shown above where it is considered that such risk may not normally be expected by competent persons engaged on work of this nature or type.

Note


- All adoptable sewer works and material to be in accordance with Sewers for Adoption 7th Edition, The Relevant British/European and Dwr Cymru Welsh Water's Standards/Requirements/Addendum and Kitemarked.
- The drainage works are subject to technical approval from Dwr Cymru Welsh Water are subject to change

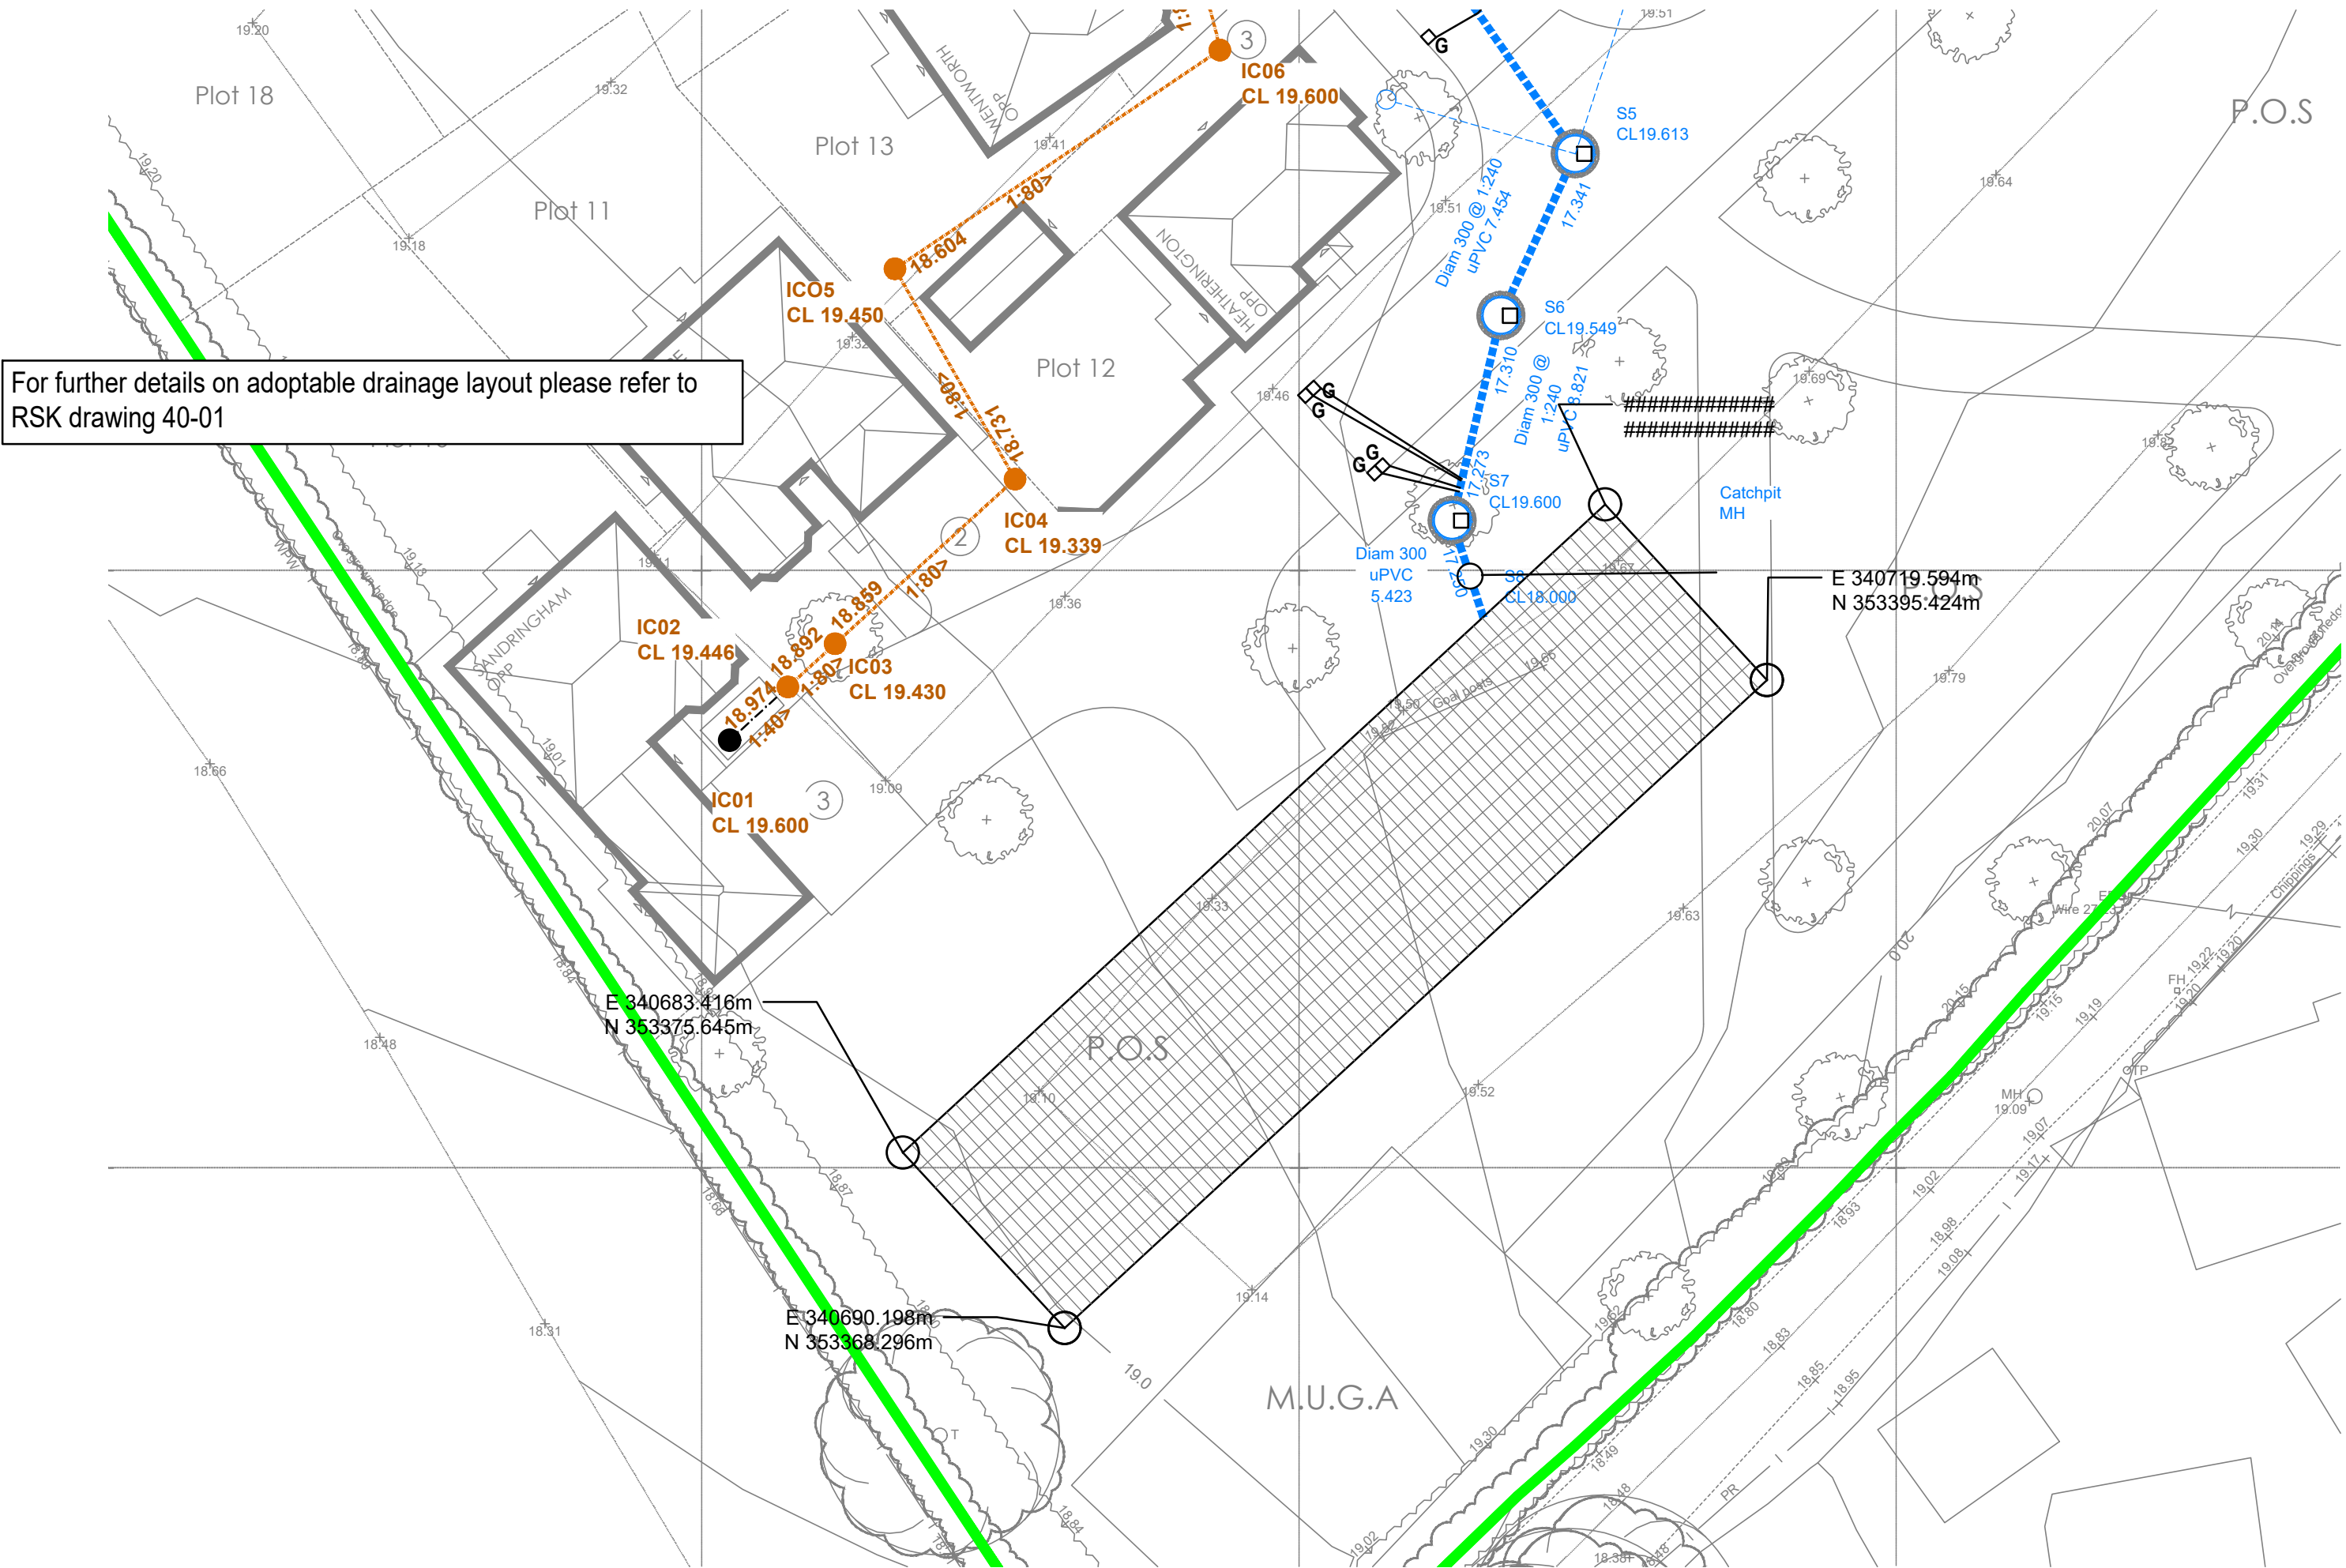

Infiltration
Feature
Scale 1:250

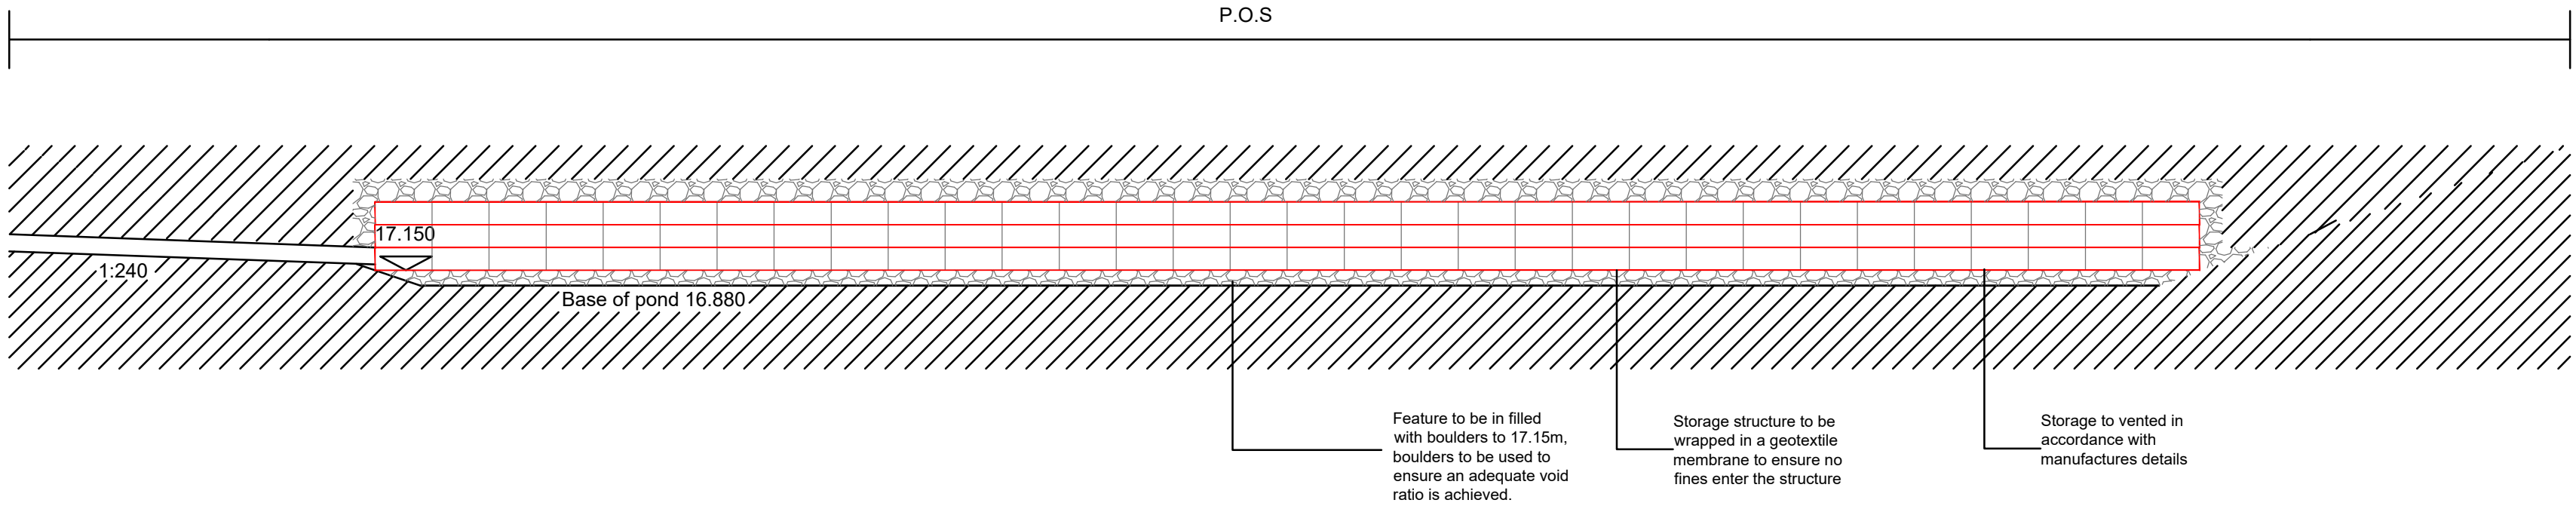

Feature Section
Scale 1:100

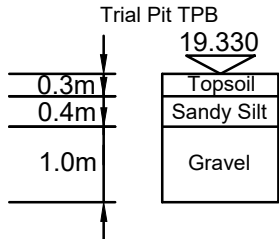

LAND & DEVELOPMENT ENGINEERING LTD

Spring Lodge
172 Chester Road
Healdy
Cheshire, W16 0AR
United Kingdom
Tel: +44 (0) 1928 726006
Fax: +44 (0) 1928 725633
Email: lsd@rsk.co.uk
Web: www.rsk.co.uk

Client



Project Title

Wtexham Road
Holt

Status

Detailed Design

Drawing Title

Infiltration Feature

Drawn

Date

LGS

DEC 19

Checked

Date

GPY

DEC 19

Approved

Date

Scale

As Shown

Orig Size

A1

Dimensions

m

Project No.

881986

Drawing File

Drawing No.

40-17

Rev.

P6