
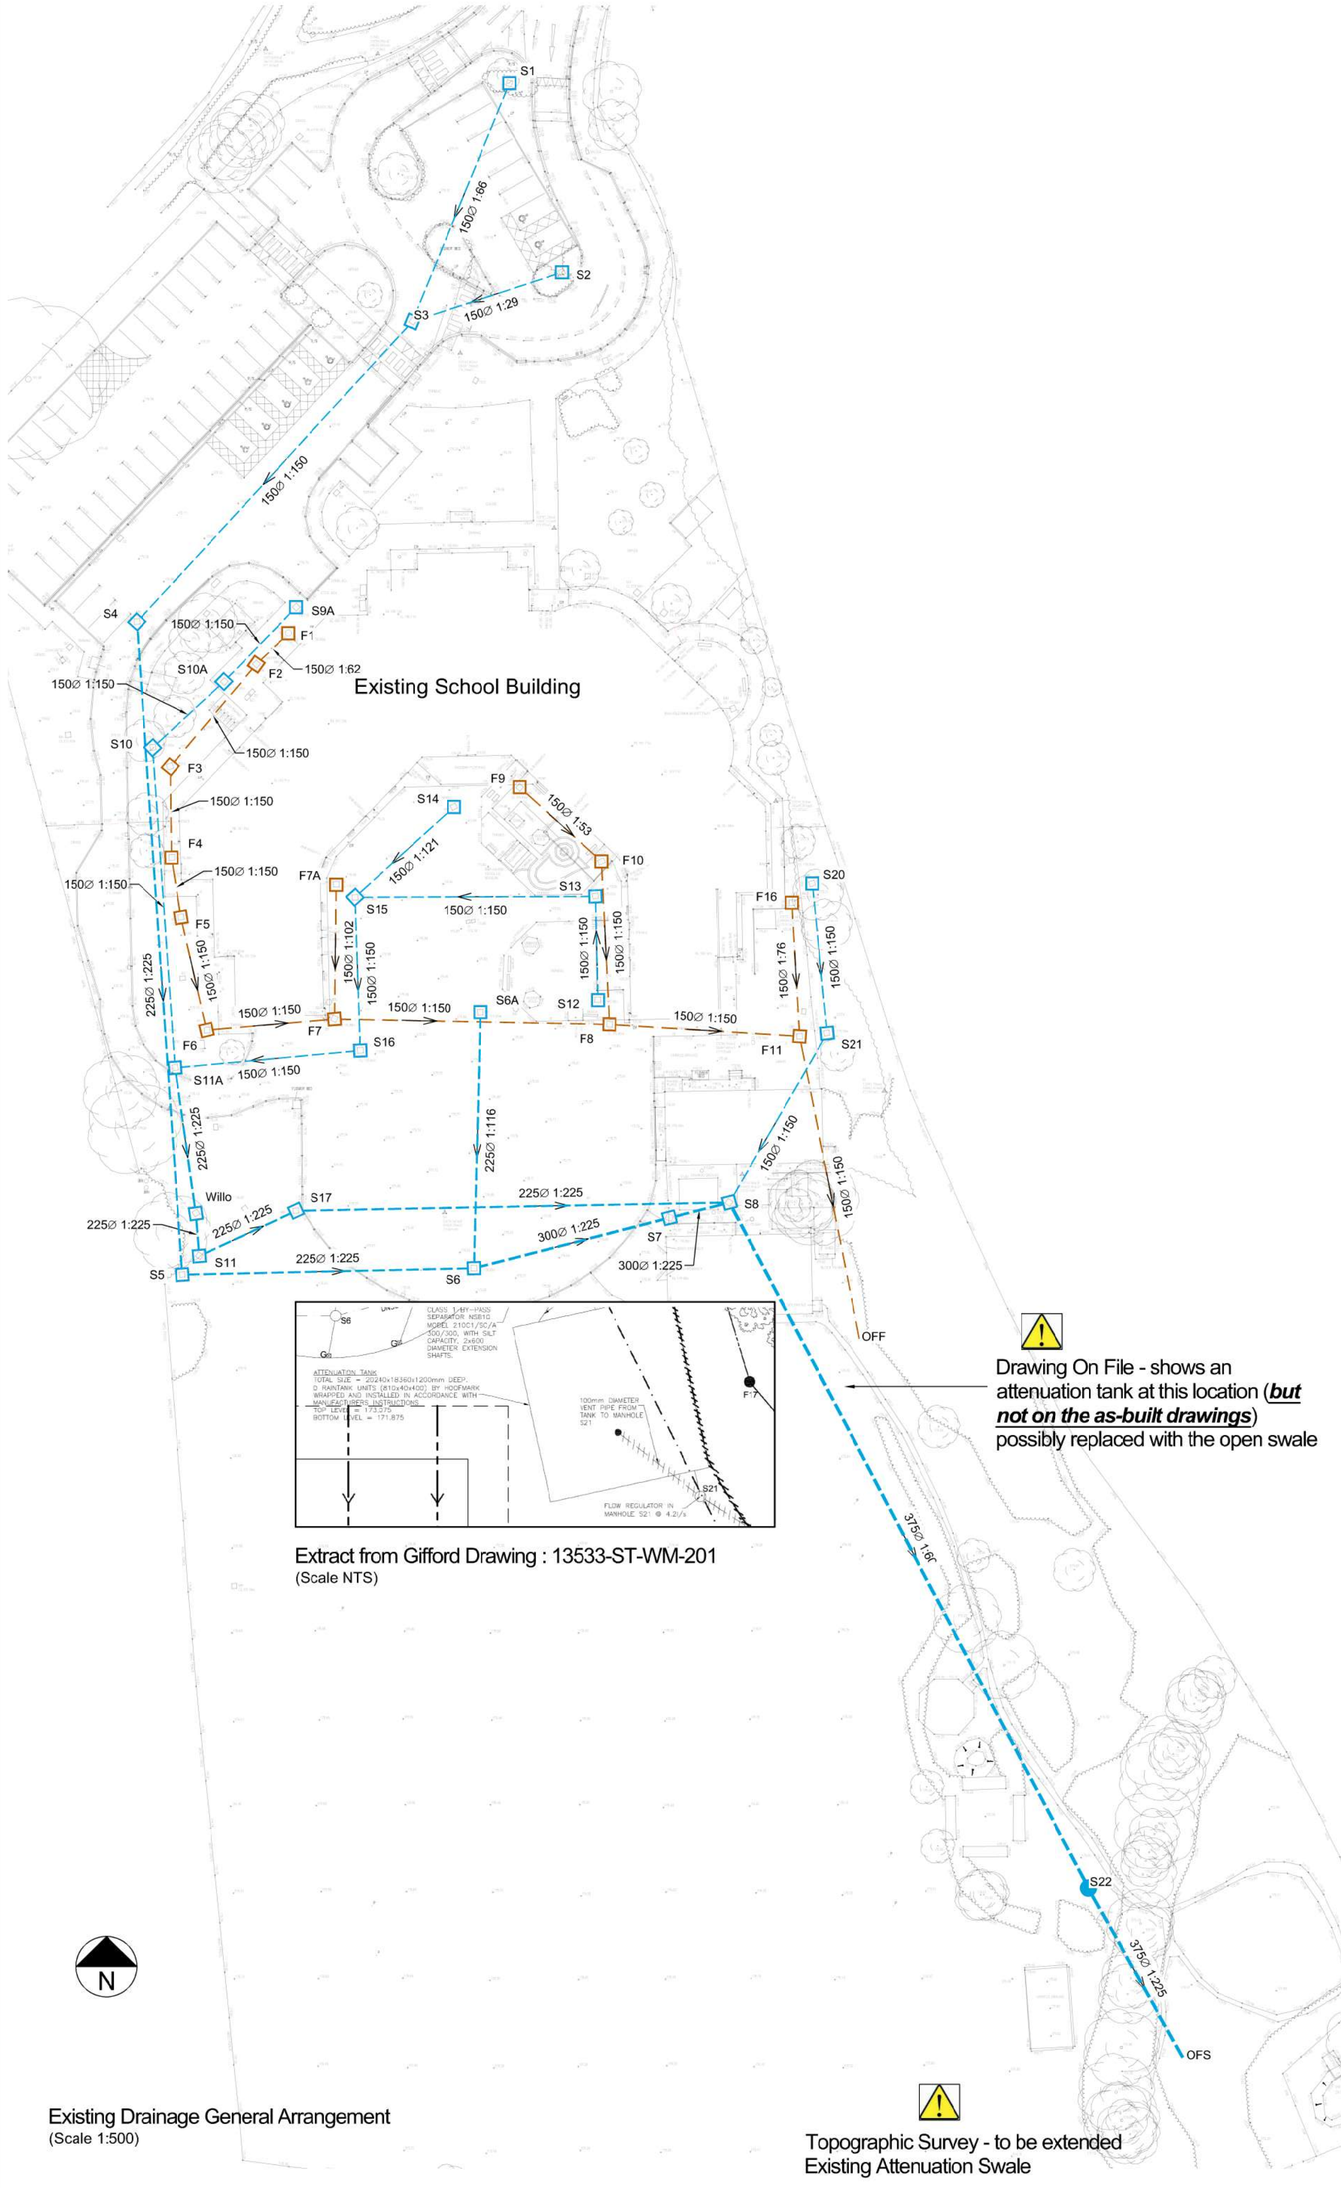


Extract from Gifford Drawing : 13533-ST-WM-201
(Scale NTS)


Existing Drainage General Arrangement
(Scale 1:500)

Drawing On File - shows an attenuation tank at this location (***but not on the as-built drawings***) possibly replaced with the open swale


Topographic Survey - to be extended
Existing Attenuation Swale

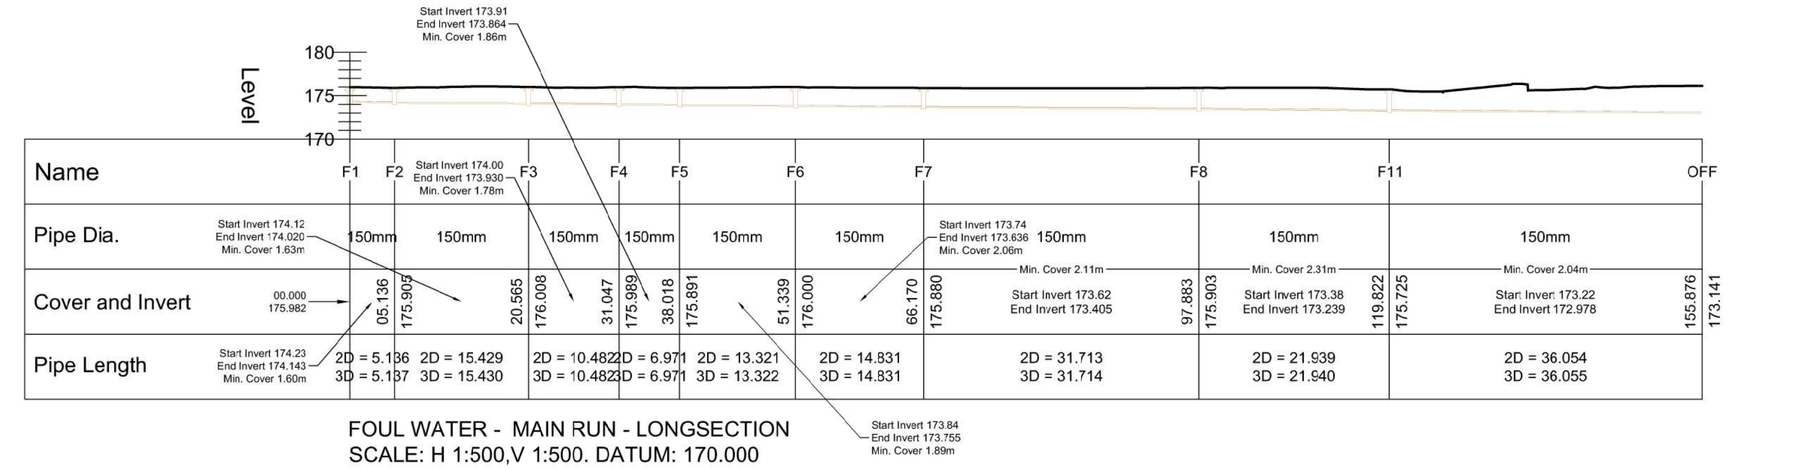


FOUL WATER - MAIN RUN - LONGSECTION
SCALE: H 1:500,V 1:500. DATUM: 170.000

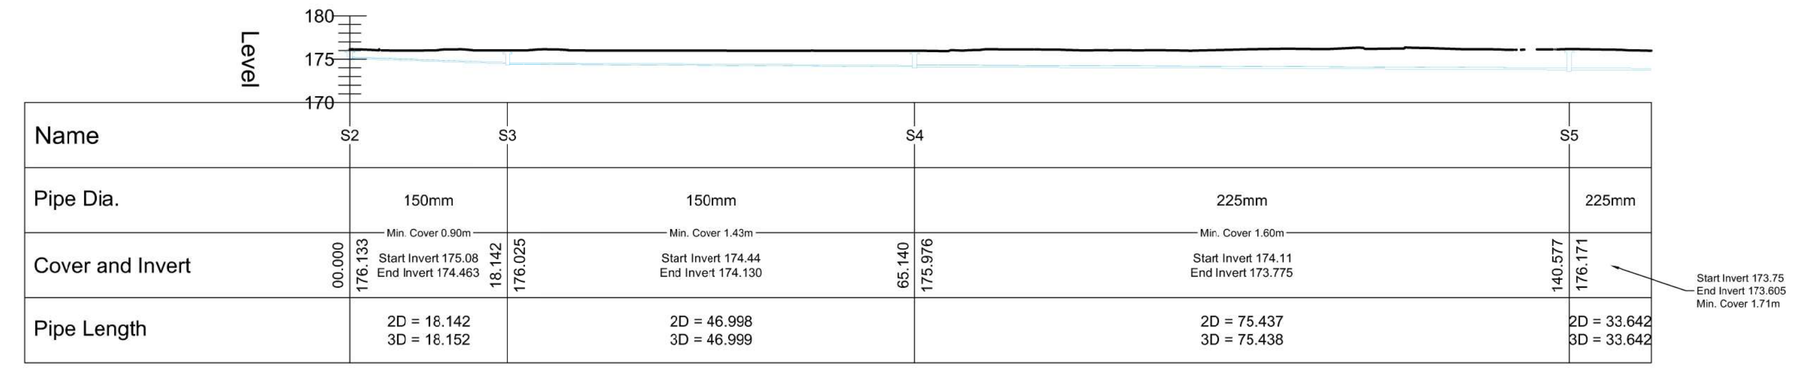


SURFACE WATER - MAIN RUN - LONGSECTION
SCALE: H 1:500,V 1:500. DATUM: 170.000

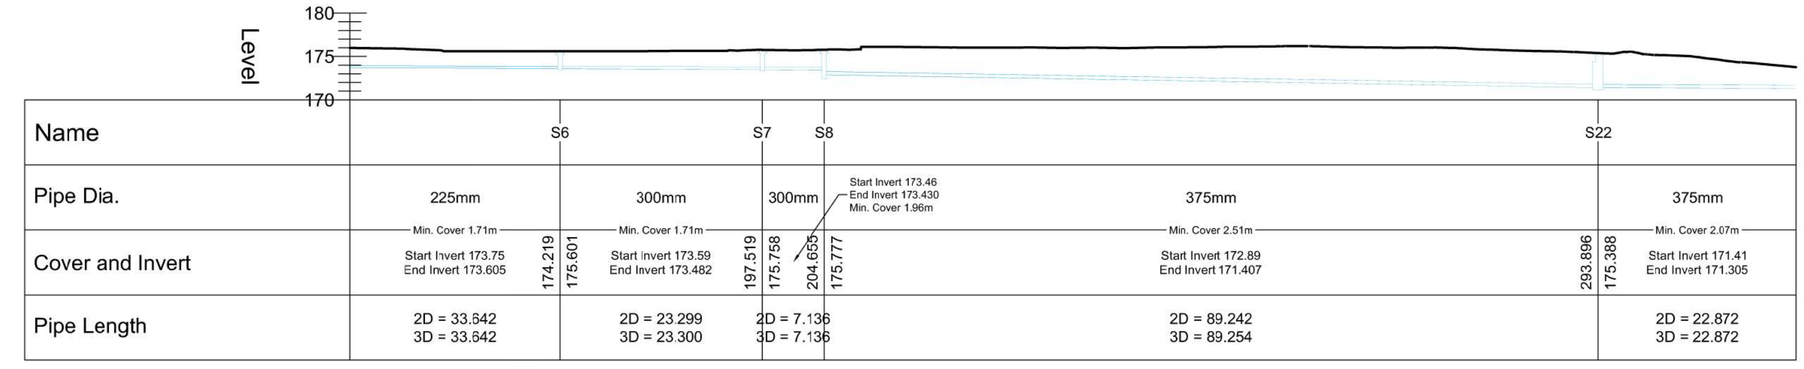

SURFACE WATER - MAIN RUN - LONGSECTION (1)
SCALE: H 1:500,V 1:500. DATUM: 170.000

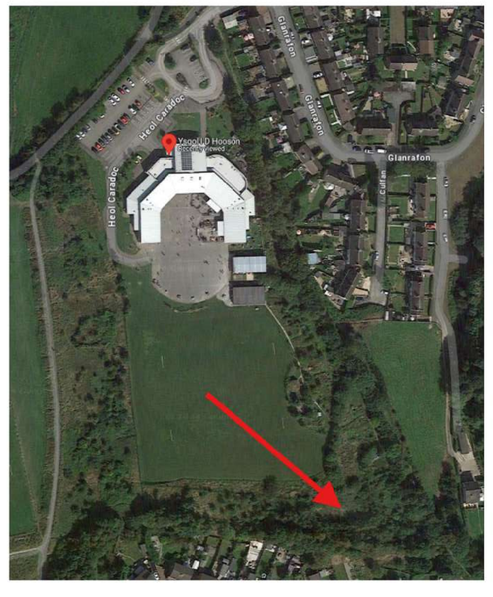

Existing Attenuation Swale
(Scale NTS)

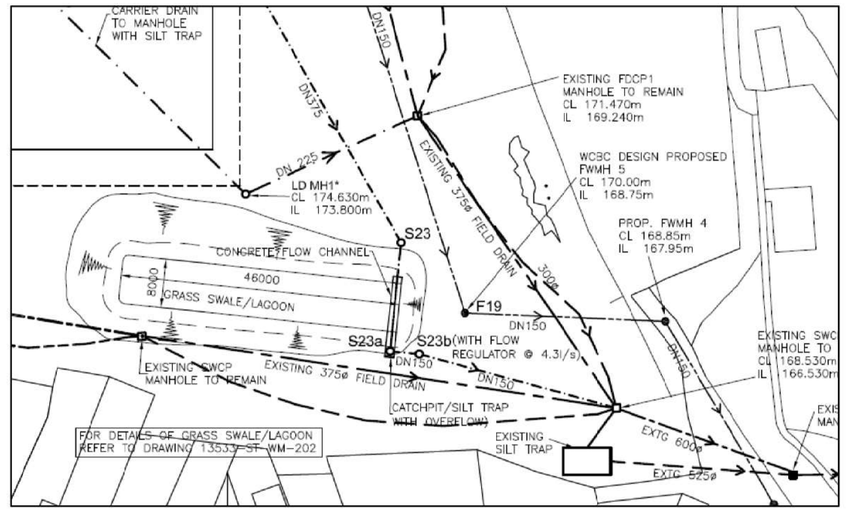

Extract from Gifford Drawing : 13533-ST-WM-200
(Scale NTS)

Drainage Key

- Surface Water Manhole/Inspection Chamber
- Surface Water Drain
- Foul Water Manhole/Inspection Chamber
- Foul Water Drain

Client **Wrexham County Borough Council**	Project **Proposed Extension - Ysgol I.D. Hooson**	Drawing Title **Existing Drainage General Arrangement**	Drawing Number **IDH-ENA-XX-XX-DR-C-5600**			
			Purpose of Issue **Preliminary**			
			Revision **P1**	P1	26.11.24	DRB	DRB	Preliminary Drawing Issue
			Status **P**	Rev	Date	Drn	Chk	Details

Eng Assist
STRUCTURAL AND CIVIL ENGINEERING ASSISTANCE
Phone : **07763993213**
Email : **dave.barwell@engassist.co.uk**
Website : **engineeringassist.co.uk**