





PROPOSED SHOP FRONTAGE DETAIL (ELEVATION) @ 1:20

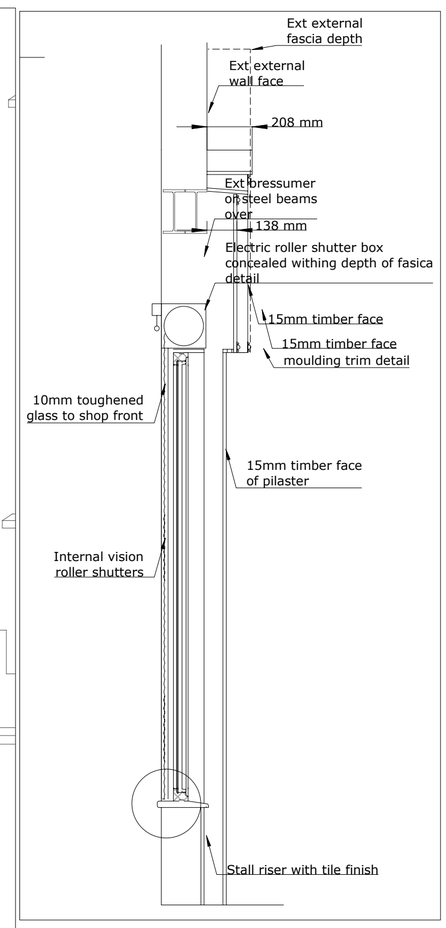

PROPOSED SHOP FRONTAGE DETAIL (SECTION) @ 1:20

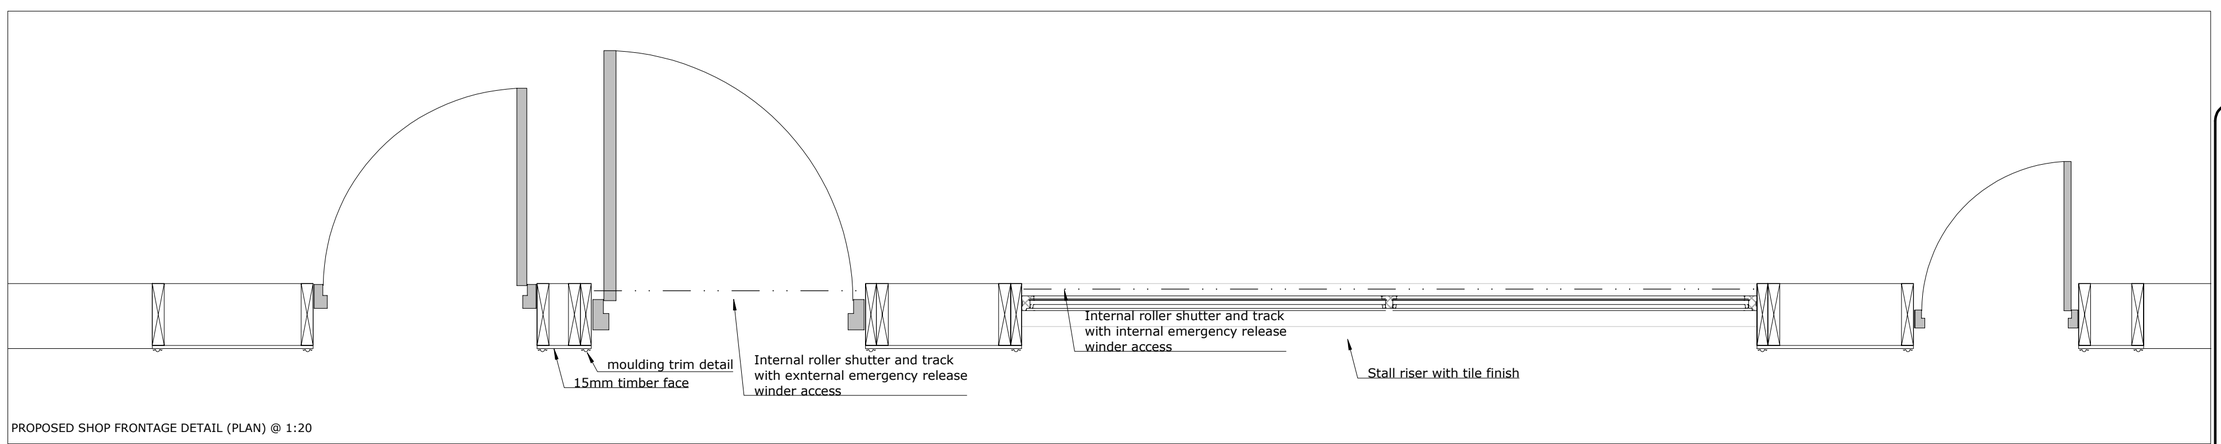

PROPOSED SHOP FRONTAGE DETAIL (PLAN) @ 1:20

REVISIONS
A. 11/03/25
Sheet 5 added showing proposed details to allow descreet external roller shutter installation and shop frontage alterations at request of Conservation Officer.
B. 26/03/25
Further detail added for Building Regualtions and Working Drawigns purposes
C. 21/04/25
Revert to internal roller shutter system to shop front.

Client	JR MARGO
Address	Ty Newydd Acton Gardens Wrexham, LL12 8DE
Project Address	20 21 Hope Street Wrexham LL11 1BG
Project	Conversion of vacant upper floor space into 5no. 2 bedroom flats. Alteration to shop front to from high street access.

Title	Proposed Shop Frontage Details		
DWG No.	2021HOPE/	Date	28/01/25
Scale	As Shown	Revision	C. 21/04/25
Sheet	A1 Sheet 5 of 5		

David CORRAN - Dyffryn Coediog - Pool Park - Ruthin - LL15 2LN
e - dcorran@googlemail.com
t - 07977 189 883