
N

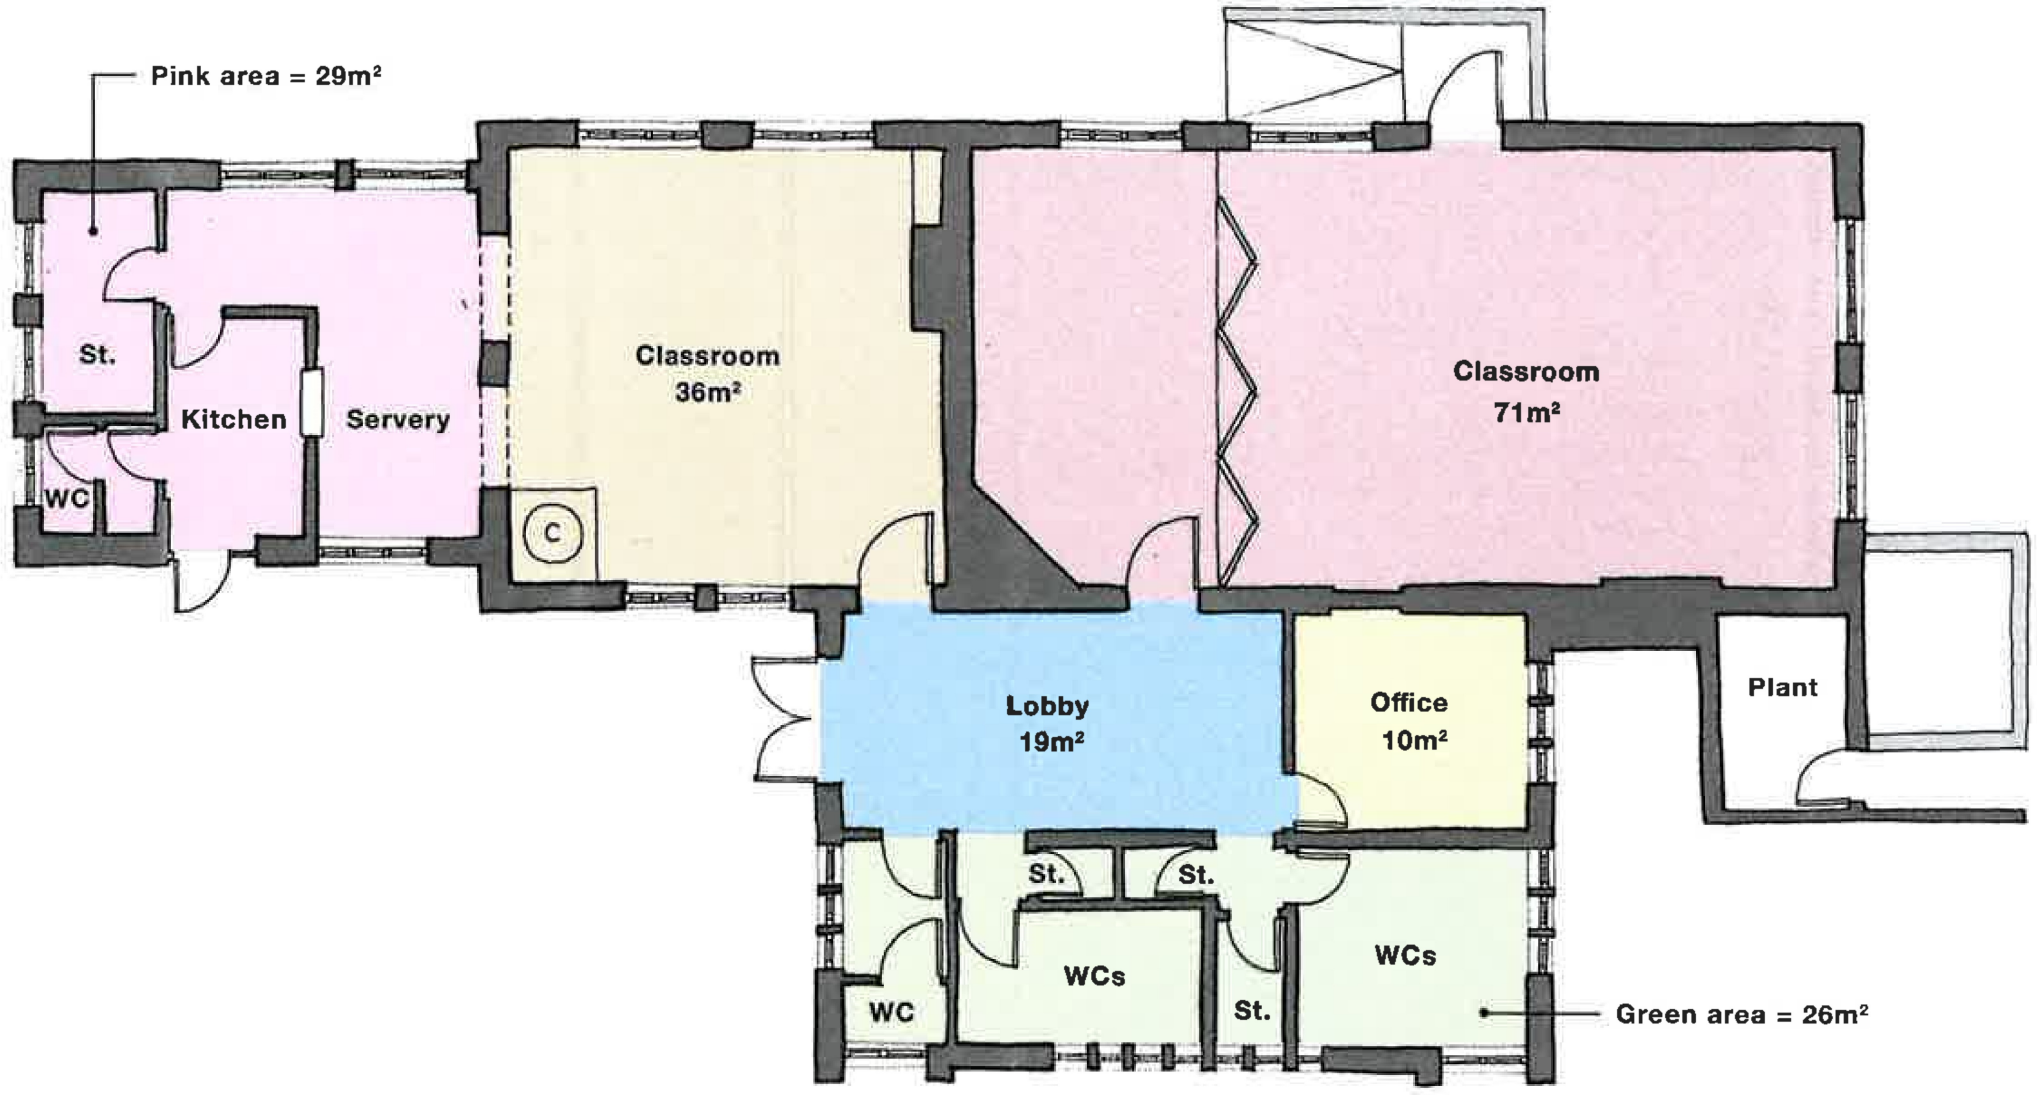

Note: Drawing produced for feasibility study and for illustrative purposes only.

PONT.01 PONTFADOG PRIMARY SCHOOL

Approx 1:100 at A3 (do not scale from this drawing)

112 Existing Floor Plan

© Chambers Conservation Ltd, Mercury House, Tattenhall CH3 9PX. March 2025.

CHAMBERS
ARCHITECTURE · CONSERVATION