
2 railway Terrace

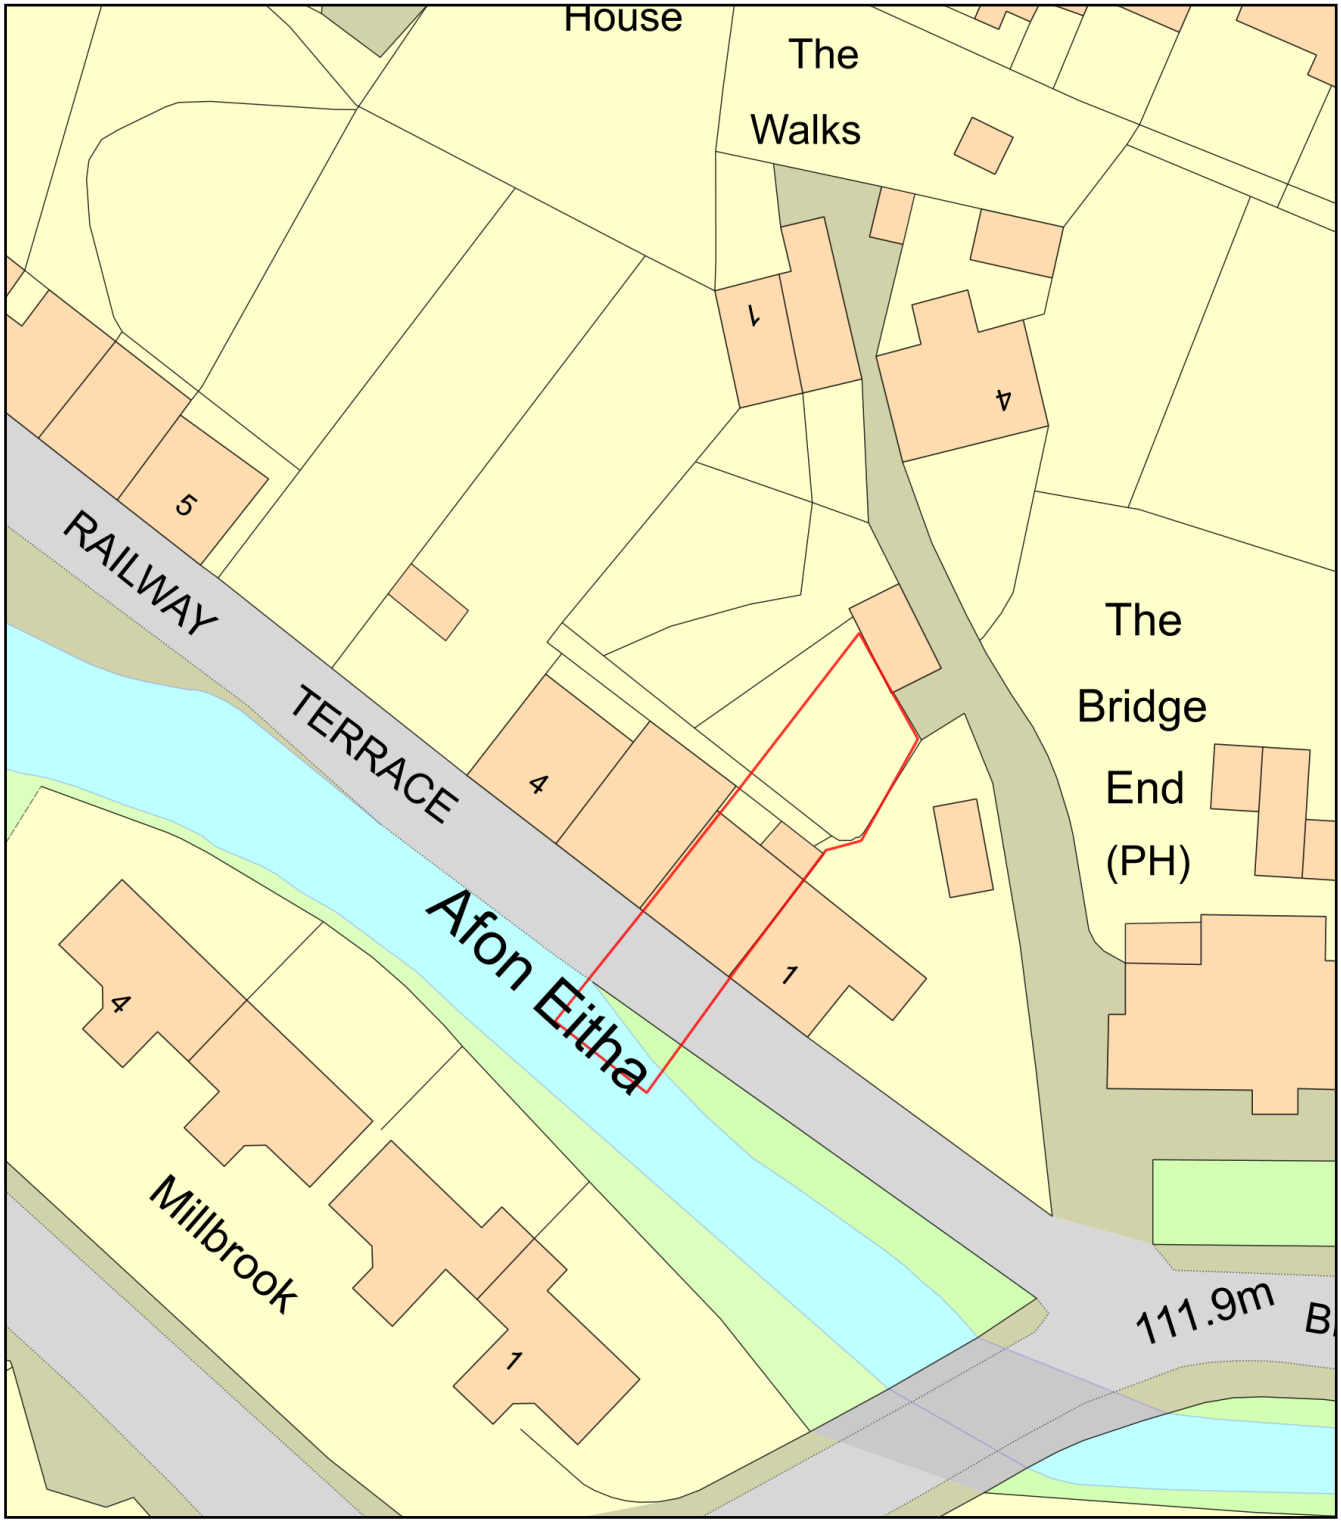

0 20
Metres

N

ReQuestaPlan

Plan Produced for: Wrexham Planning Office

Date Produced: 23 Apr 2025

Plan Reference Number: TQRQM25113124030012

Scale: 1:500 @ A4

© Crown copyright and database rights 2025 OS 100042766