
THIS DRAWING IS TO BE READ IN CONJUNCTION WITH ALL RELATED DRAWINGS. ALL DIMENSIONS MUST BE CHECKED AND VERIFIED ON SITE BEFORE COMMENCING ANY WORK OR PRODUCING SHOP DRAWINGS. THE ORIGINATOR SHOULD BE NOTIFIED IMMEDIATELY OF ANY DISCREPANCY. THIS DRAWING IS COPYRIGHT AND REMAINS THE PROPERTY ROGER PARRY & PARTNERS.

Application Site Boundary
Adjacent Land in Client's Ownership
Public Right of Way

0m 10m 20m 30m 40m 50m

North

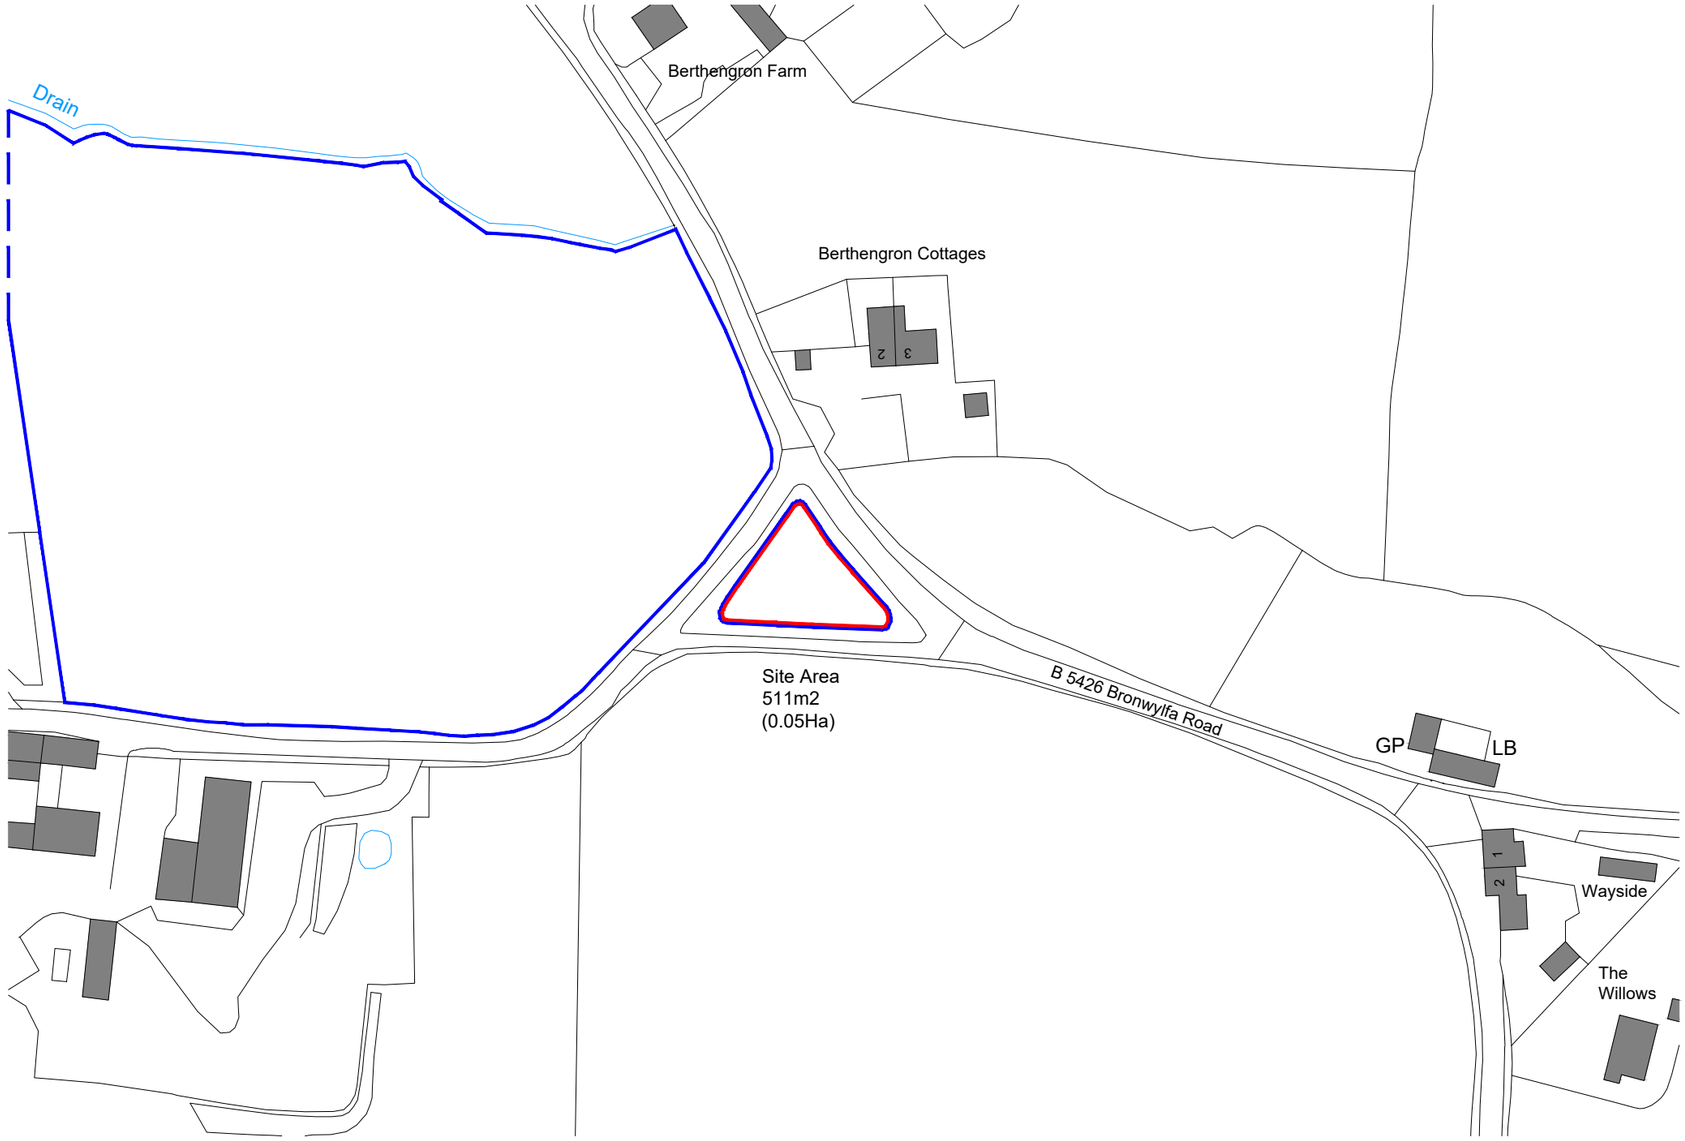

Ordnance Survey, (c) Crown Copyright 2025. All rights reserved. Licence number 100022432

Rev	Description	Date	By
-	-	-	-

Residential - Agricultural - Commerical

Project	Erection of an Agricultural Building & Associated Works		
Drawing Title	Location Plan		
Location	Land off Bronwylfa Road, Aberoer, Wrexham, LL14 4LG		
Client	Mr Roberts		
Scale	1:1250 @ A3		
Drawing No	80168 / GH / 001	Rev	-
Drawn By	NB	Date	2025/04/17

MERCIAN HOUSE, 9 DARWIN COURT, OXON BUSINESS PARK, SHREWSBURY, SY3 5HJ
Tel: 01743 791336
E-mail: mail@rogerparry.net
Web address: www.rogerparry.net
Roger Parry & Partners LLP partnership no.OC312203
Registered in England and Wales.
A list of members of the LLP is available at the above address.