


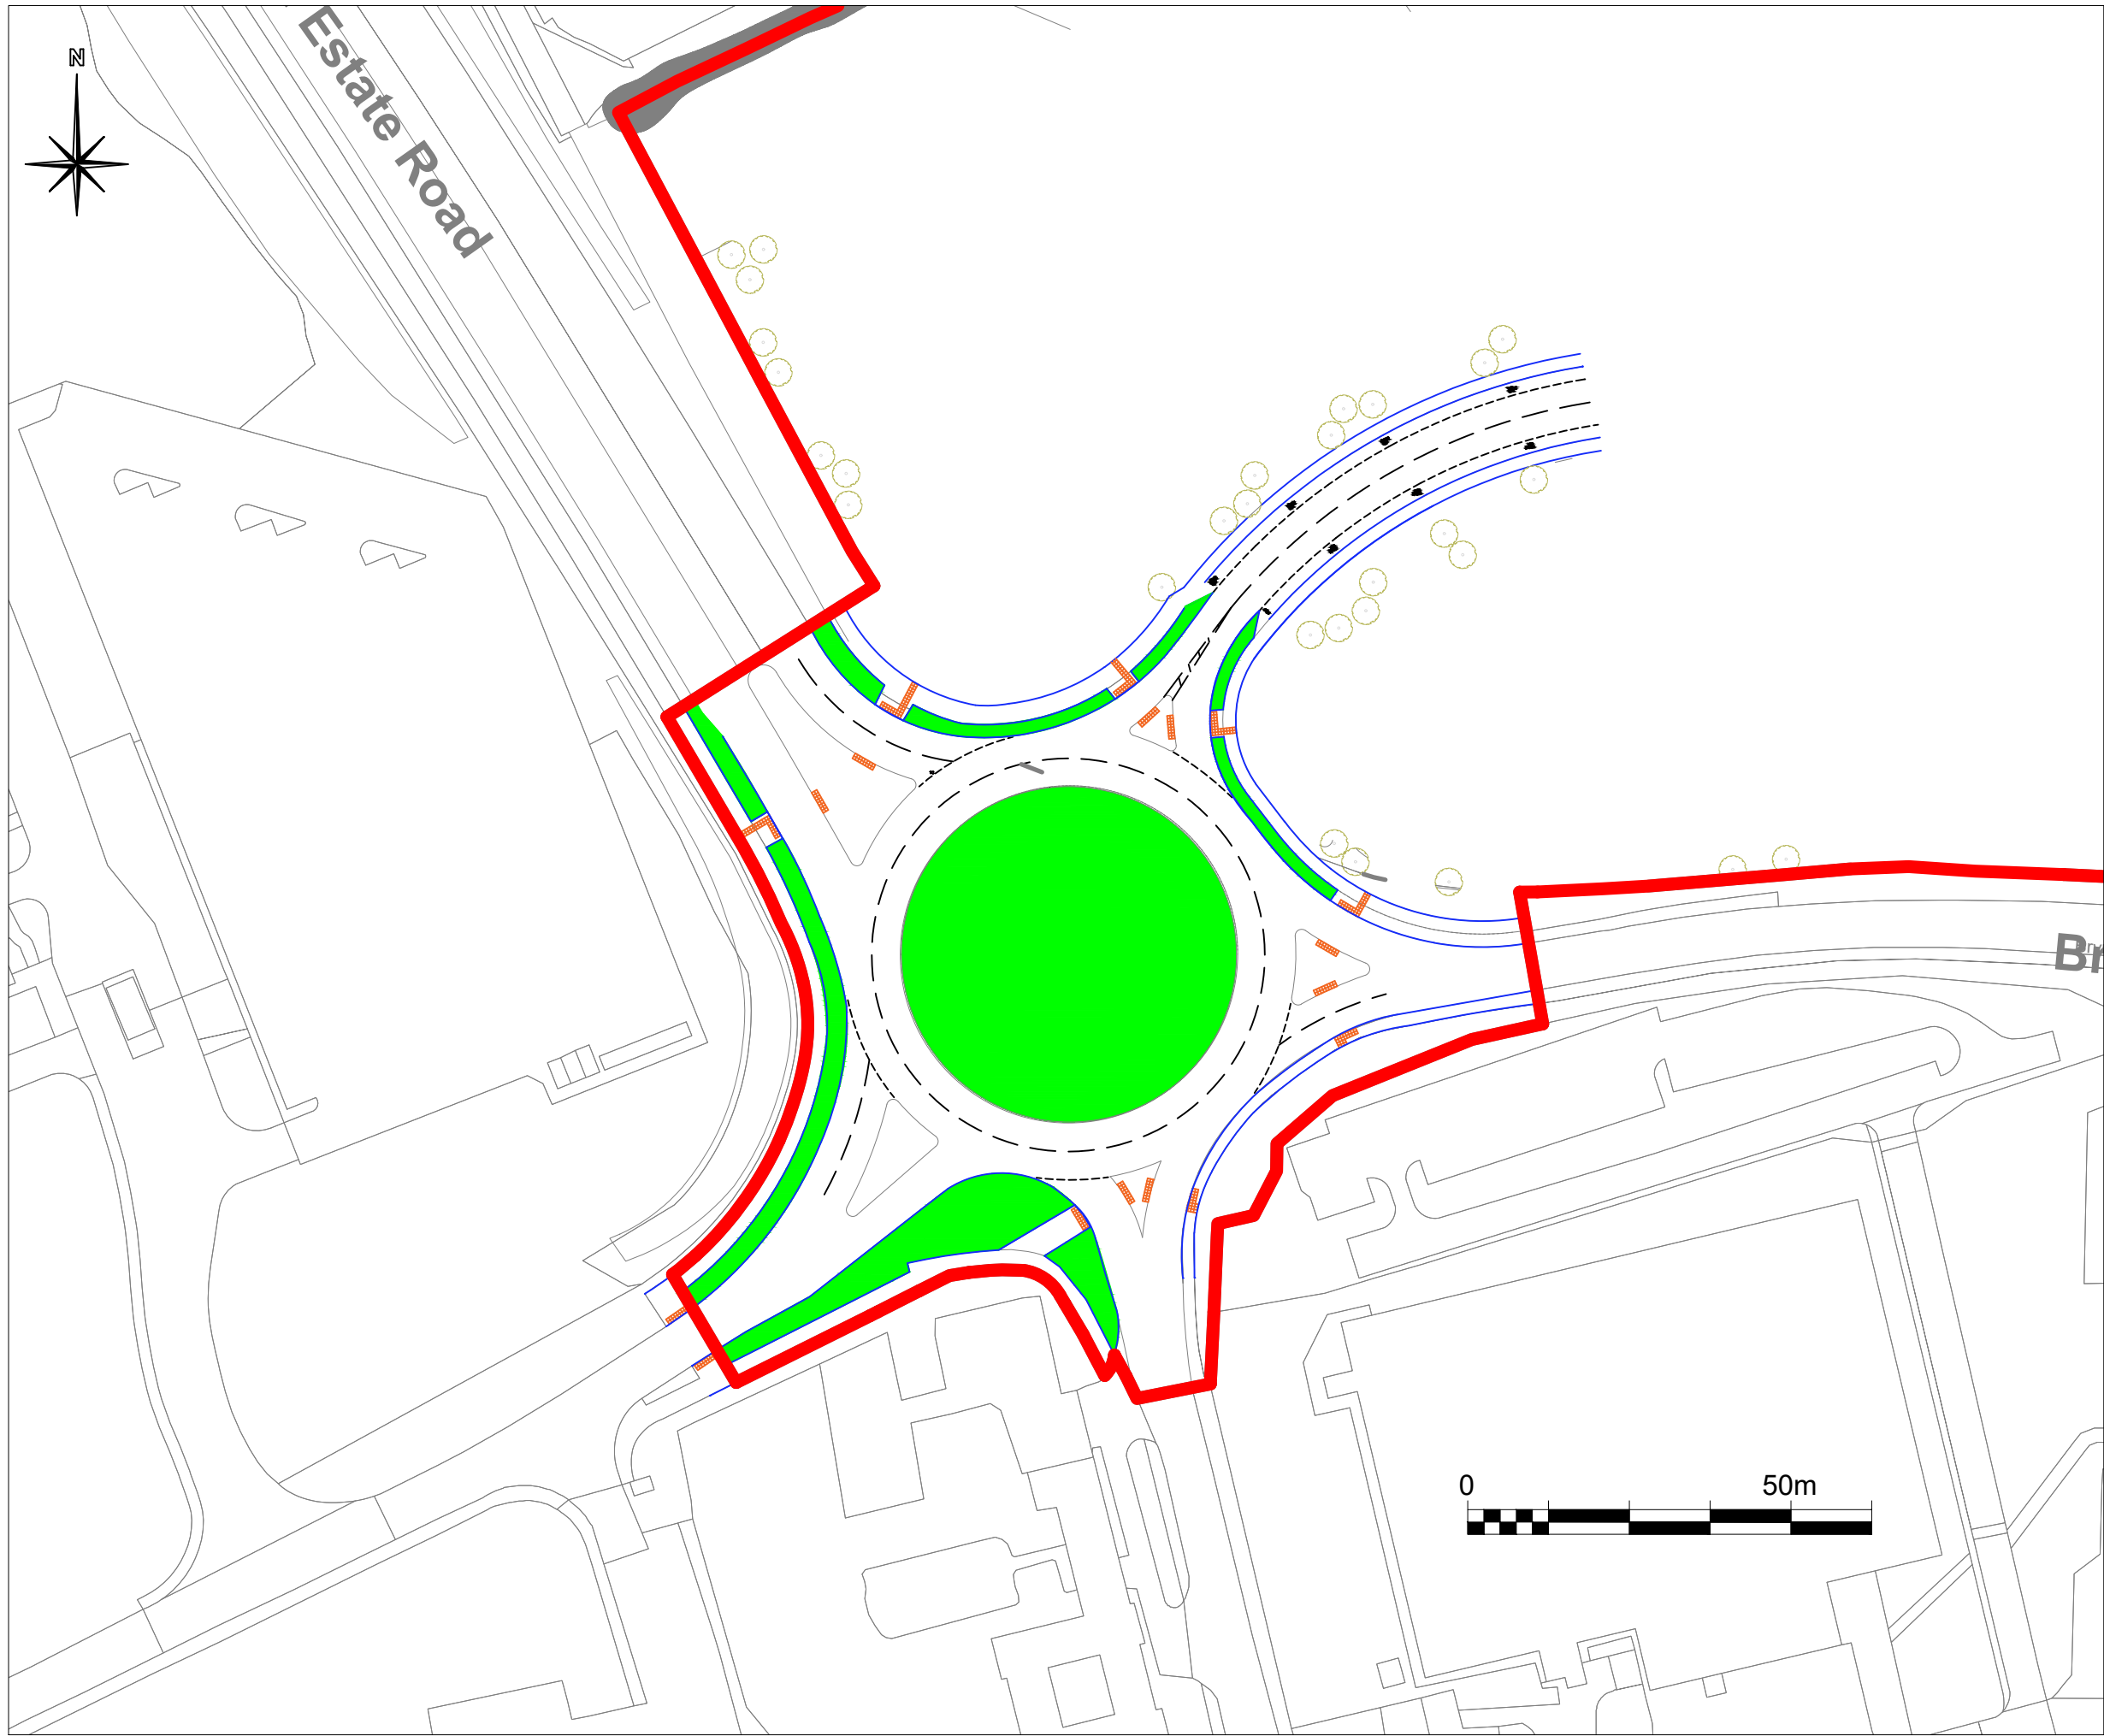

- Notes:**
1. All dimensions are to be checked on site before the commencement of works. Any discrepancies are to be reported to the Architect & Engineer for verification. Figured dimensions only are to be taken from this drawing.
 2. This drawing is to be read in conjunction with all relevant Engineers' and Service Engineers' drawings and specifications. This drawing is copyright.

A	26/06/23	Updated to team comments	TC	MC
Rev	Date	Description	Ckd	By

Cora^{iHt}

Adamson House, Towers Business Park
Wilmslow Road
Manchester
M20 2YY

Tel: 0161 955 4422
Email: manchester@coraiht.com
Web: www.coraiht.com

Client

Net World Sports Limited

Project

North of Bryn Lane
Wrexham

Title

Proposed Roundabout Access
Arrangement

Drawing Status

Job No. 16-2067

Drawn MC	Checked TC	Scale at A3 1:1000	Date 24/05/23	Issue Date -
-------------	---------------	-----------------------	------------------	-----------------

Drawing No. 101 A