328500m 328600m 328700m 328800m 328900m


N.B. Please do not scale from these drawings.
All dimensions to be taken on-site. If in doubt - ask.

337600m

337500m

337400m

337300m

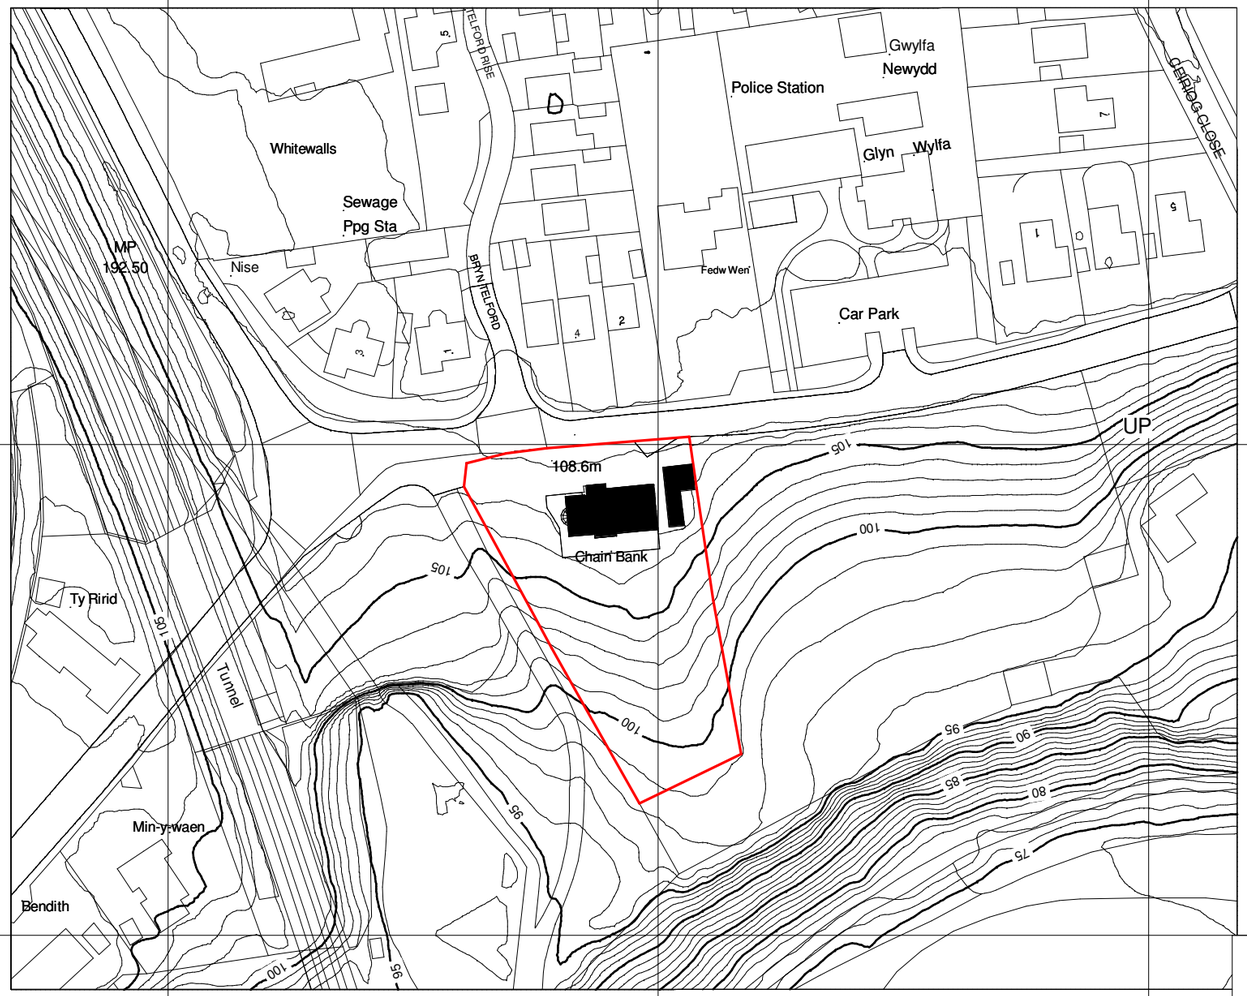


# Location Plan

1 : 1250

0m 25m 50m 75m 100m 125m

VISUAL SCALE 1:1250 @ A3

%%169Crown Copyright and database rights 2021 OS Licence no. 100019980

| Rev. | Revision Description | Date |
|---|---|---|

Anne Netherwood Chartered Architect
11 Cottage Fields, St Martins, Osewestry, Shropshire SY11 3EJ
Tel 44(0)1691 778 495
44(0)7580 162 344
e-mail: anne@annenetherwood.co.uk
web: www.annenetherwood.co.uk

| | |
|---|---|
| Project | Chain Bank Chirk Summer House |
| Title | Location Plan |

| Scale @ A3 | Drawn By | Checked By | Date |
|---|---|---|---|
| 1 : 1250 | HJ | AN | 23/07/2021 |

| Job No. | Sheet No. | Rev. |
|---|---|---|
| 24-03 | A001 | |