

N.B. Please do not scale from these drawings.
All dimensions to be taken on-site. If in doubt - ask.

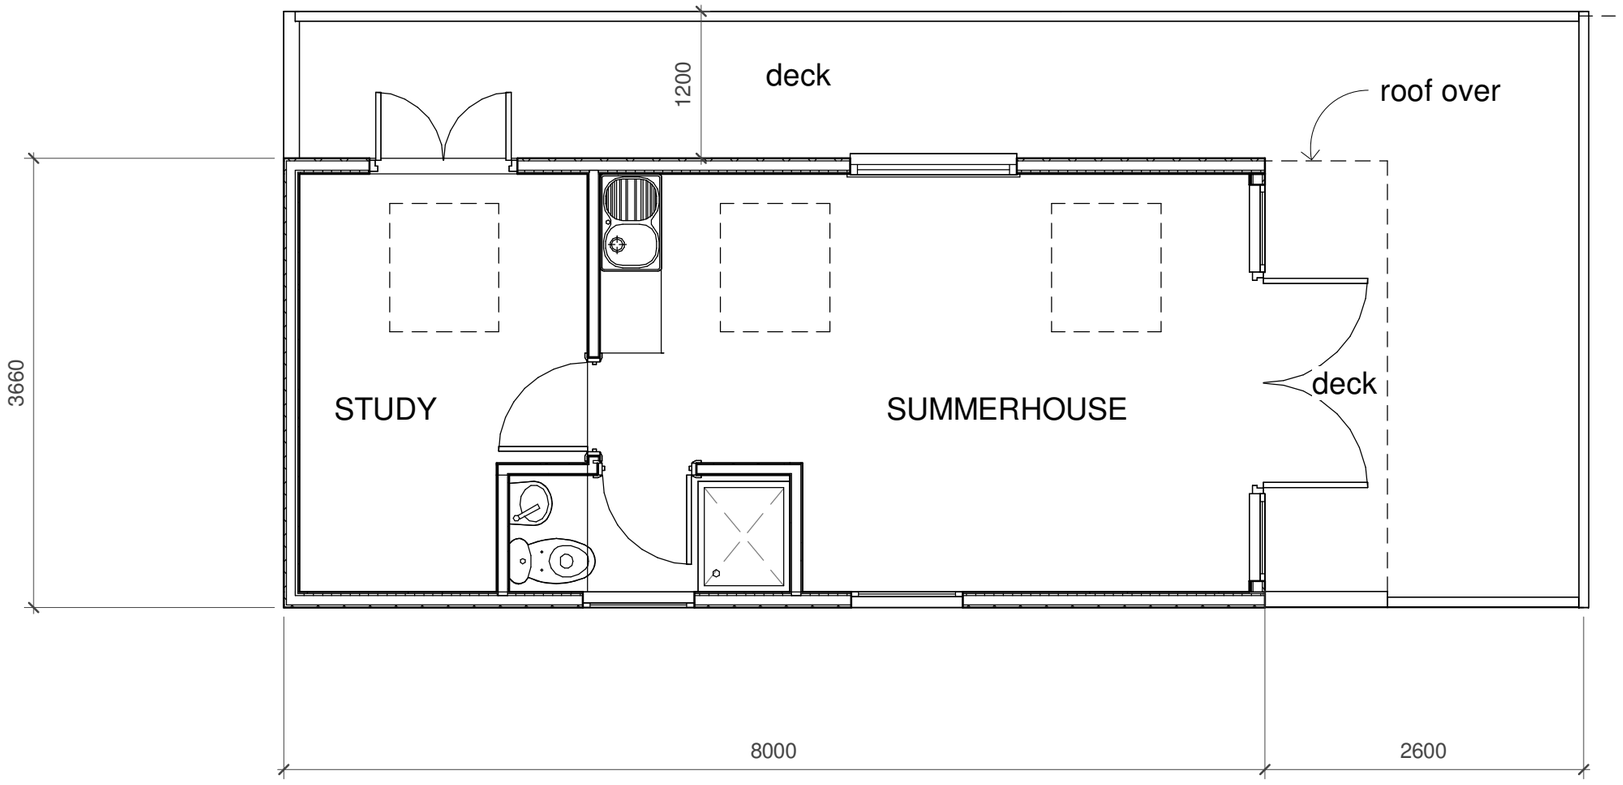

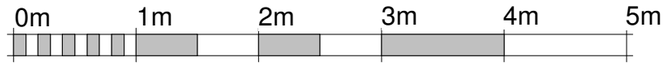

VISUAL SCALE 1:50 @ A3

Rev.	Revision Description	Date
C	Annotated for Planning	25/10/24
B	Alterations following email	3/10/24
A	Plan altered following discussion with client	21/8/24

Anne Netherwood Chartered Architect
11 Cottage Fields, St Martins, Osewestry, Shropshire SY11 3EJ
Tel 44(0)1691 778 495
44(0)7580 162 344
e-mail: anne@annenetherwood.co.uk
web: www.annenetherwood.co.uk

Project: Chain Bank Summerhouse

Title: Proposed Plans

Scale @ A3	Drawn By	Checked By	Date
1 : 50	AN	-	30/05/24

Job No. 24-03 Sheet No. A101 Rev. C