

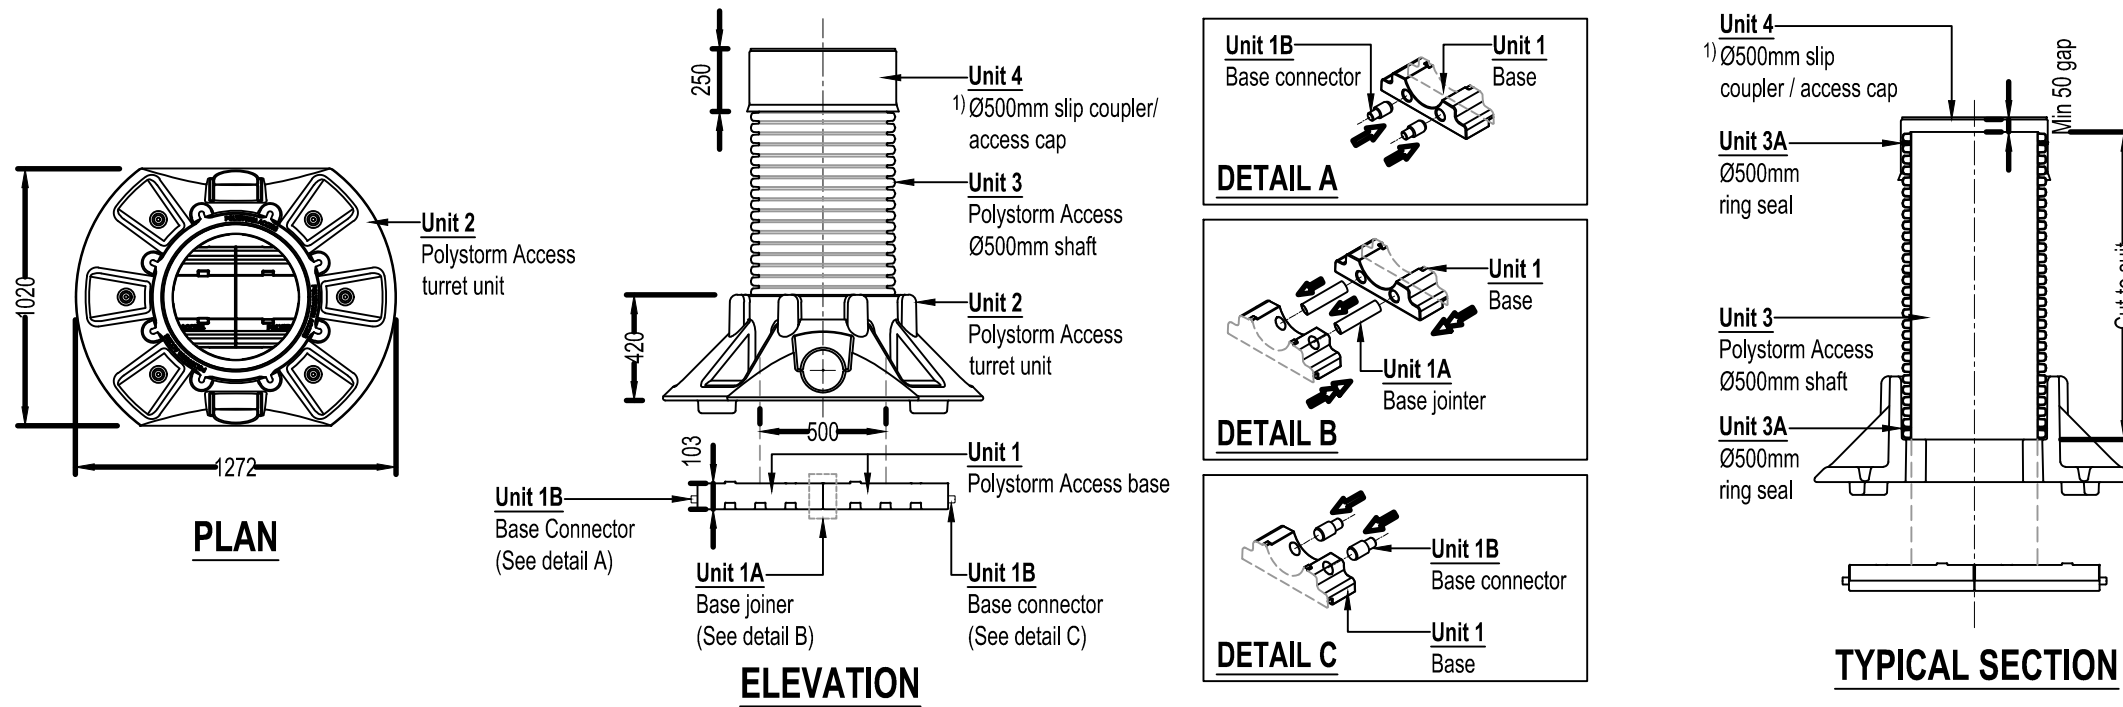
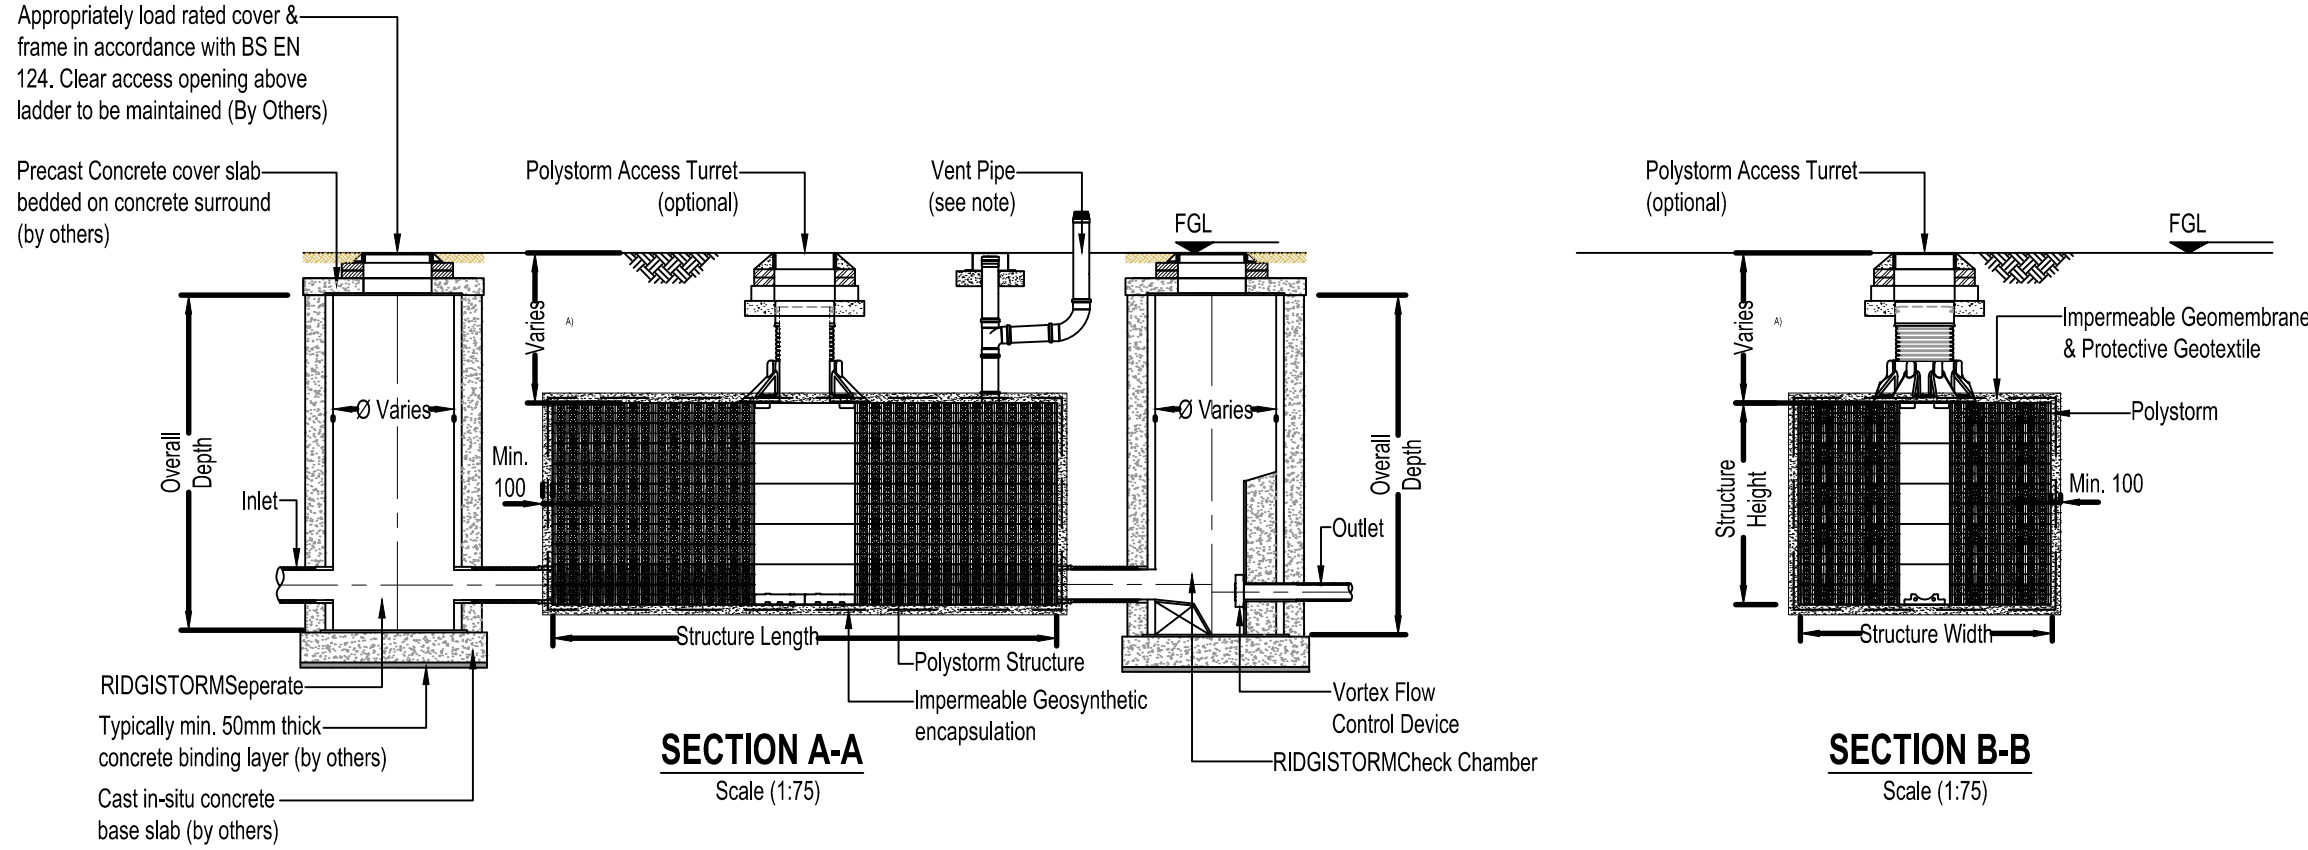





Notes

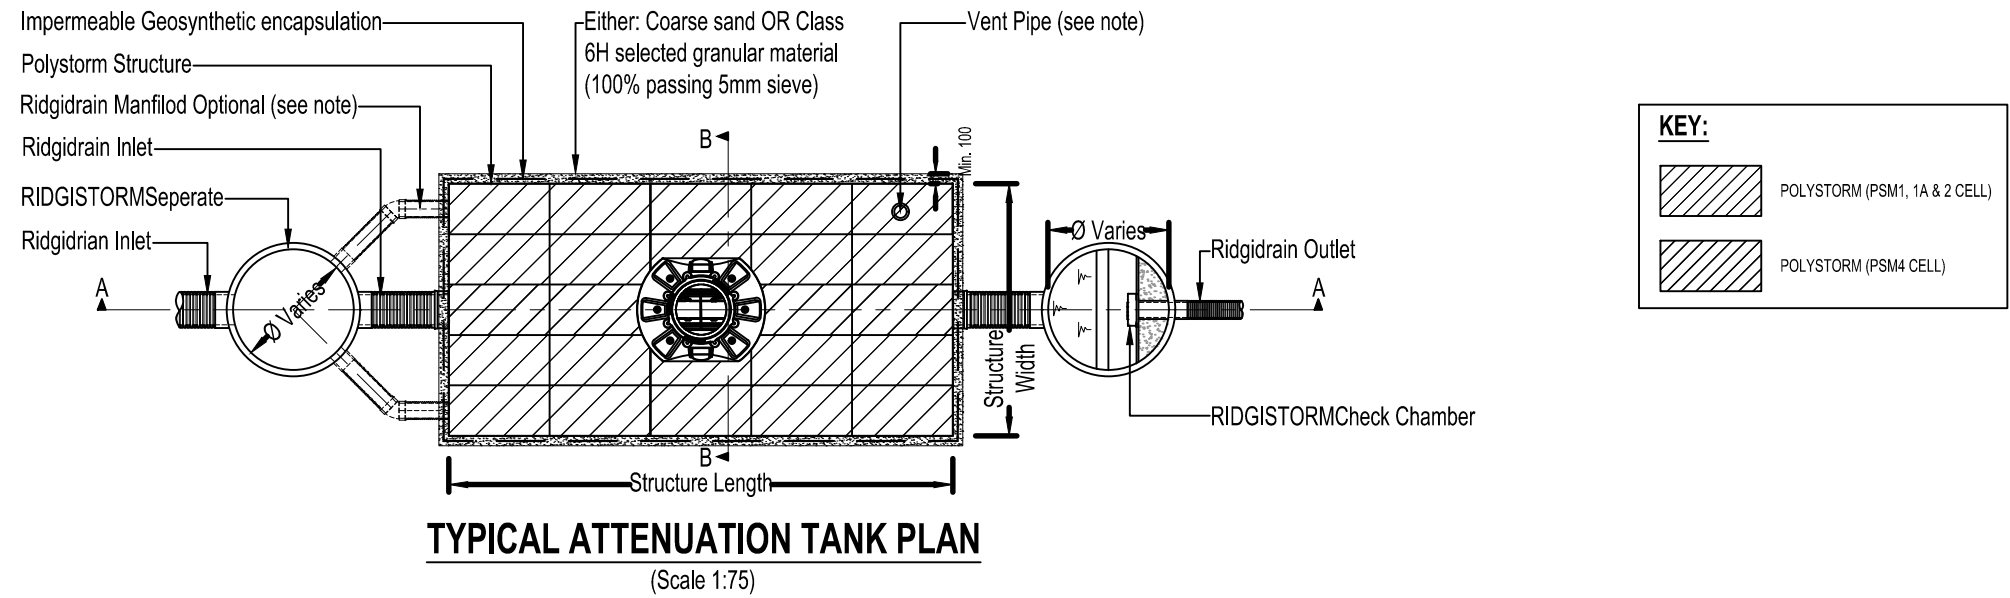

POLYSTORM CELLS
Product Code: PSM1, PSM1A & PSM2

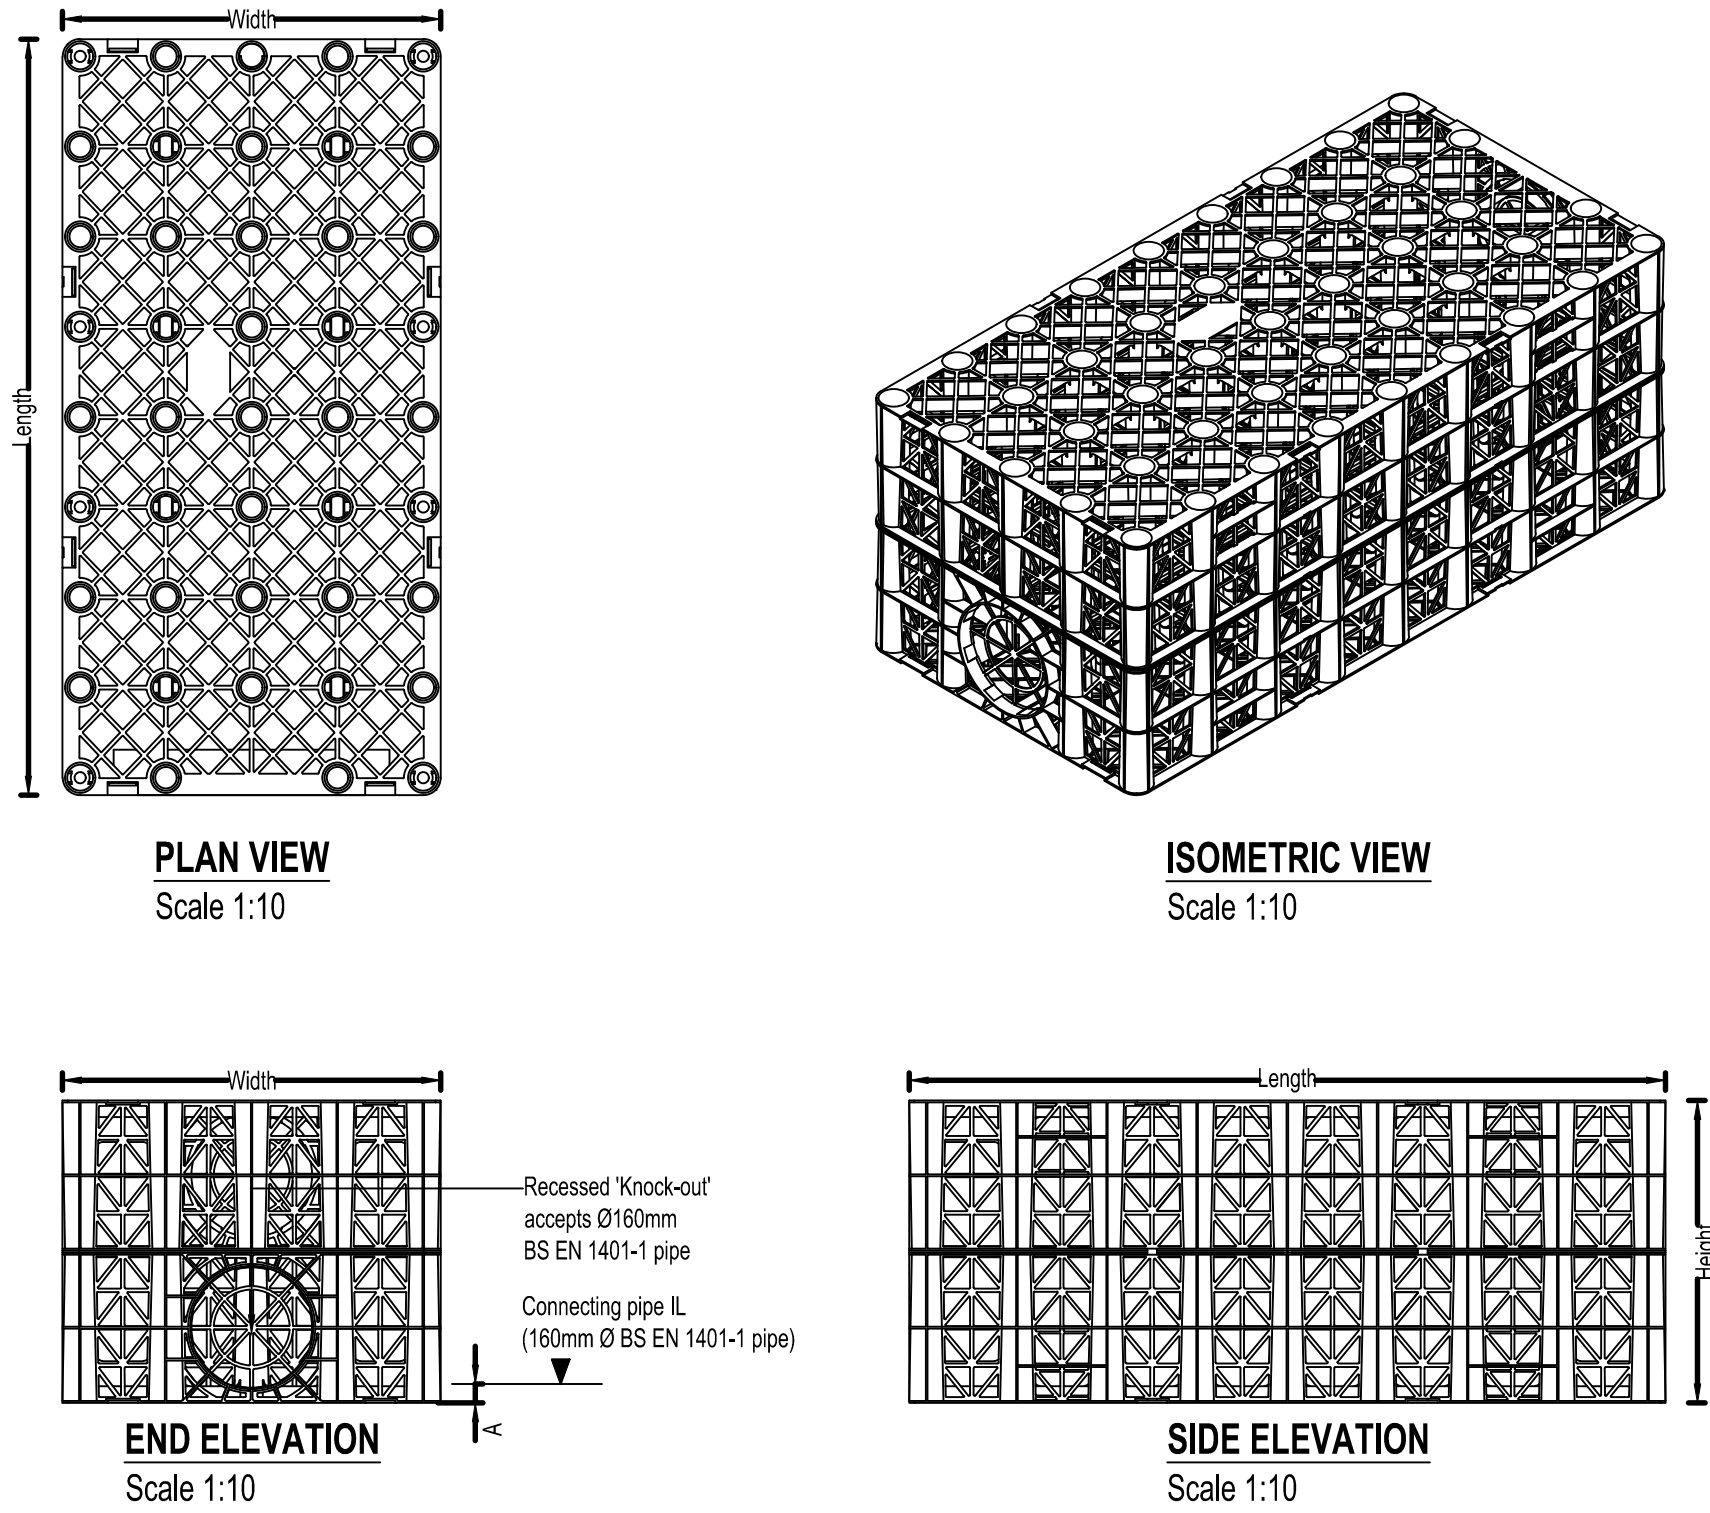


POLYSTORM TABLE									
NAME	CODE	LENGTH (mm)	WIDTH (mm)	HEIGHT (mm)	A (mm)	VERTICAL STRENGTH (kN/m ²)	LATERAL STRENGTH (kN/m ²)	COLOUR	MATERIAL
Polystorm	PSM1	1000	500	400	25	440	63	Grey	Prime Polypropylene
Polystorm - R	PSM1A	1000	500	400	25	610	63	Black	Recycled Polypropylene
Polystorm Lite	PSM2	1000	500	400	25	200	40	Black	Recycled Polypropylene

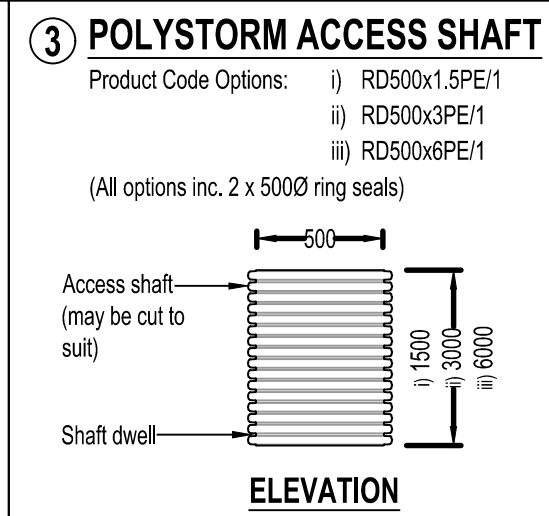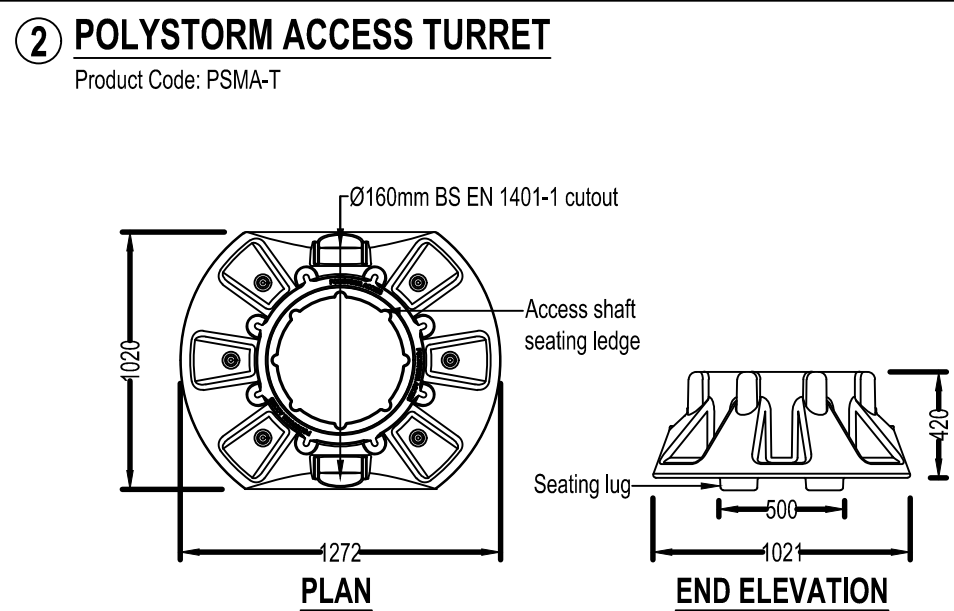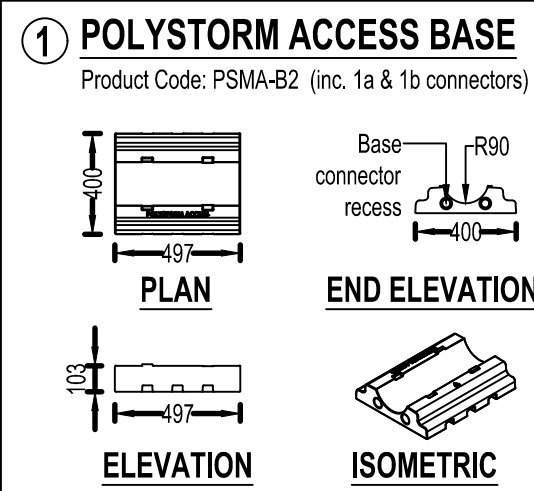

Note
500mm Ø ring seal (unit 3a), to be placed in last complete dwell of shaft, prior to placement in turret or access cap unit

4 POLYSTORM ACCESS CAP
Product Code: PSMA-R

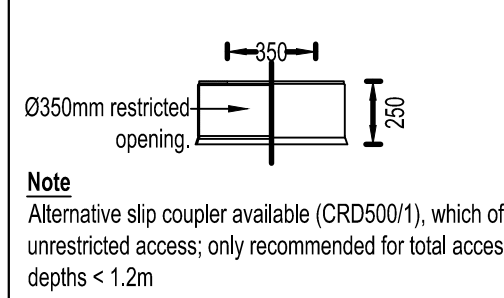

Note
Alternative slip coupler available (CRD500/1), which offers unrestricted access; only recommended for total access depths < 1.2m

P01	15.06.2023	FJB	First issue.	WL	PJB
Rev	Date	By	Description	Chk	App

PLANNING



TIER CONSULT.
Richmond House,
Sandpiper Court,
Chester Business Park,
Chester | CH4 9QZ
T: 01244 684 900

Client
CBRE Ltd
One St Peters Square, 10th Floor,
Manchester, M2 3DE

Project
Bryn Lane, Wrexham,
Wrexham Industrial Estate, Phase 2

Title
Proposed Drainage Details
Sheet 02

Scale 1:500@A1	Drawn F.J.BEDNARSKI	Revision P01
Date 15.06.2023	Checked W.N.LLOYD	

Drawing No :
T_21_2486-55-92