

Figure B 6
Typical manhole detail - Type A2
Depth from cover level to soffit of pipe 3 m to 6 m with ladder
Rigid material construction with concrete surround
Not to scale

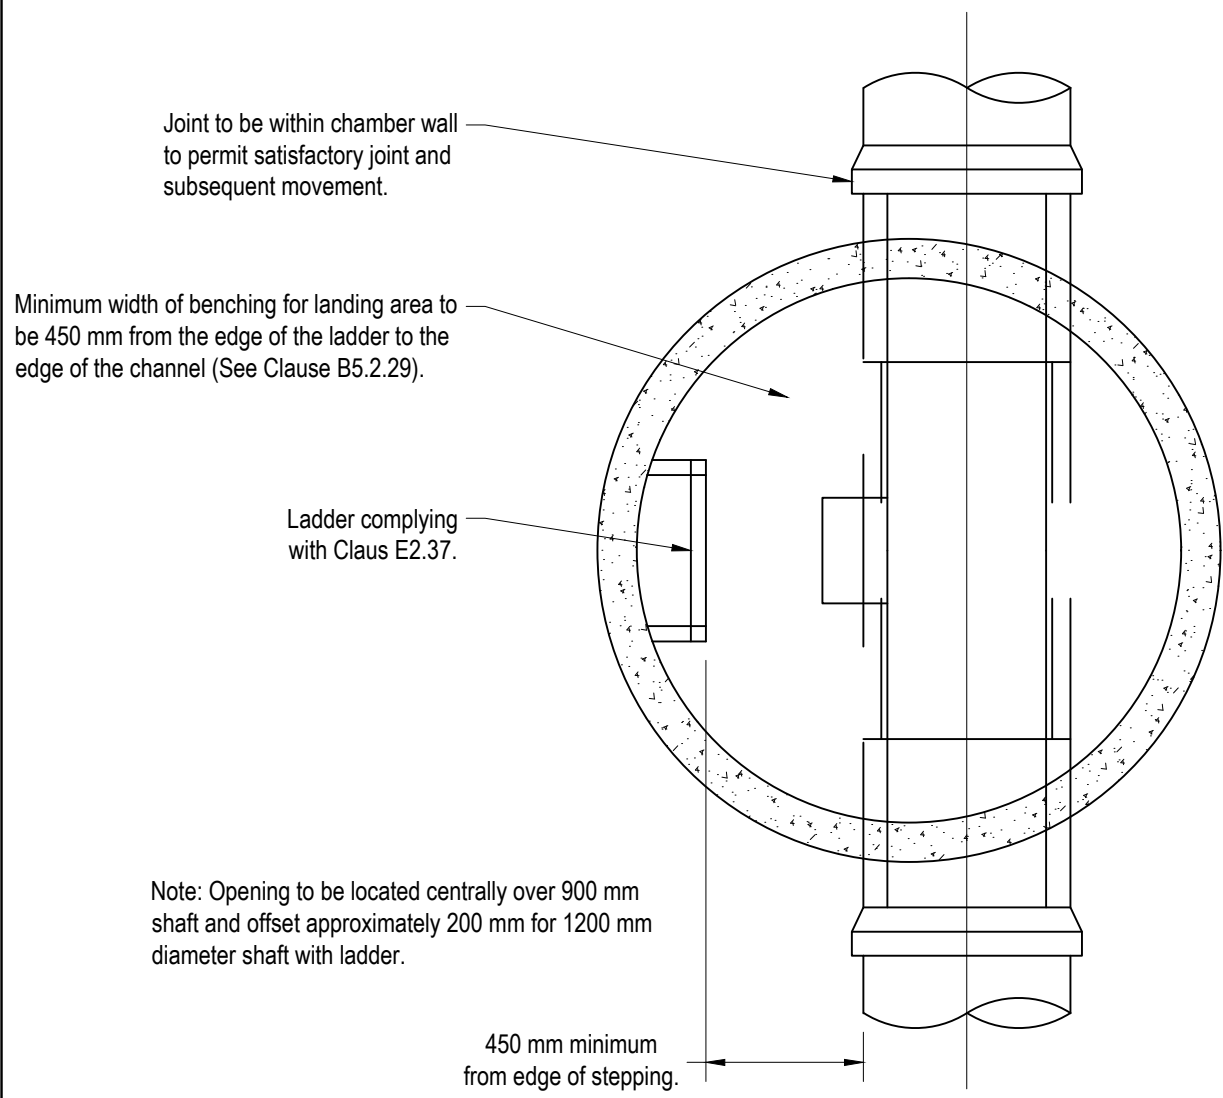
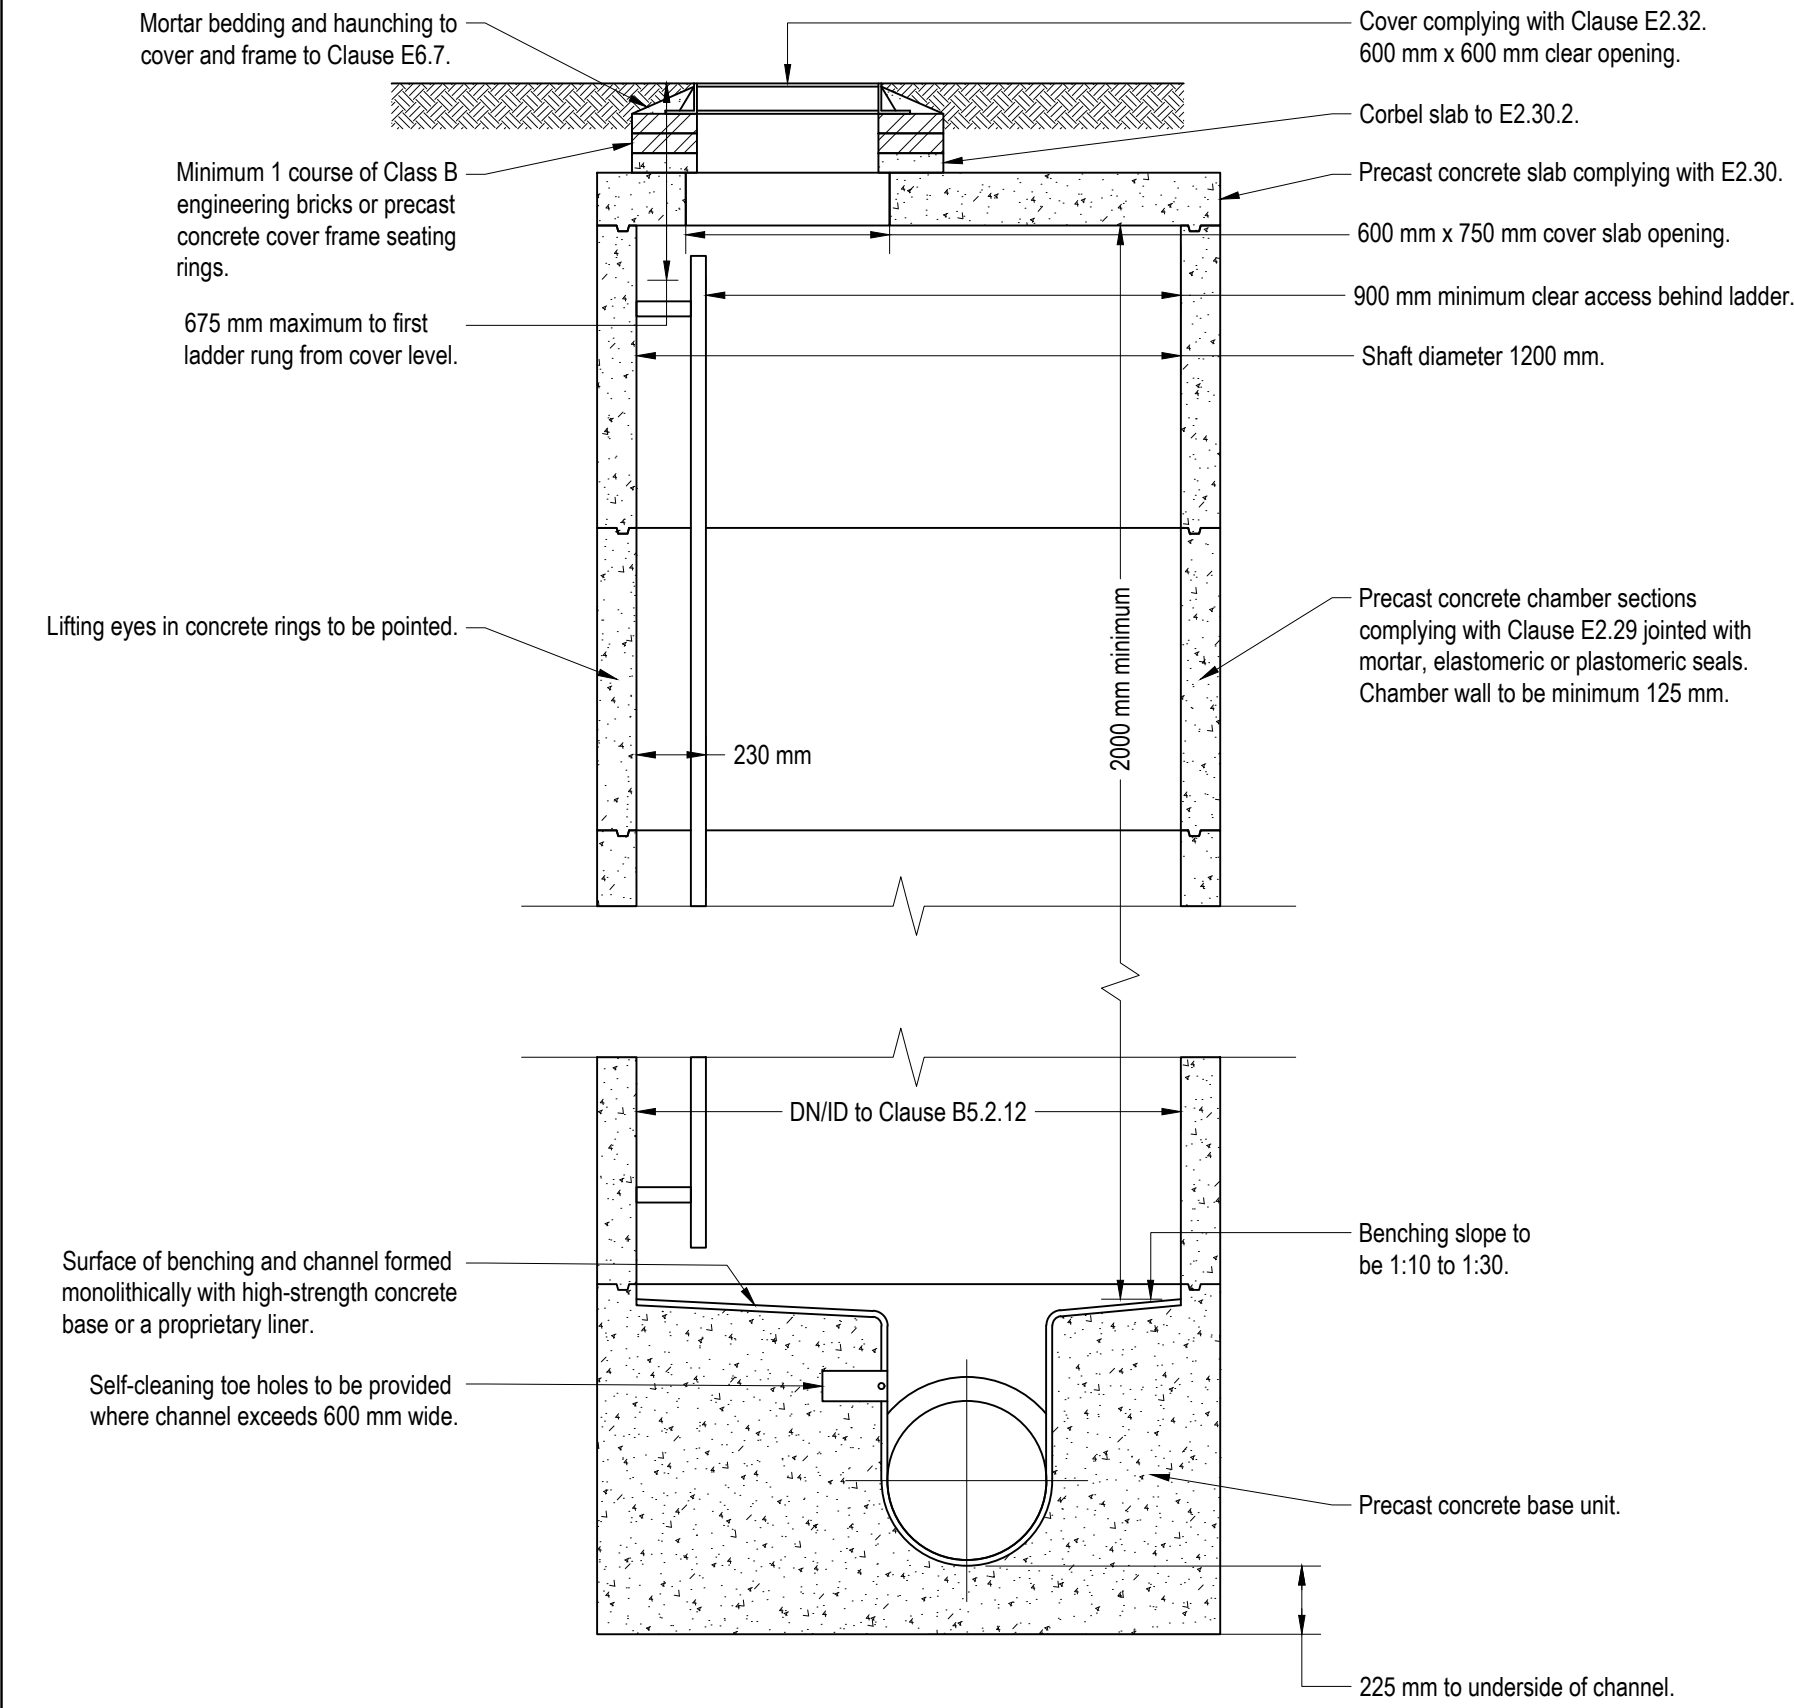


Figure B 10
Typical manhole detail - Type B
Depth from cover level to soffit of pipe 1.5 m to 3 m
Alternative rigid material construction with concrete surround
Not to scale



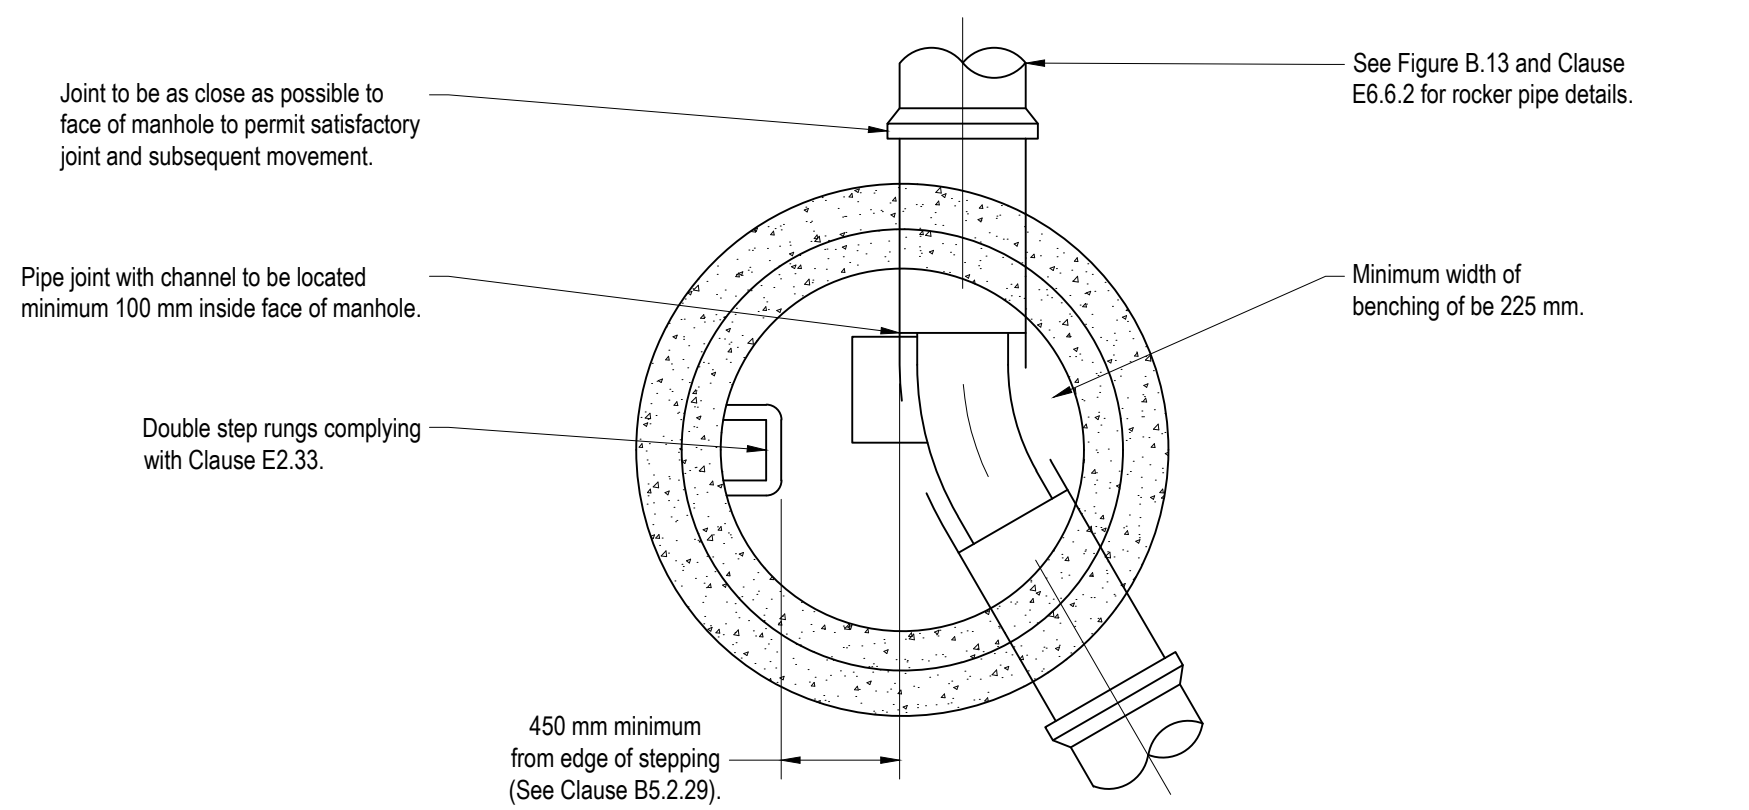


Figure B 13
Typical arrangement of pipe junctions within manholes.
Not to scale

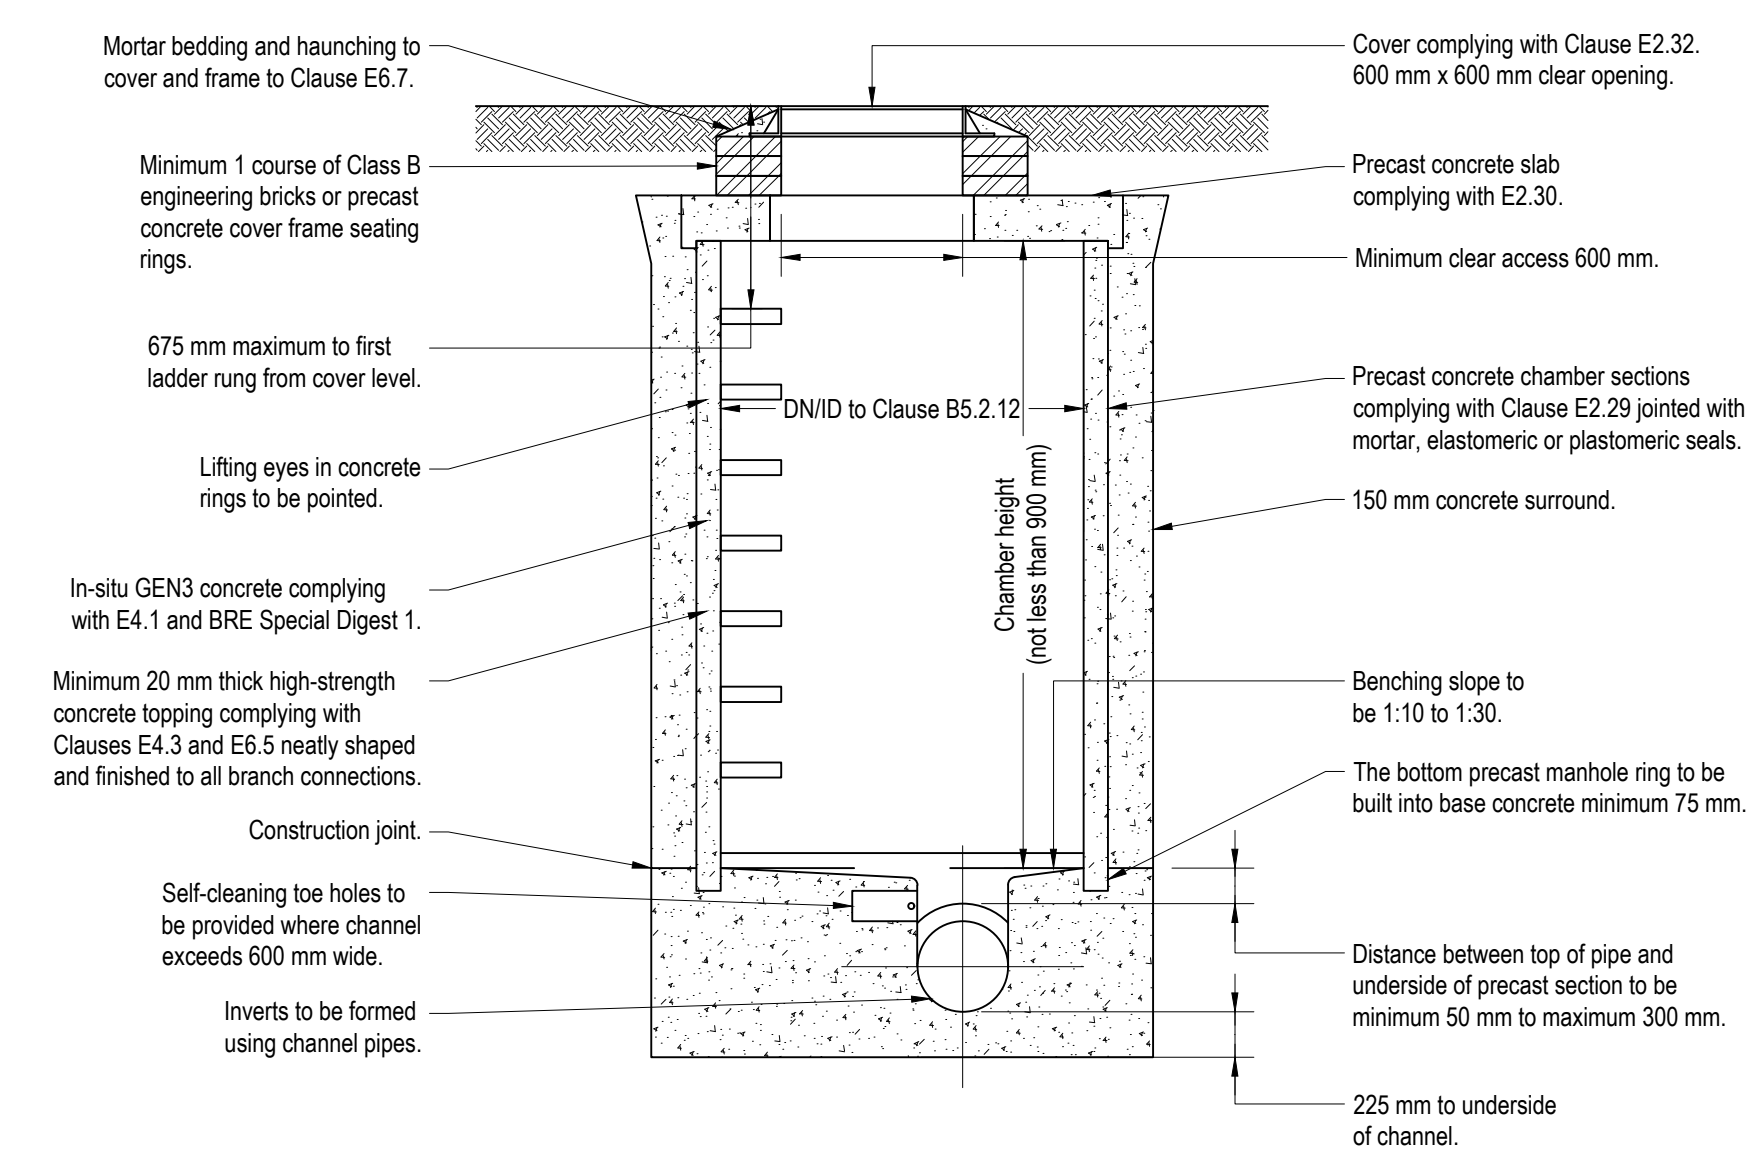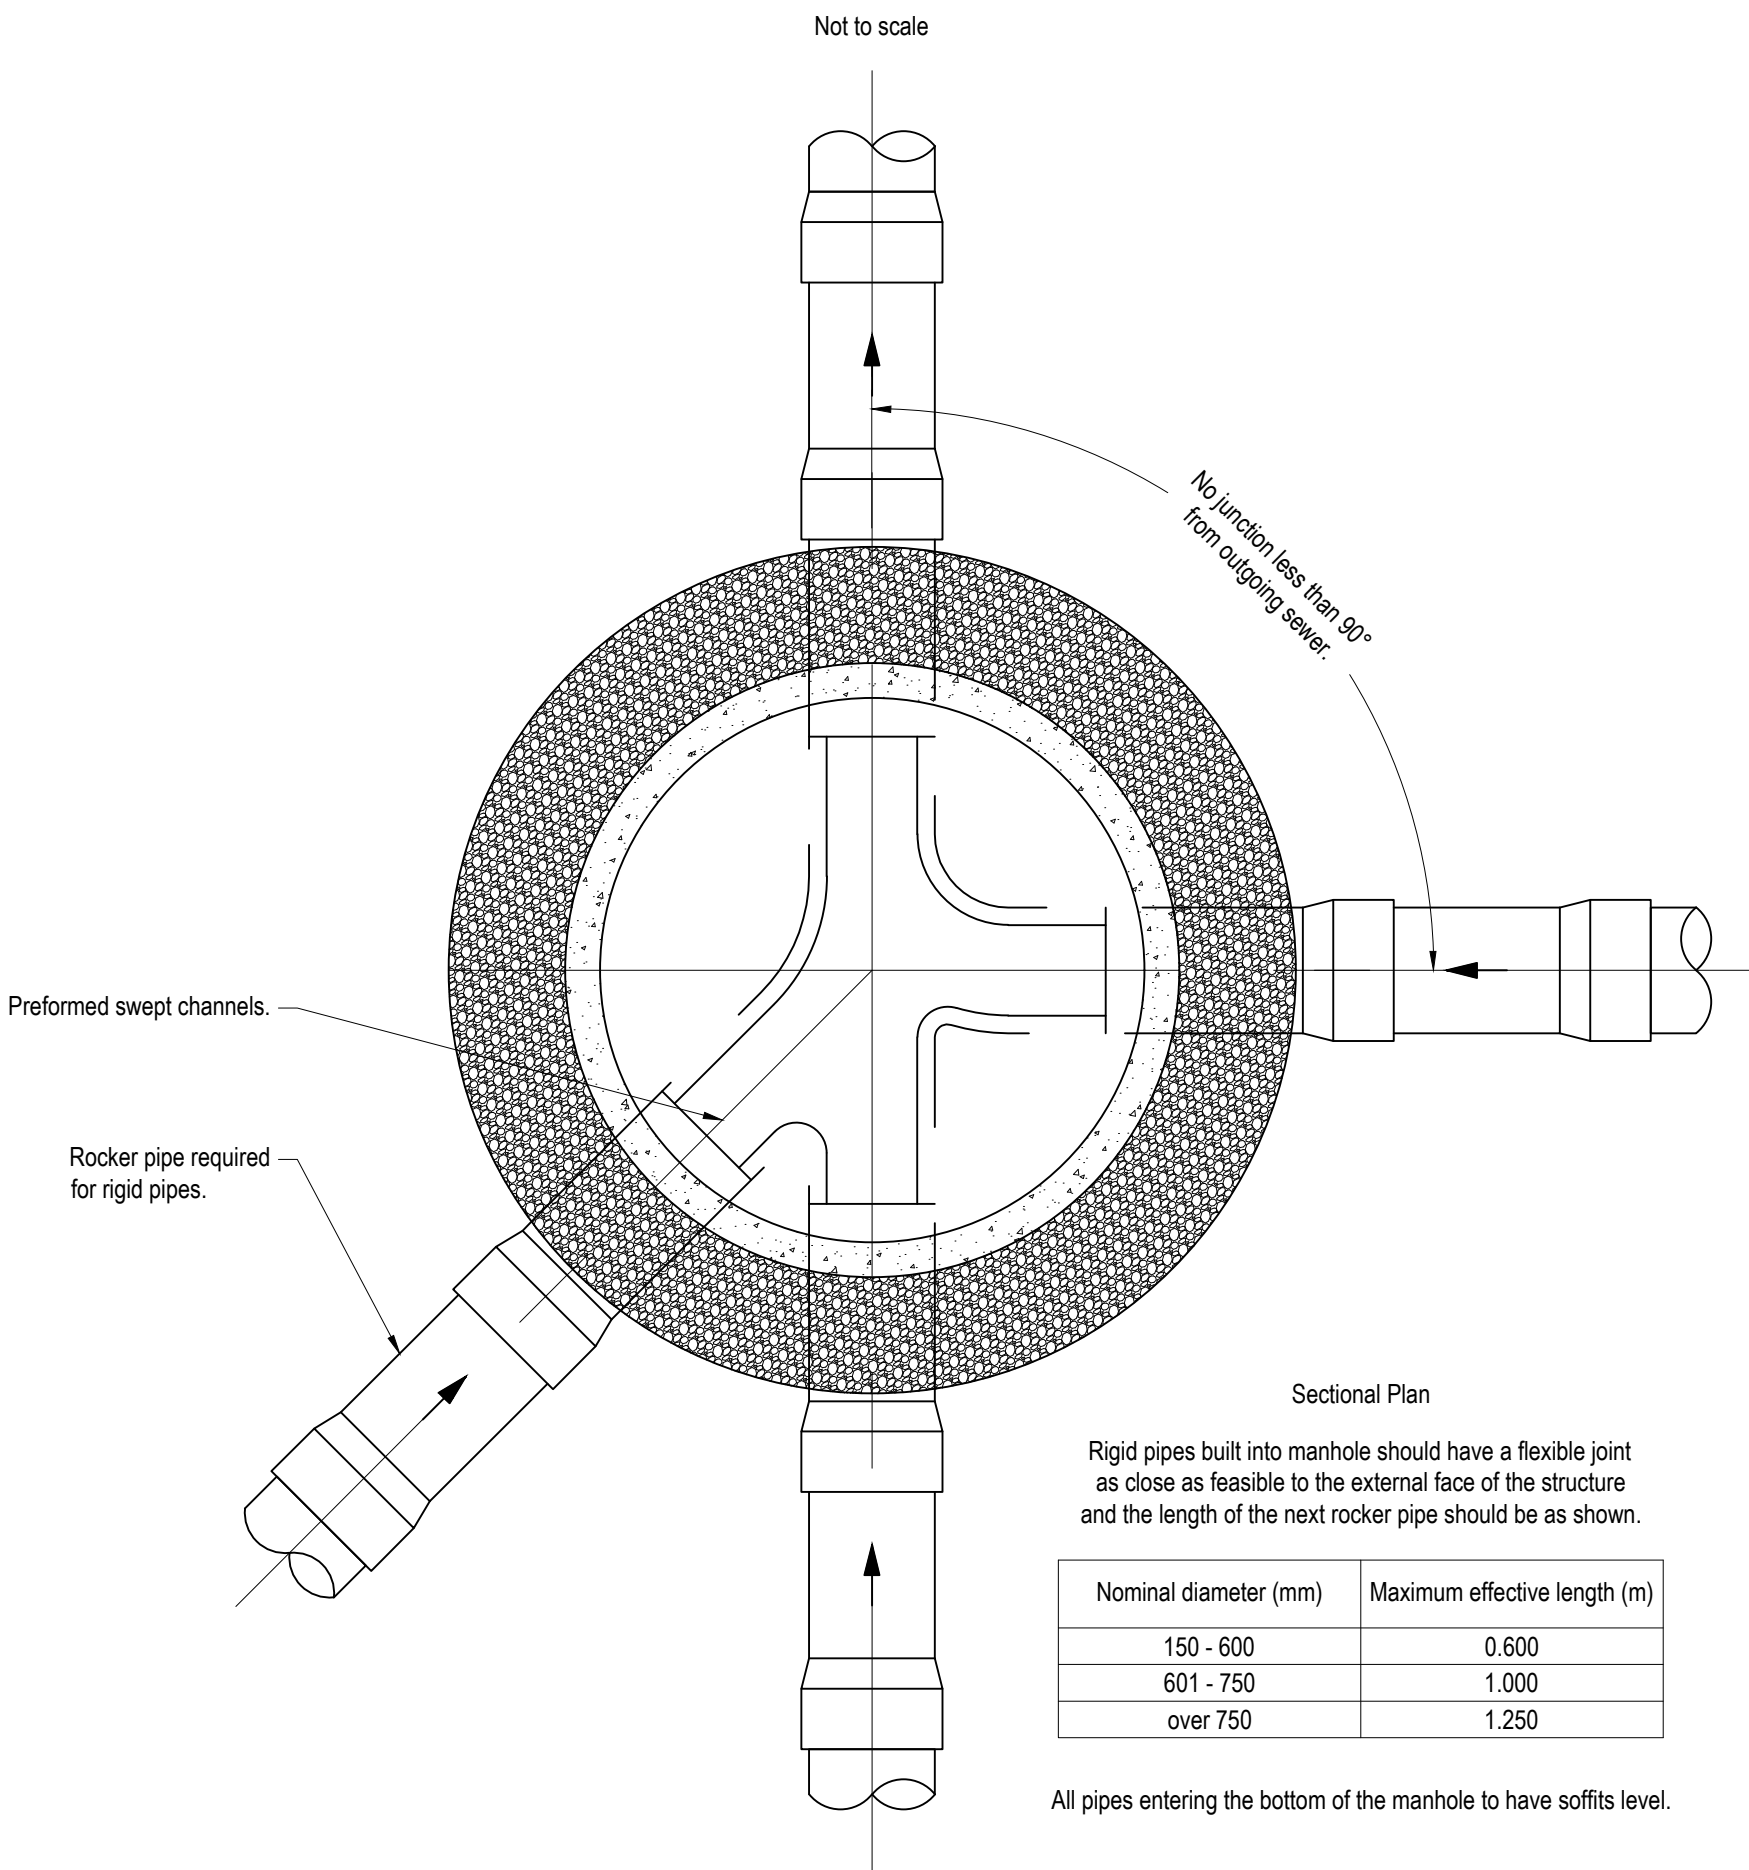

Surface course:
Laying course:
Running course:
Sub-base course:
Geotextile:
Refer to Table



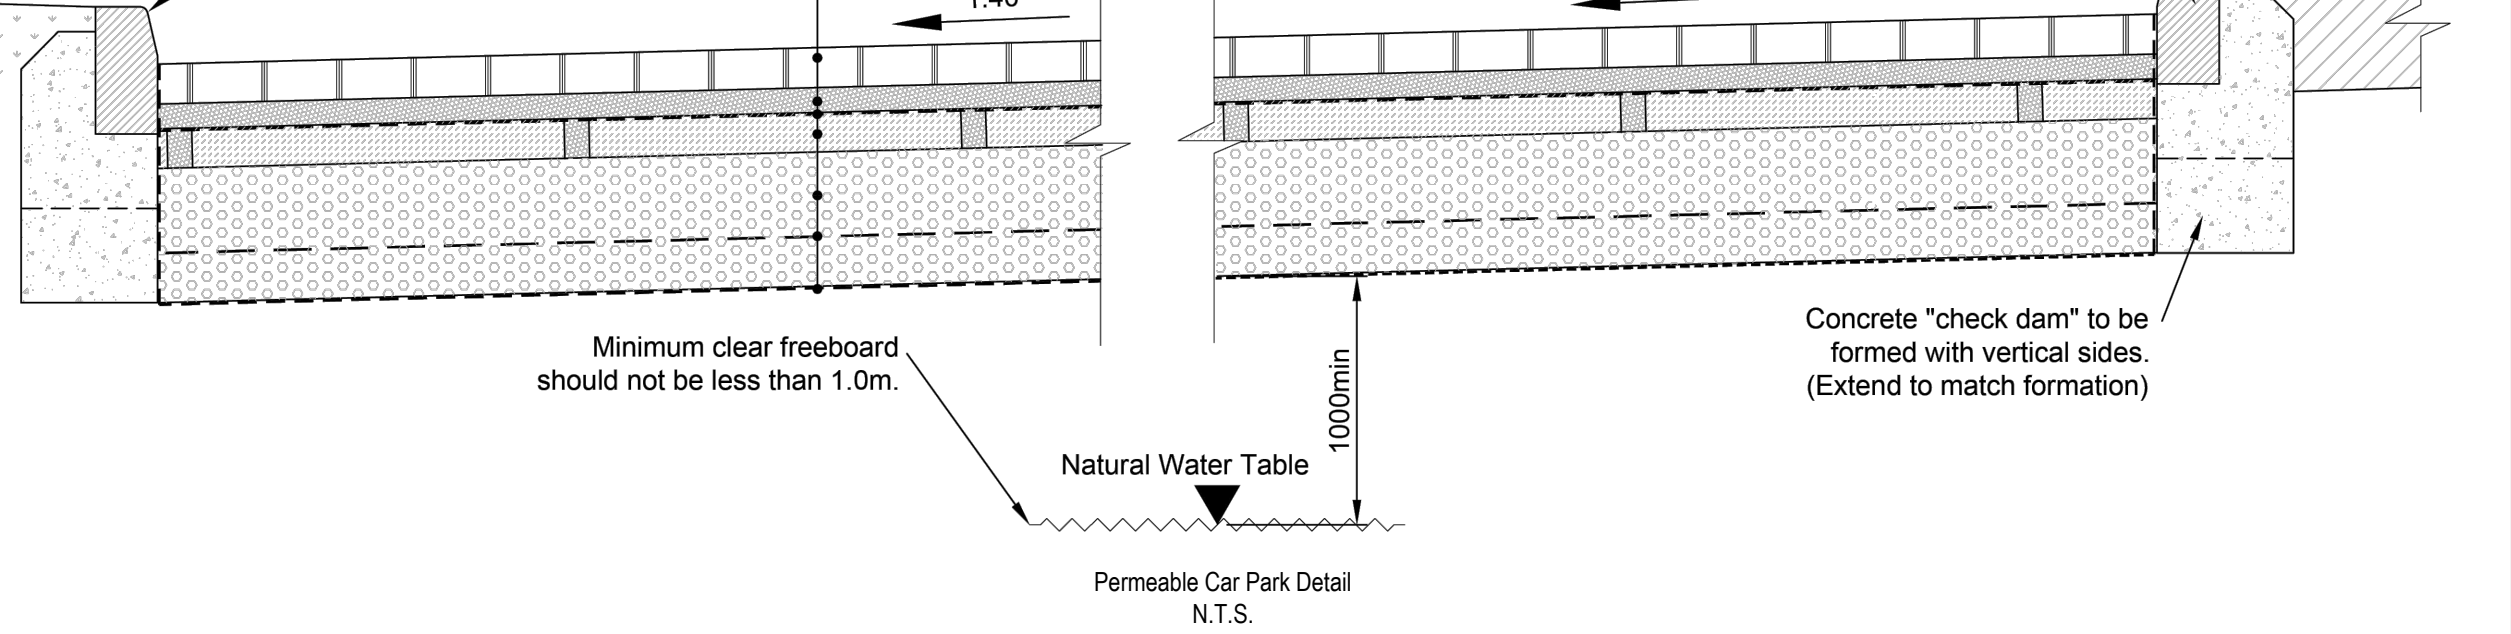


Figure B 15
Typical manhole detail - Type C
Depth from cover level to soffit of pipe less than 1.5 m
Maximum pipe size 450 mm diameter
Rigid material construction
Not to scale

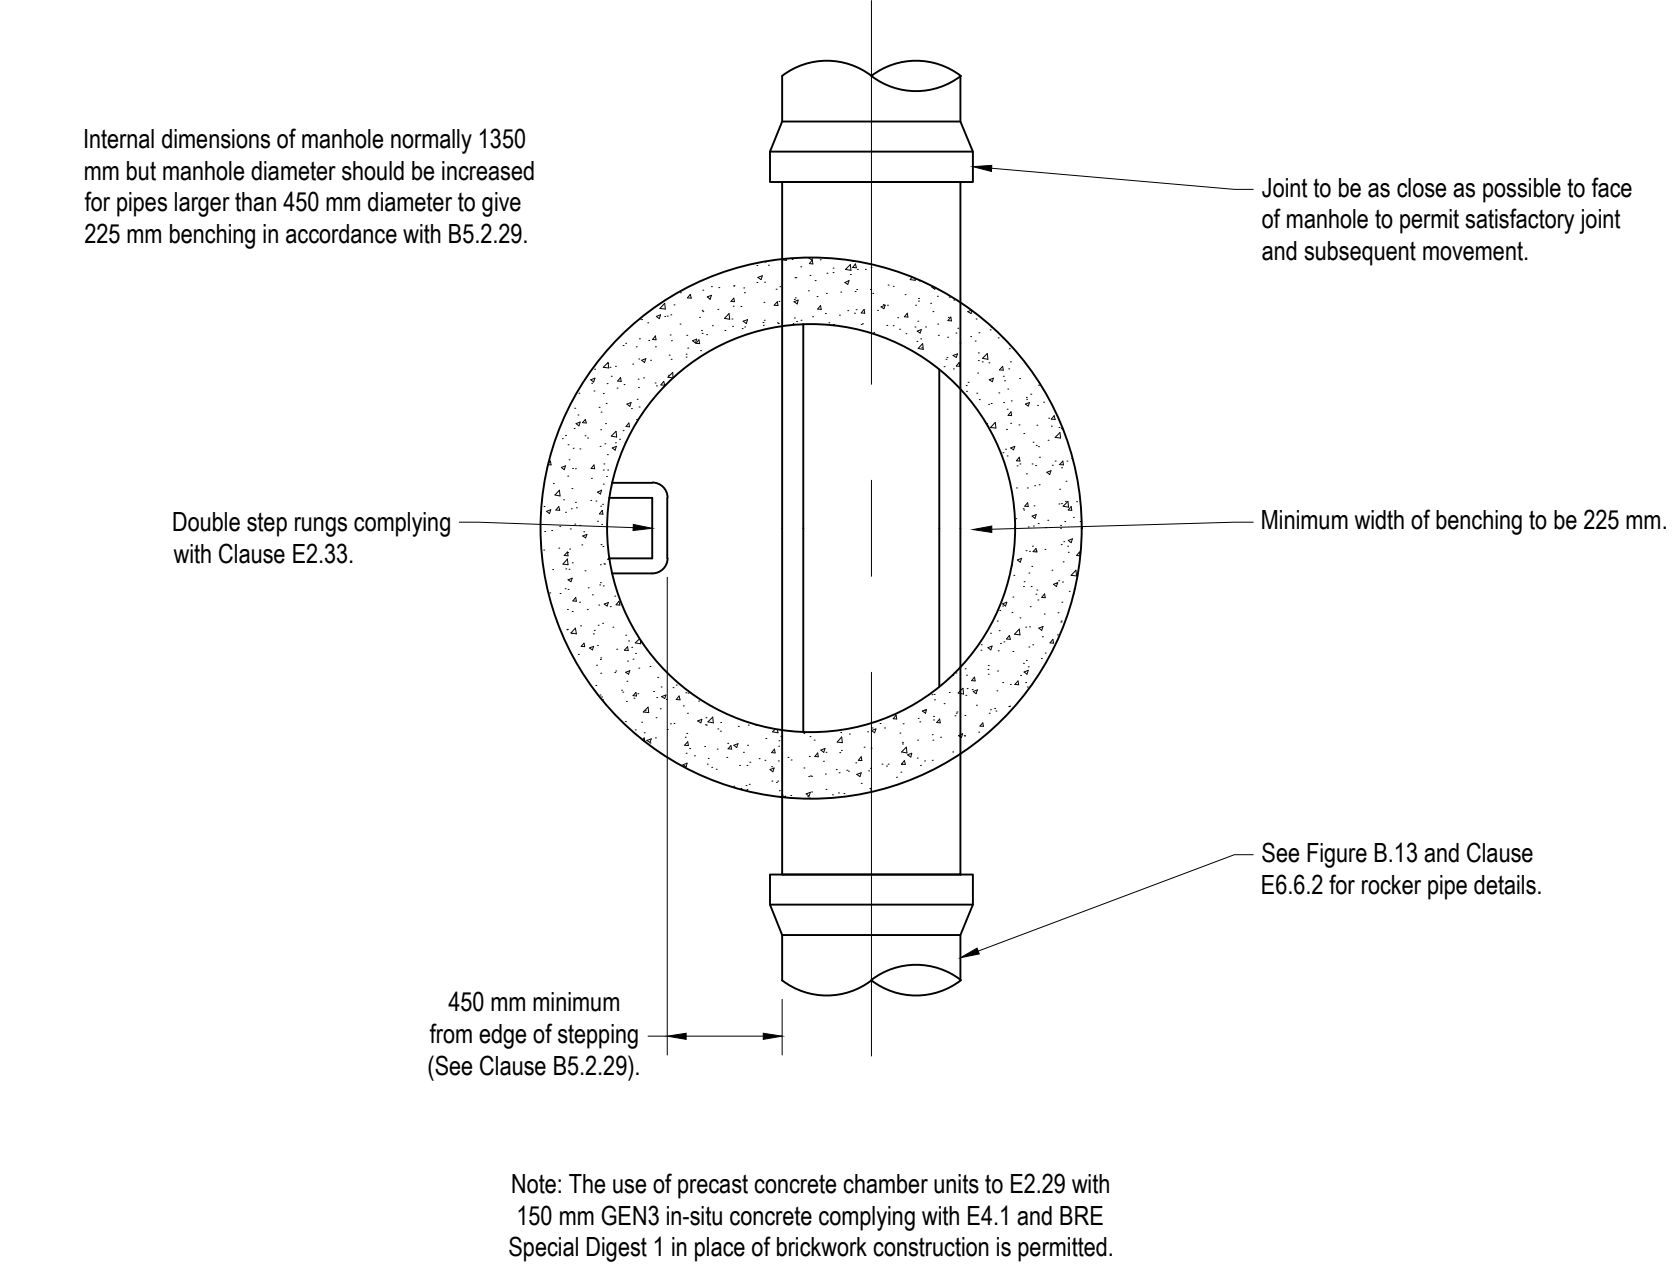

P01	30.05.2023	FJB	First issue.	WL	PJB
Rev	Date	By	Description	Chk	App

PLANNING

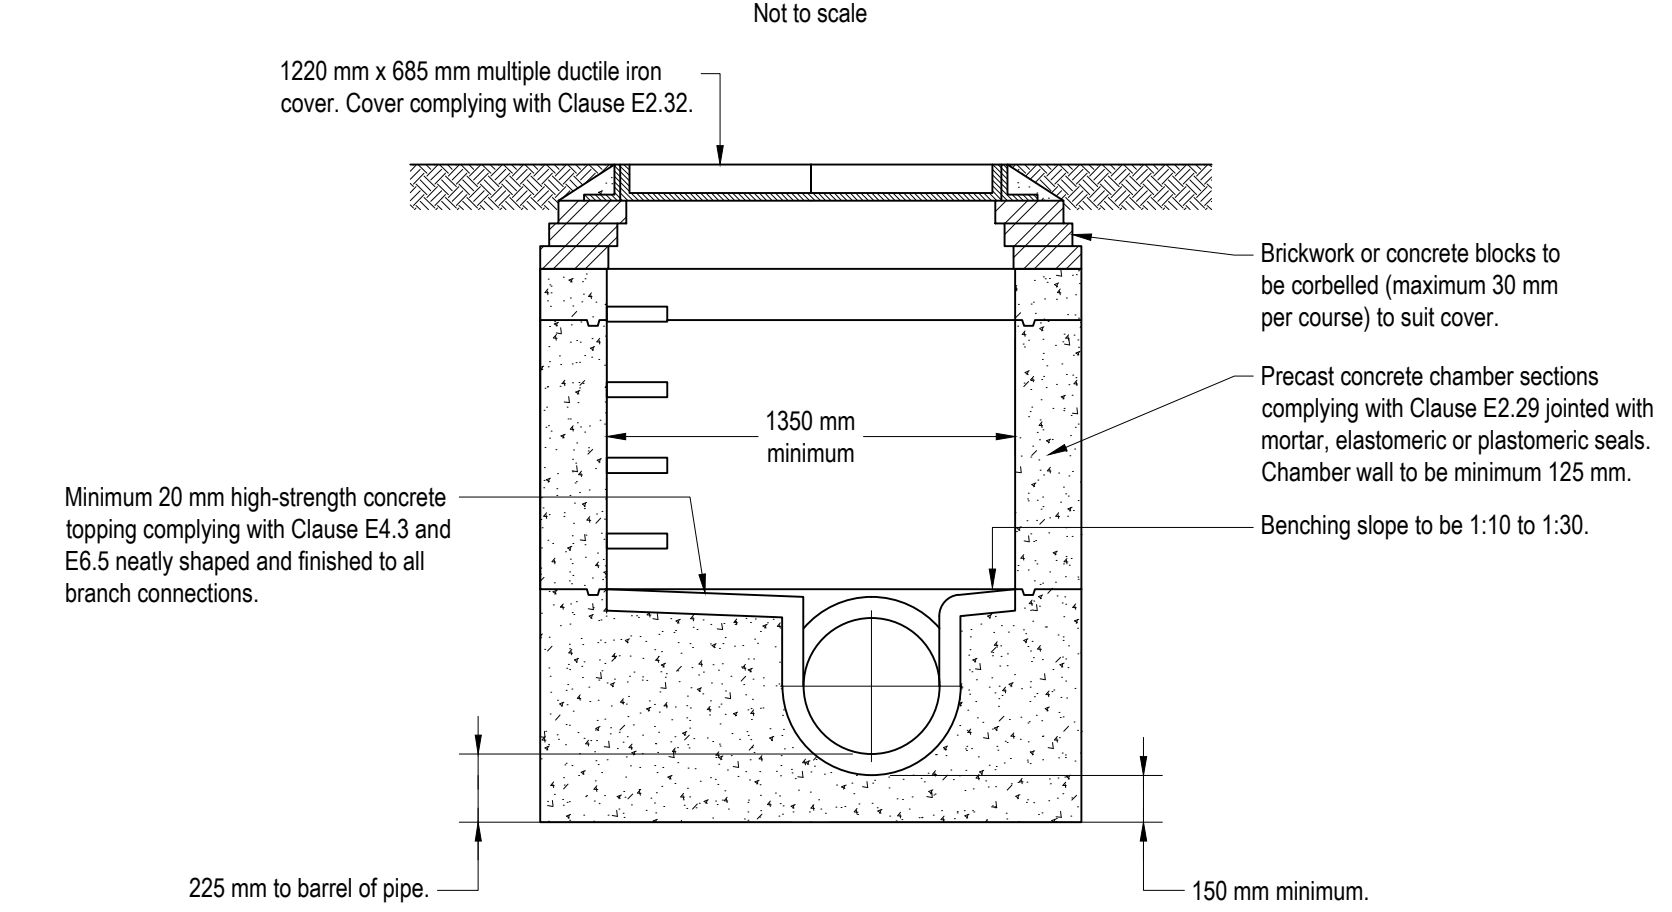

TIER CONSULT.
Richmond House,
Sandpiper Court,
Chester Business Park,
Chester | CH4 9QZ
T: 01244 684 900

Client
CBRE Ltd
One St Peters Square, 10th Floor,
Manchester, M2 3DE

Project
Bryn Lane, Wrexham,
Wrexham Industrial Estate, Phase 2

Title
Proposed Drainage Details
Sheet 01

Scale 1:500@A1	Drawn F.J.BEDNARSKI	Revision P01
Date 30.05.2023	Checked W.N.LLOYD	

Drawing No :
T_21_2486-55-91