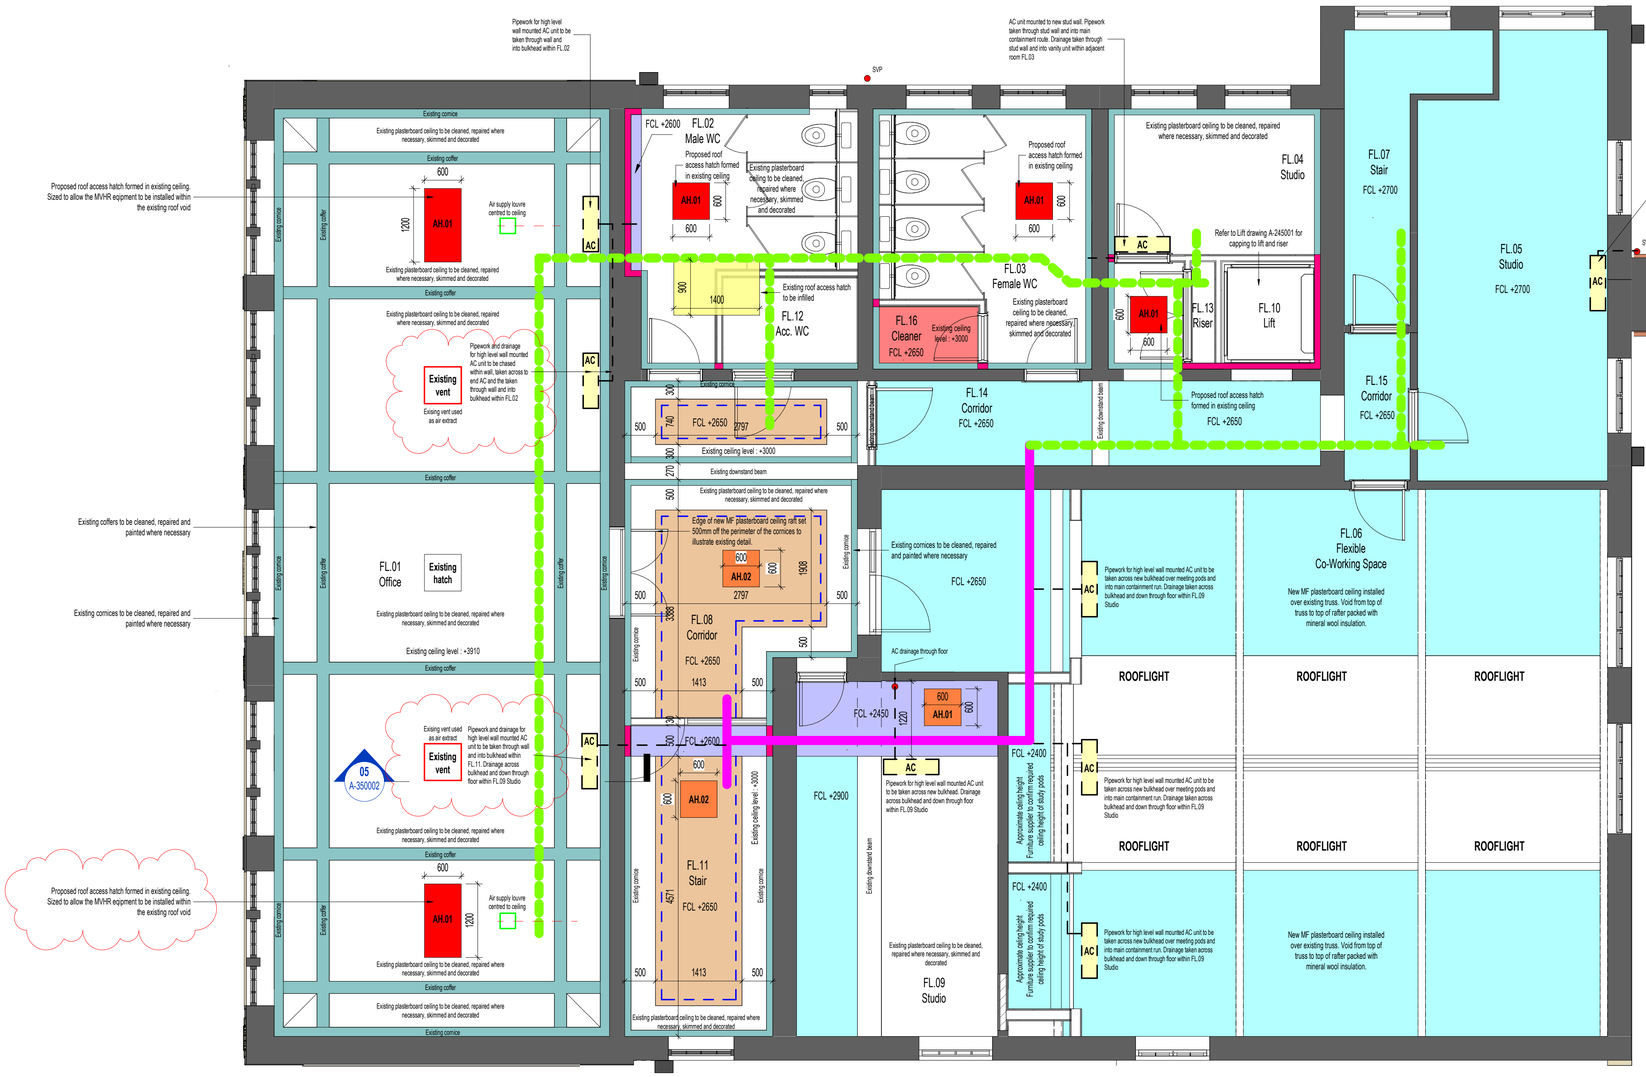


Proposed First Floor Ceiling Plan
1 : 50

Print Date: 26/03/2025 16:16:56

File Name: Autodesk Docs://20045_RefurbOldLibrary/WOL-LAW-X-X-M3-A-000002_Building.rvt

Construction (Design and Management) Regulations

Design risk assessments are carried out throughout the design stage of this project in accordance with company procedures and manuals. Where reasonably possible all areas of risk applicable to design and and use of the construction have been identified and then eliminated, mitigated or recorded as a residual risk. Note that general risks of which a competent designer or contractor should be aware are not included. This drawing is to be read in conjunction with the Pre-construction Information and all related documents prepared in accordance with the current Construction (Design and Management) Regulations 2015 and all applicable Health and Safety legislation as currently amended.

LEGEND

EXISTING CEILING TYPES

Denotes the location of existing downstand structural beams.

CT.00 - All existing exposed ceiling to be cleaned, repaired where necessary, skimmed and painted white.
NBS ref: Ss_30_25_10_80

PROPOSED CEILING TYPES

FCL +XXXX Proposed Finished Ceiling Level

CT.01 - MF plasterboard raft system
NBS ref: Ss_30_25_22_70
Apply acoustic ceiling panel below raft system
NBS ref: Ss_25_25_75_05

CT.01 - GRG cast within MF plasterboard raft to form perimeter uplights
NBS ref: Pr_25_71_35_29

CT.02 - MF plasterboard ceiling system
NBS ref: Ss_30_25_10_35 - Type A

CT.03 - MF plasterboard bulkhead system
NBS ref: Ss_30_25_10_35 - Type A

CT.04 - MF Plasterboard ceiling system - 60 minutes fire rated
NBS ref: Ss_30_25_10_35 - Type B

CT.05 - 20mm Glasroc F FireCase - Steel Beam Encasement
NBS ref: Ss_25_25_45_33:WL02

CT.06 Existing plasterboard ceiling to be cleaned, repaired where necessary, skimmed and painted black. NBS ref: Ss_30_25_10_80
Apply acoustic ceiling panels below plasterboard soffit NBS ref: Ss_25_25_75_05

CT.07 Existing roof access hatch to be infilled.
NBS ref: Ss_30_20_10_45

AH.01 - Roof access hatch formed in existing ceiling
NBS ref: Ss_25_30_20_35

AH.03 - Roof access hatch formed in MF plasterboard ceiling below existing roof access hatches NBS ref: Ss_25_30_20_35

Concealed cornice

Repaired and redecorated cornice and coffer
NBS ref: Ss_30_25_10_80

Proposed main containment route for MEP services

Proposed main containment route for MEP services. Located within lean pitched roof void

AC High level wall mounted AC unit

REV	DESCRIPTION	DRAWN BY	CHECKED BY	APPROVED BY	DATE
P06	AC units added to ceiling plans, additional access hatch added and existing decorative vents used within FL.01	CB	CB	CB	26/03/2025
P05	Containment route take across GL.04, ceiling rafts removed from FL.01 with existing ceiling hatches retained and new hatch installed to allow install of MVHR system	CB	CB	CB	13/03/2025
P04	New MF plasterboard ceiling added to FL.06 and existing trusses exposed and redecorated	CB	CB	CB	16/01/2025
P03	Additional finishes information added	CB	CB	CB	13/01/2025
P02	Stage 4 issue	JT	CB	CB	12/11/2024
P01	Stage 3 Issue	RE	RE	CB	04/09/2024
P00	Draft Stage 3 Issue	AJ	CB	MWR	09/08/2024

RIBA PLAN OF WORK WORKSTAGE: Stage 4 - Technical Design
LEVEL OF MODEL DEFINITION (LoD): LoD 3 - Approximate Model

PURPOSE OF ISSUE - SUITABLE FOR ...: Tender
STATUS or SUITABILITY: NA - Not Applicable

lawray architects

CARDIFF 029 2052 8140
LONDON 0207 138 3560
WREXHAM 01978 357 887
www.lawray.co.uk

CLIENT
Wrexham County Borough Council

PROJECT TITLE
Wrexham Old Library

DRAWING TITLE
Proposed First Floor Ceiling Plan

PROJECT No: 20045
SCALE @ A1: As indicated

DRAWING No (BS1192:2007 +A2:2016 & BS EN ISO19650): WOL-LAW-X-U01-DR-**A-065003**
REVISION: **P06**

1102: Project - Originator - Volume - Level - Type - Role - Number
19650: Project - Originator - Functional - Spatial - Form - Discipline - Number
Breakdown Breakdown

DO NOT SCALE

Any discrepancy or query concerning this drawing should be referred to the Architect
Copyright © LAWRAY LIMITED
Registered Office: Greenmeadow Springs, 1 Cae Gwyrdd, Tongwynlais, CARDIFF CF15 7AB
Reg. Co. No. 2724178, VAT Reg. No. 134 2146 06