



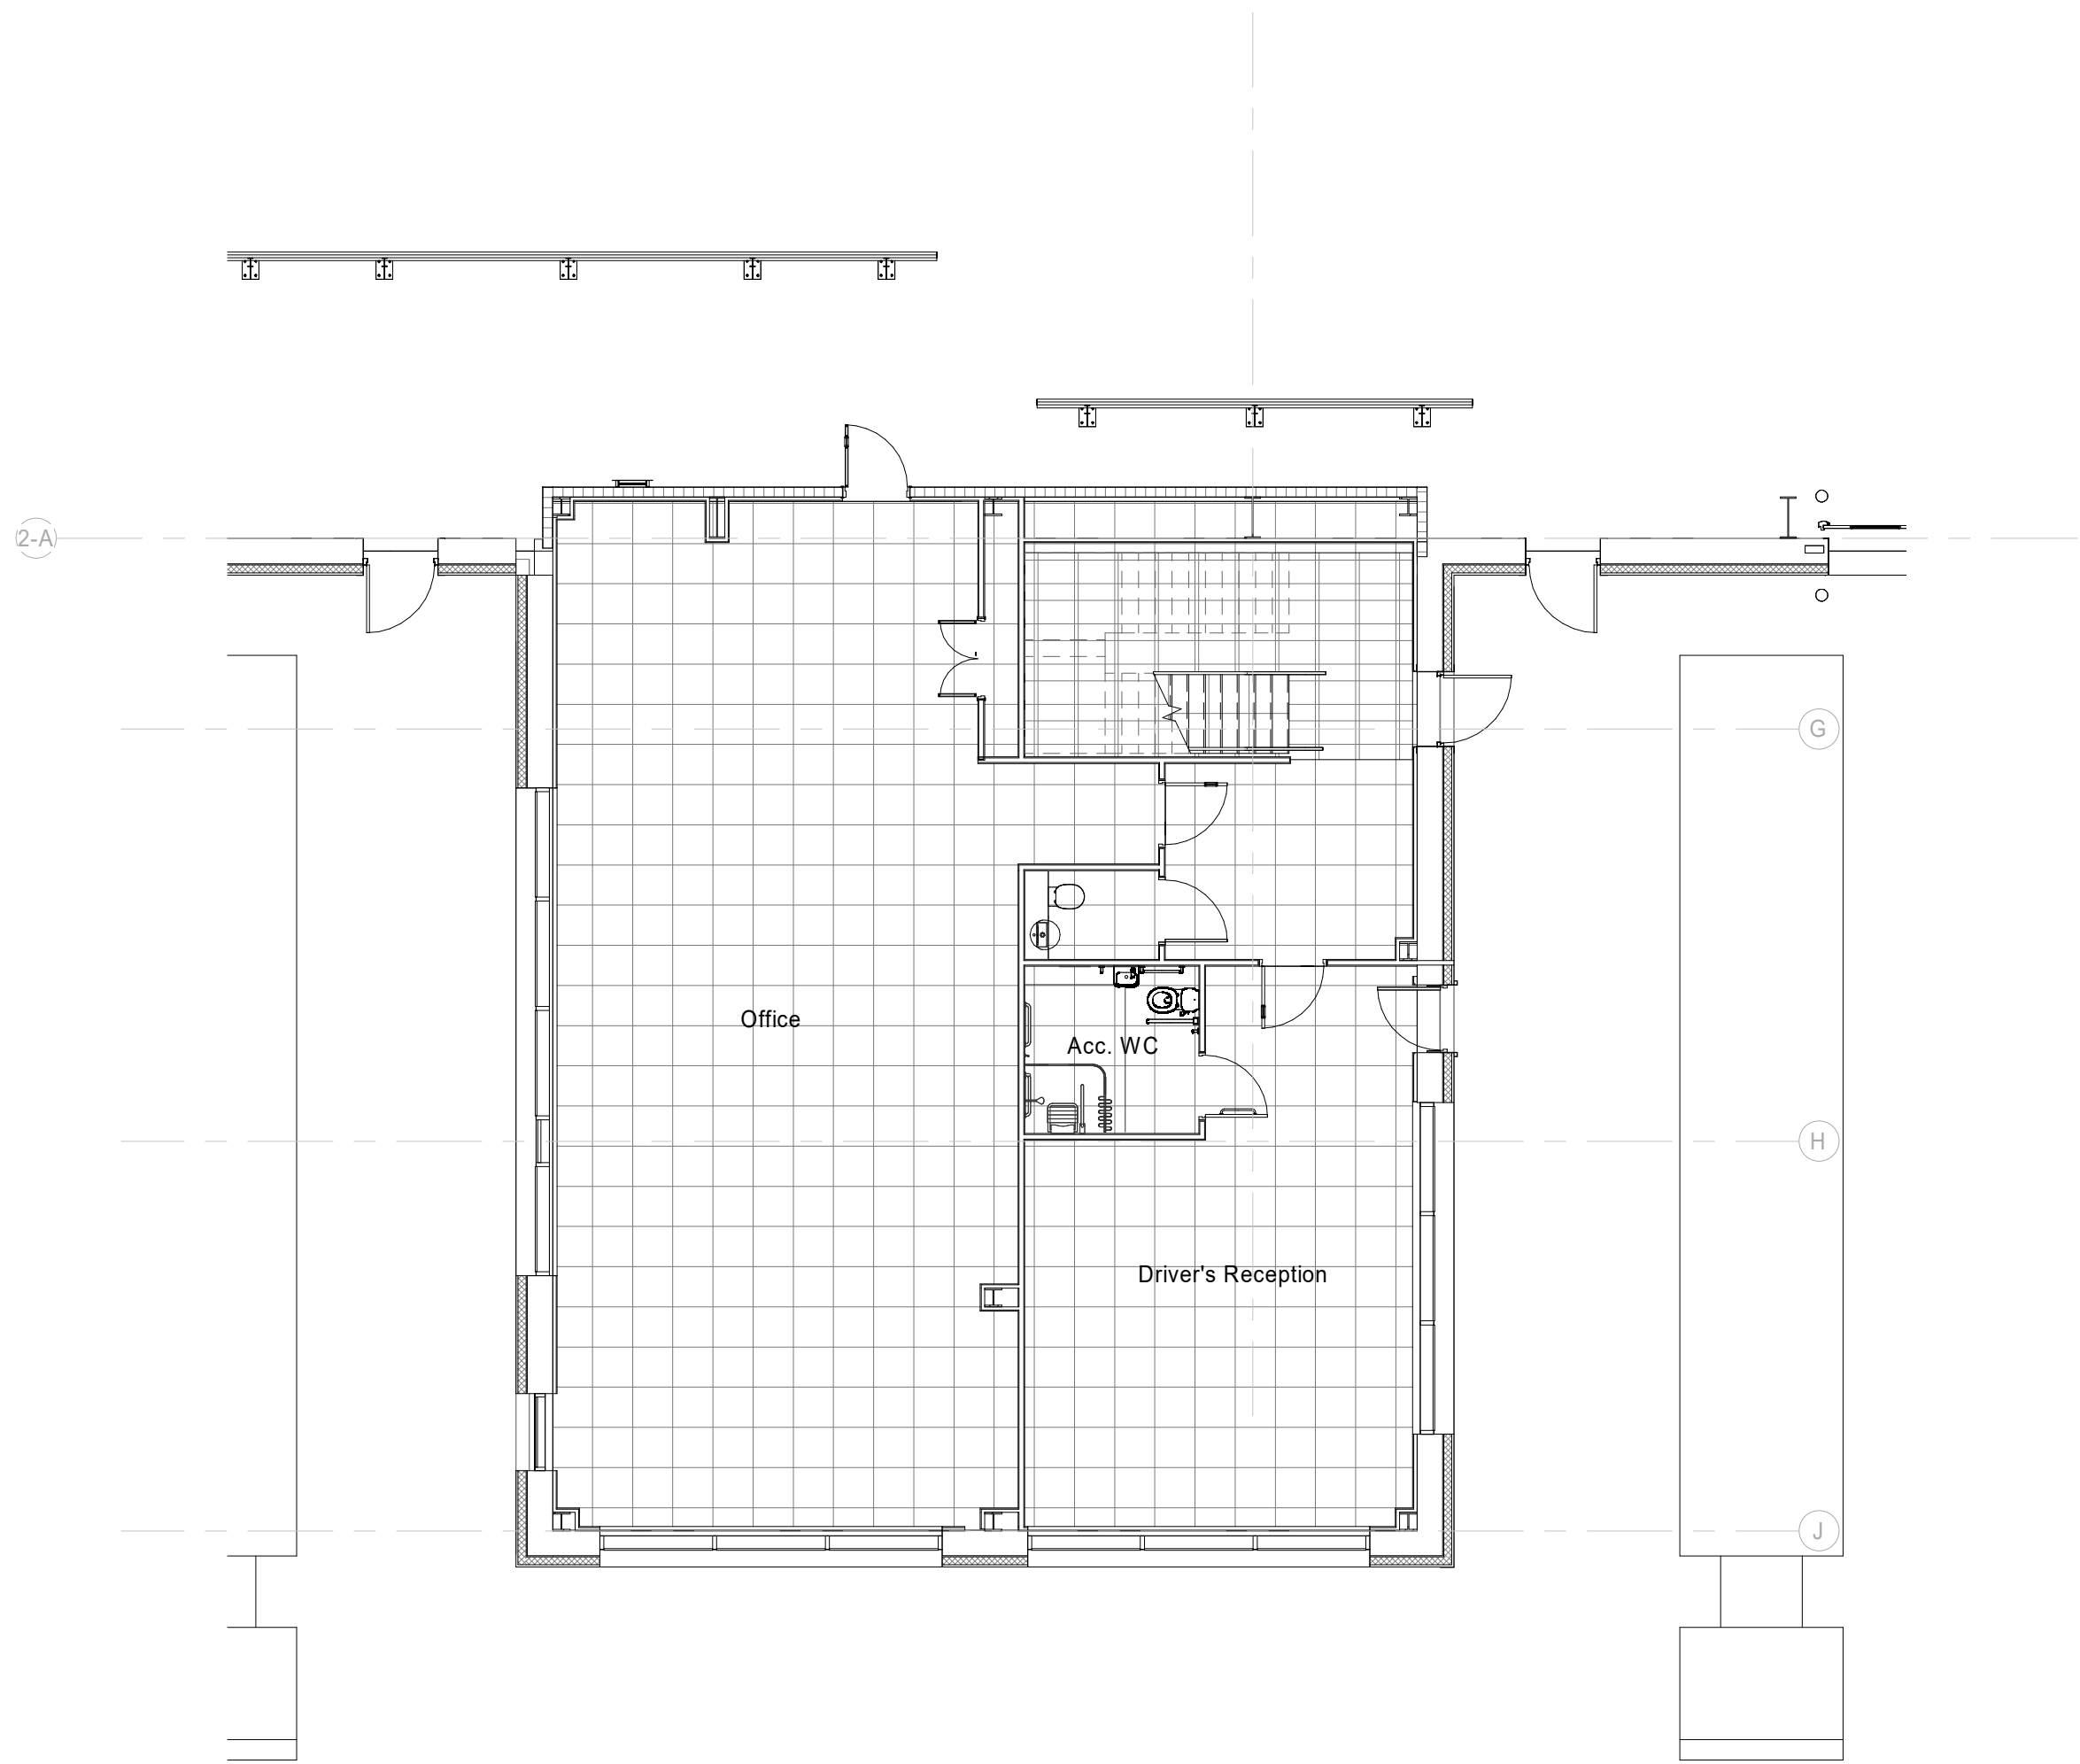

Planning Hub Office Plan Level 00
1 : 100

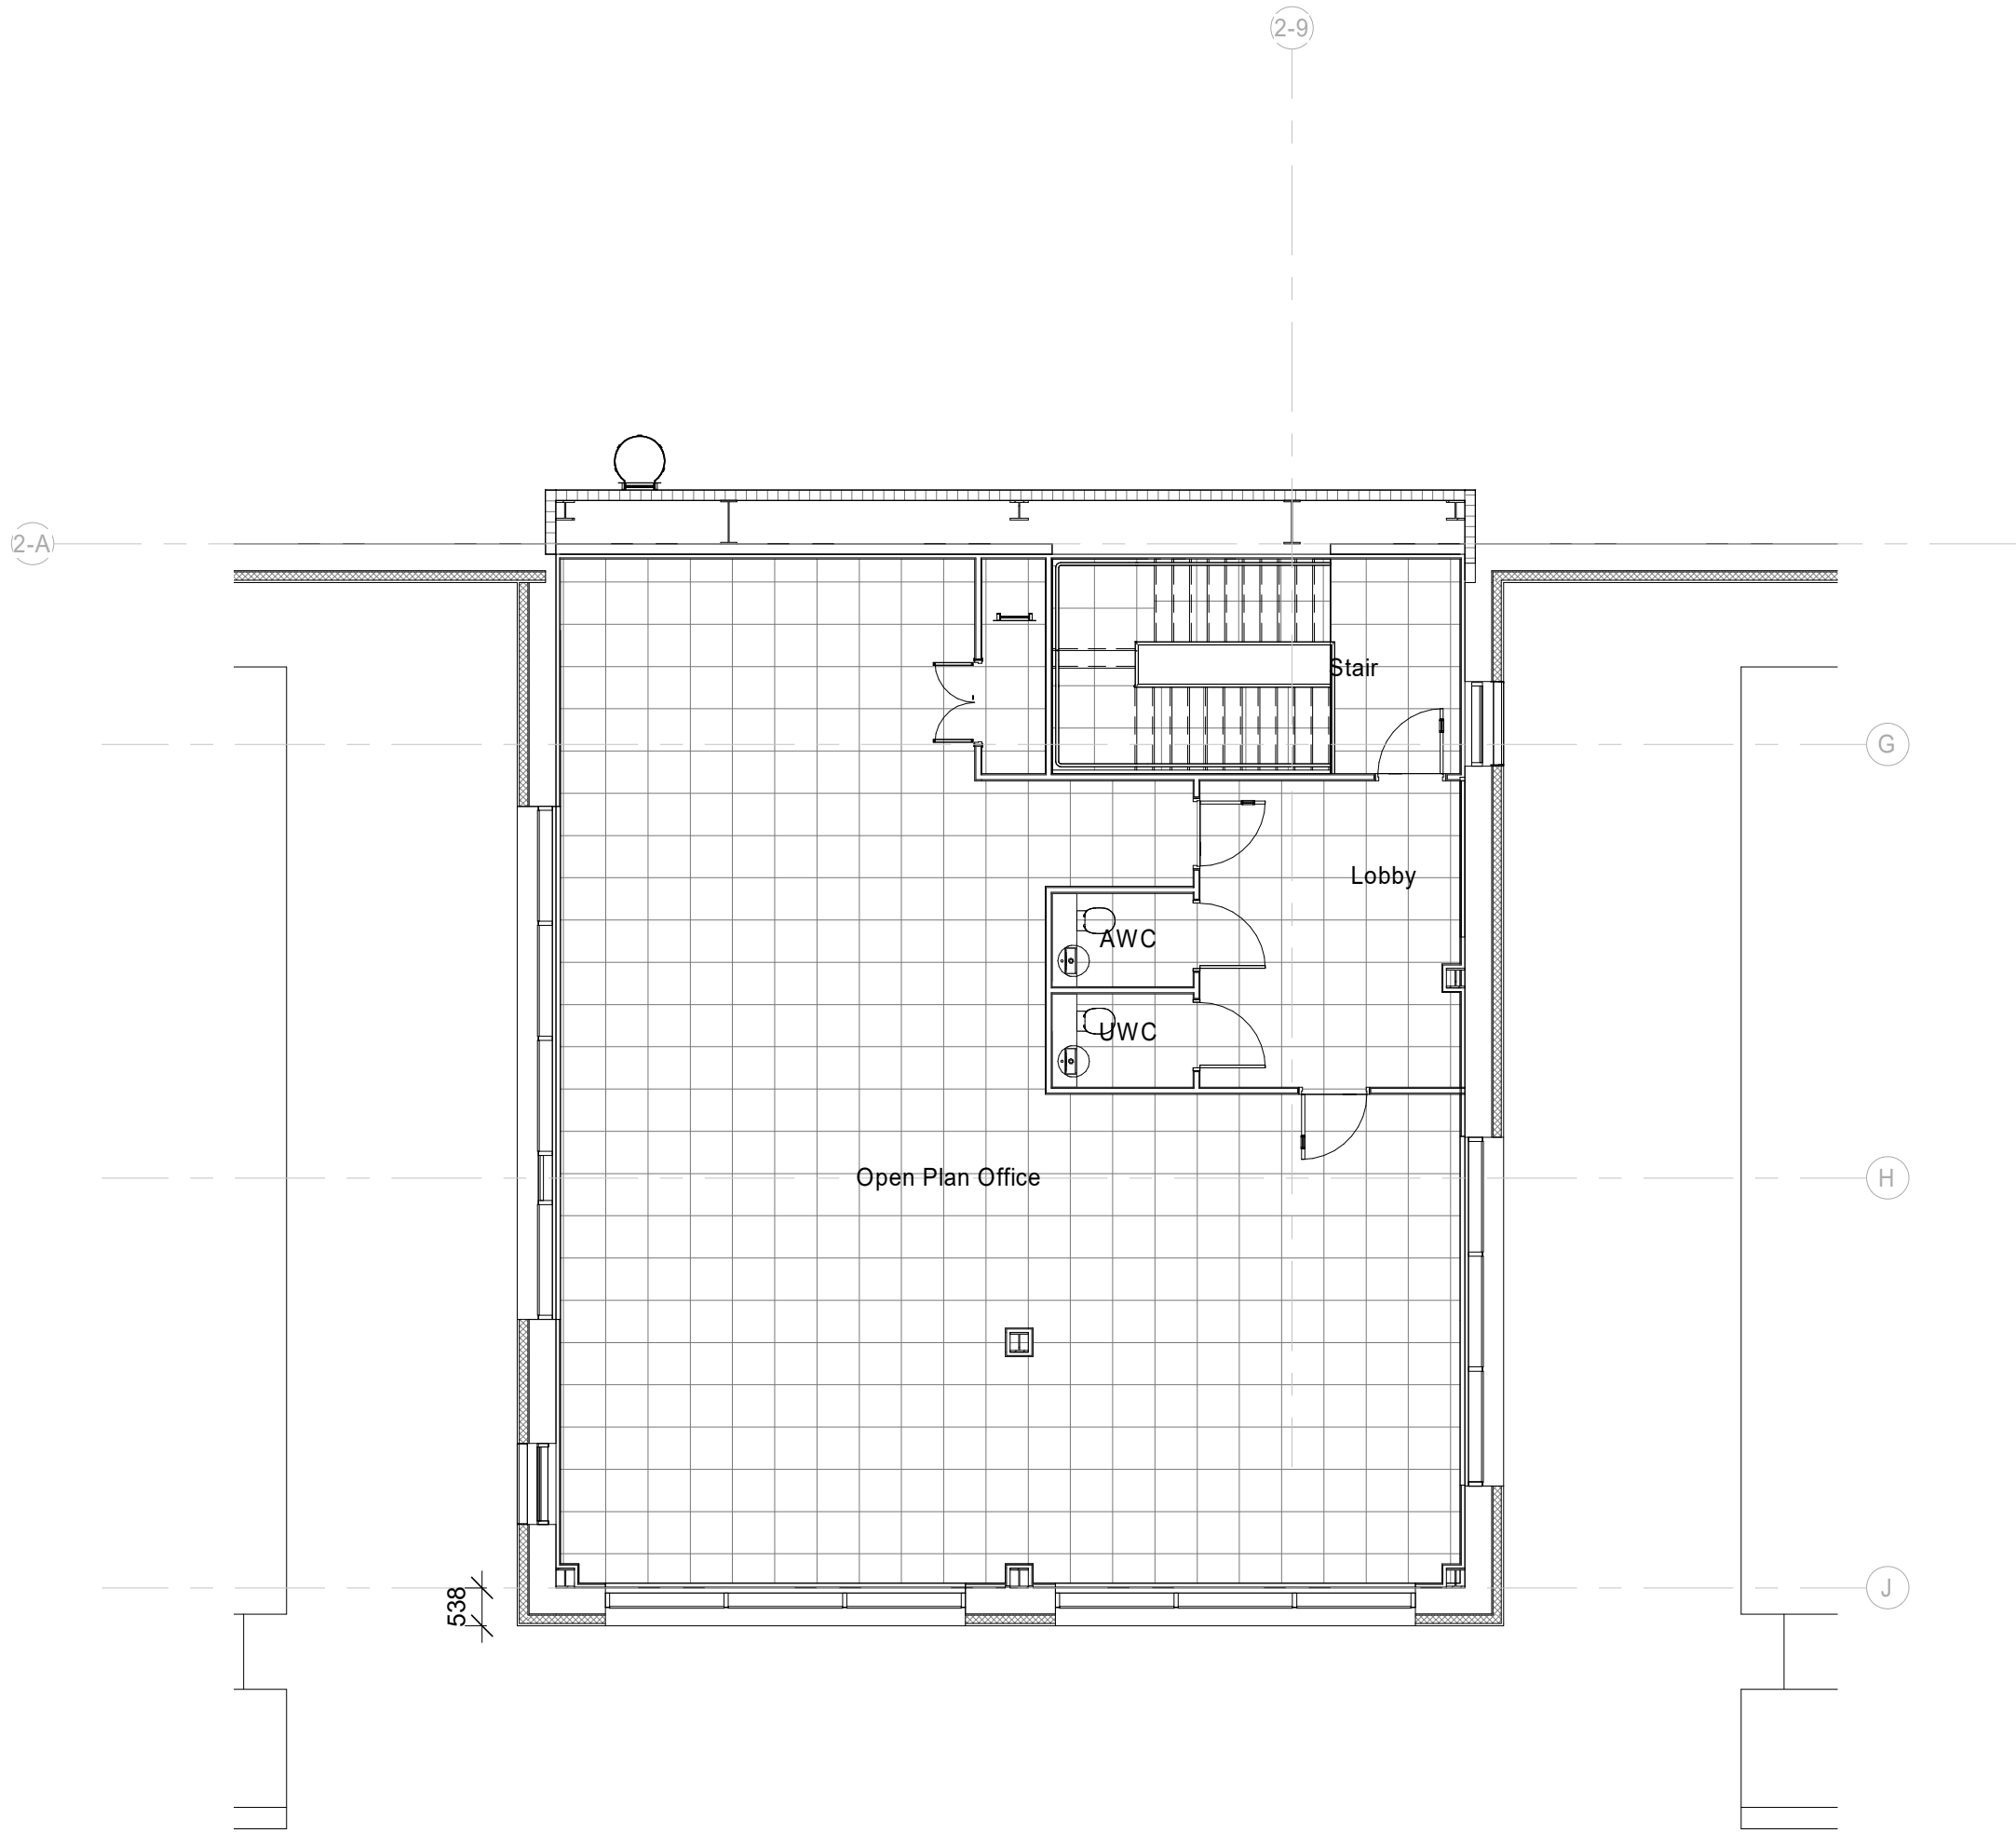

Planning Hub Office Plan Level 01
1 : 100

SGP
Architects + Masterplanners

Waterfront House
2a Smith Way
Grove Park
Enderby
Leicester LE19 1SX

t: +44 (0)116 247 0557

www.stephengeorge.co.uk

Unit 2
Bryn Lane,
Wrexham

Drawing Name:
Hub Layout

Drawing Stage: **Planning**

Status: **S0**

SGP File Ref: 22136-SGP-B02-ZZ-M3-A-000001-Unit 2

22-136 XX/01/23 Author MMS As indicated @ A1
SGP Project No Date Drawn Team Scale Rev

Drawing Number:

22-136-SGP-B02ZZ-DR-A- 131102
Project Code Originator Volume Level Type Role Number

