


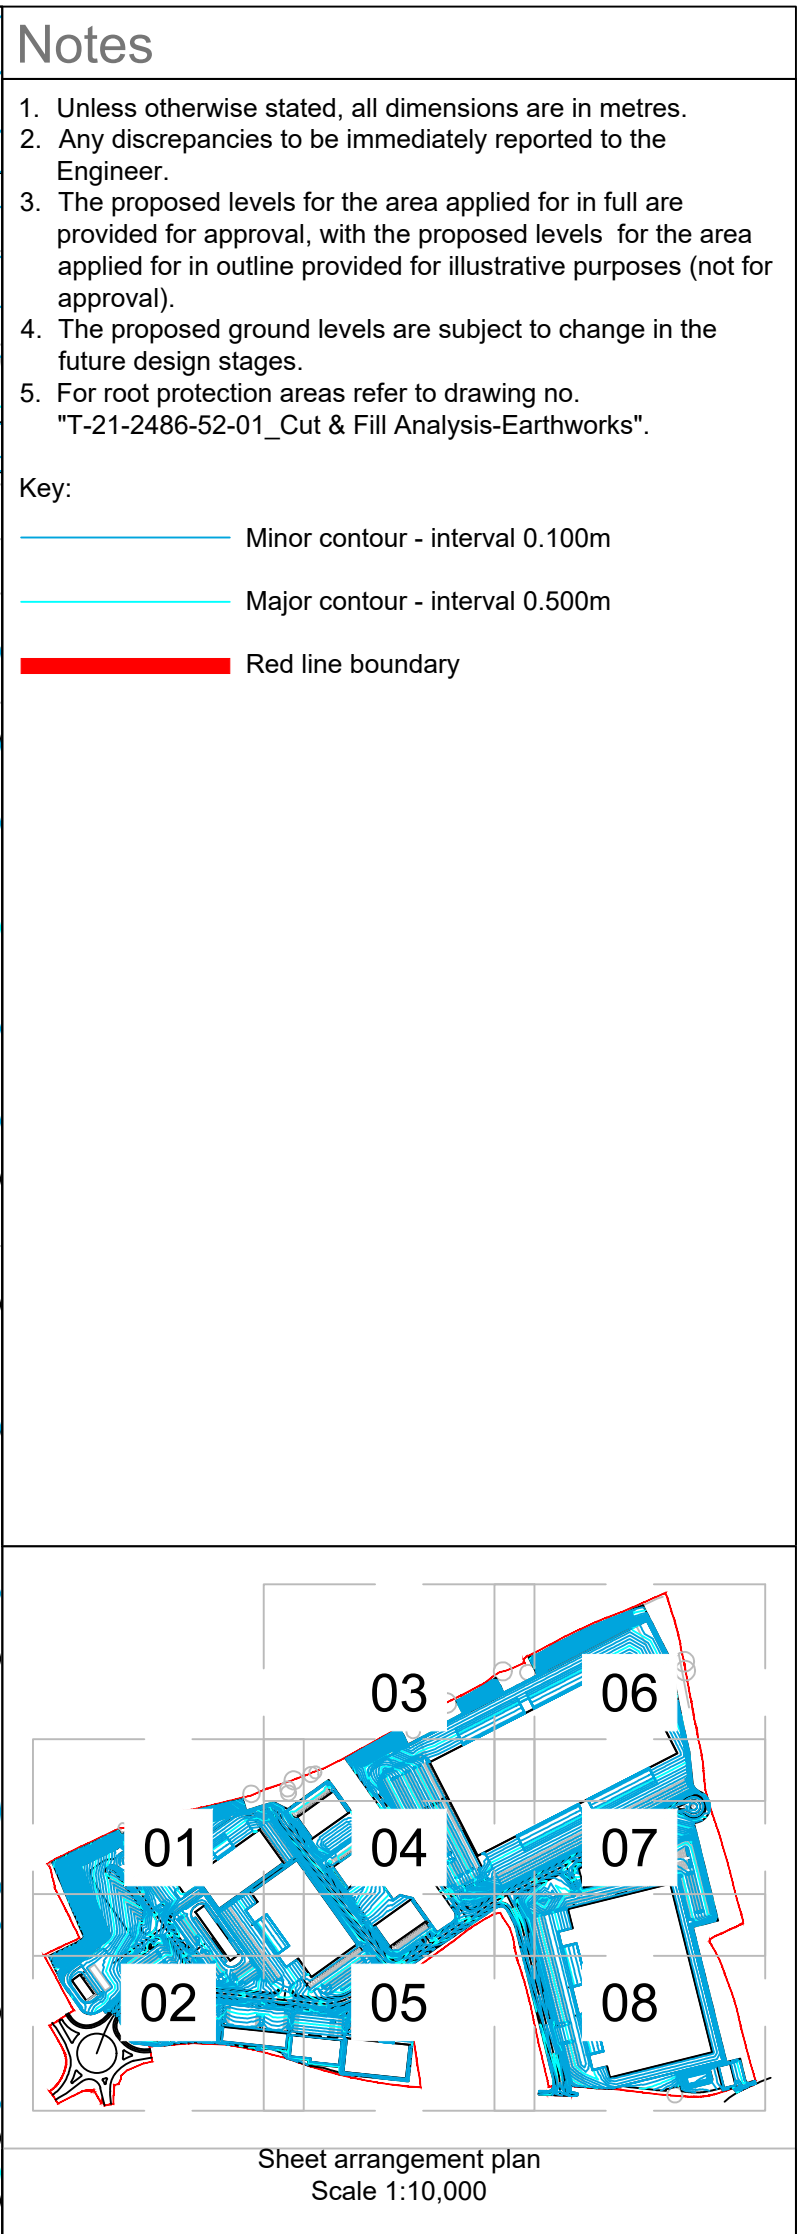

P03	29.06.2023	FJB	Update to notes and drawing presentation.	WL	PJB
P02	10.05.2023	FJB	Updated to reflect changes in layout.	WL	PJB
P01	31.01.2023	FJB	Coordination.	WL	PJB
P01.2	23.01.2023	FJB	Internal coordination.	WL	PJB
Rev	Date	By	Description	Chk	App

Status	PLANNING
--------	----------



TIER CONSULT.
Richmond House,
Sandpiper Court,
Chester Business Park,
Chester | CH4 9QZ
T: 01244 684 900

Client
CBRE Ltd One St Peters Square, 10th Floor, Manchester, M2 3DE

Project	Bryn Lane, Wrexham, Wrexham Industrial Estate, Phase 2
---------	---

Title
Proposed Ground-Contours & Levels Layout-Sheet 05

Scale	Drawn	Revision
1:500@A1	F.J.BEDNARSKI	P03
Date	Checked	
31.01.2023	W.N.LLOYD	

T_21_2486-60-05