



Rev	Date	By	Description
P1	30/03/2023	JMS	Revised in accordance with NWS sketch received on 30/03/2023
P2	19/04/2023	KK	Graphic amendment
P3	13/06/2023	KK	Revised in accordance with SGP internal design review

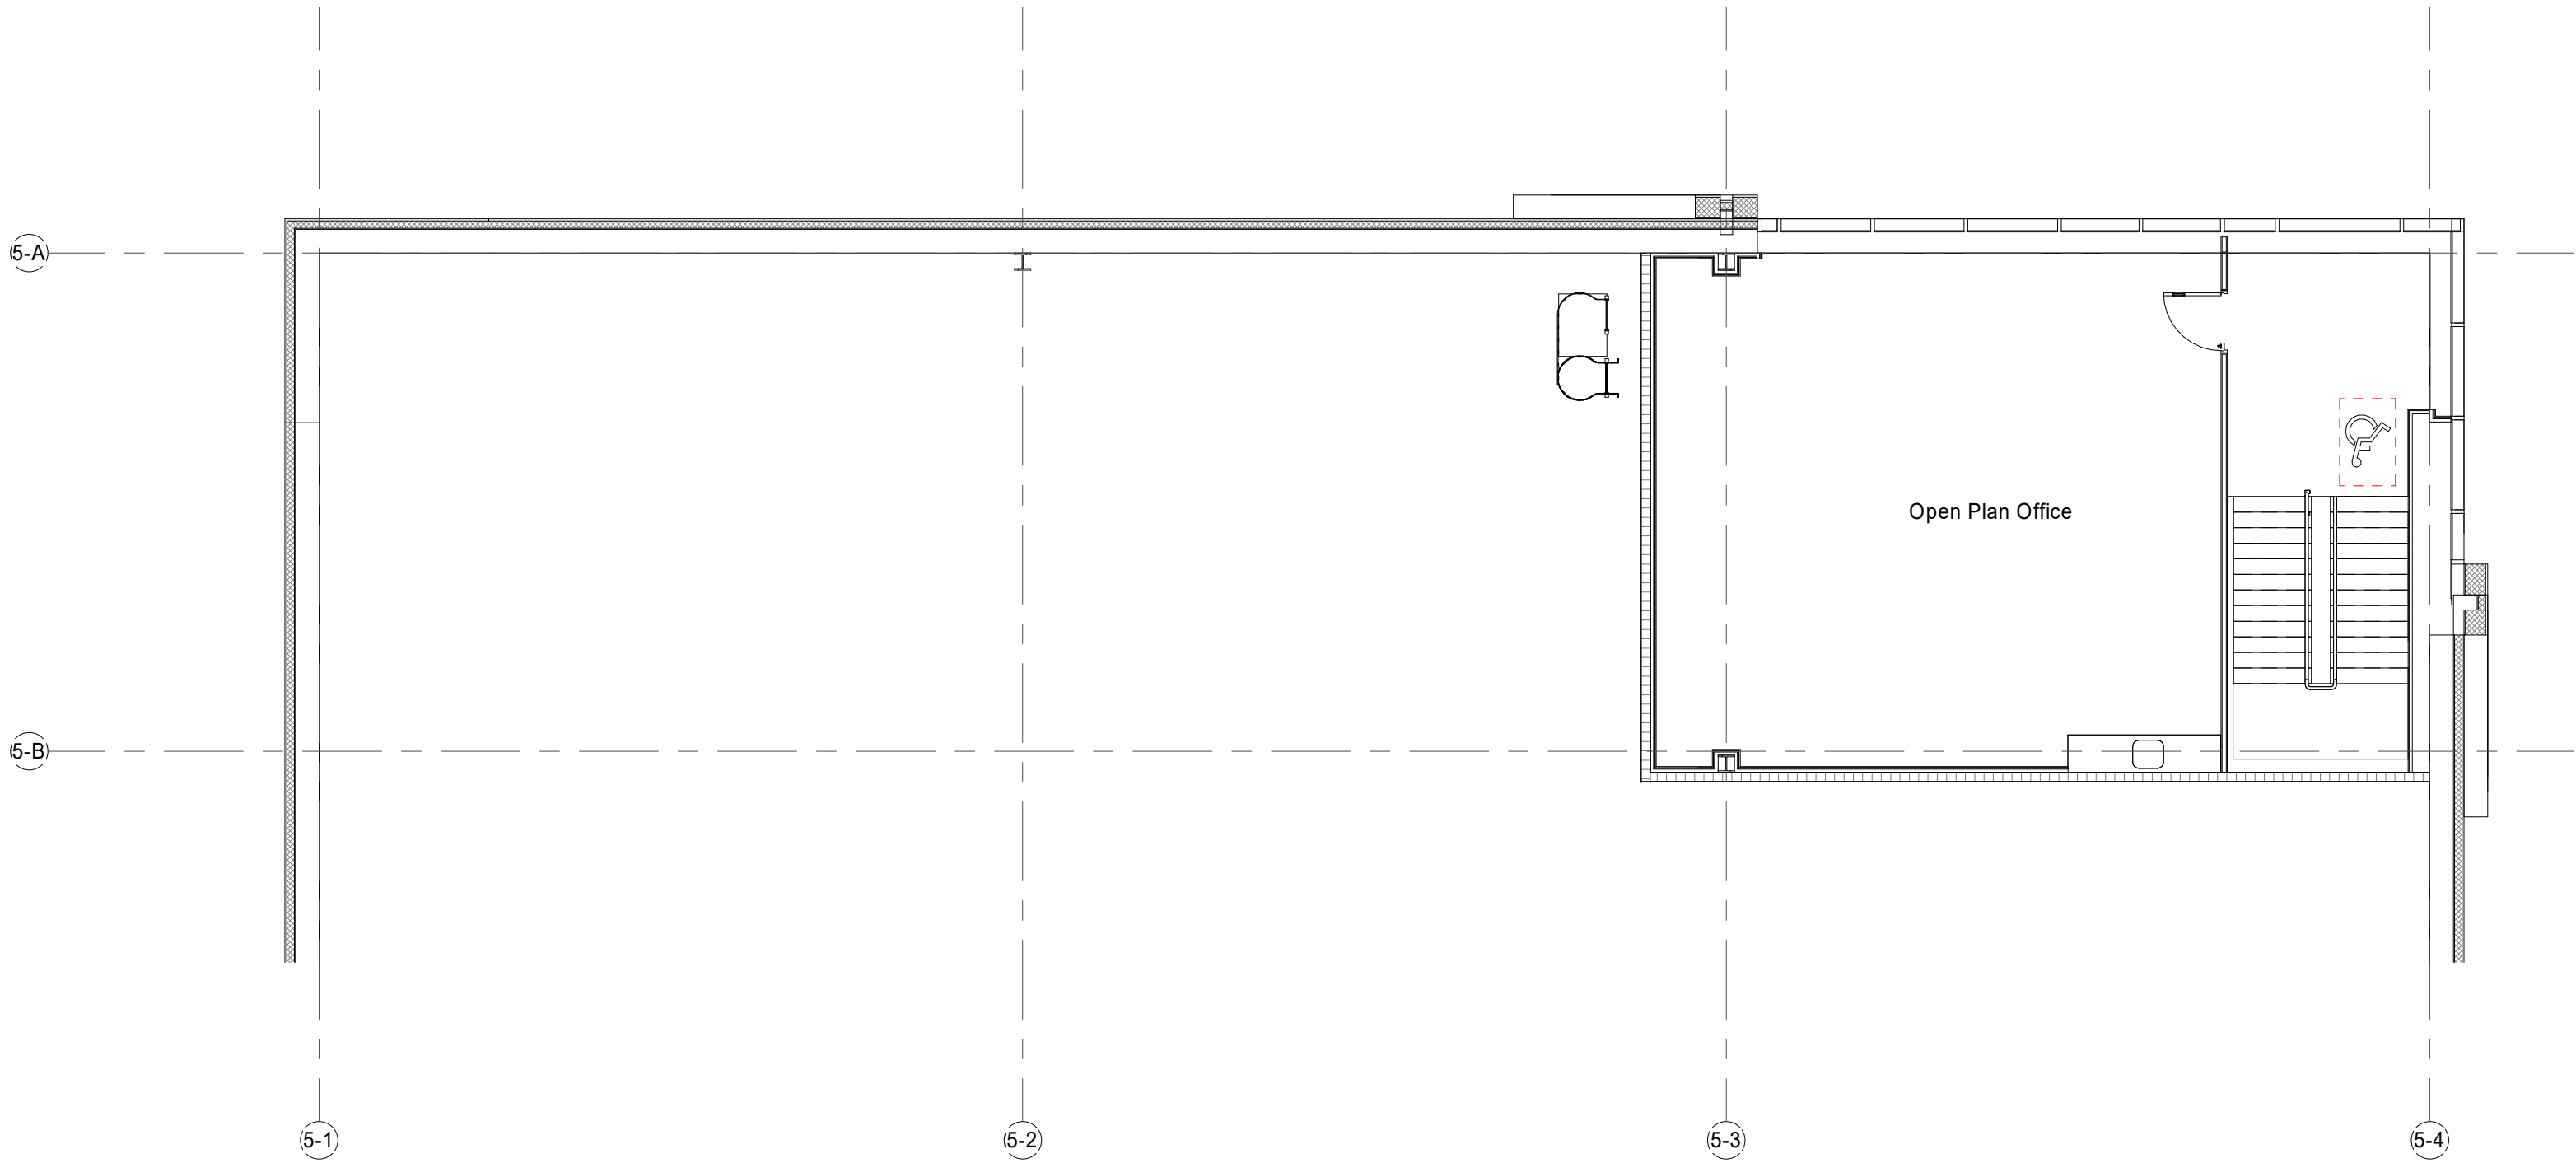

Planning Office Plan Level 01
1 : 100

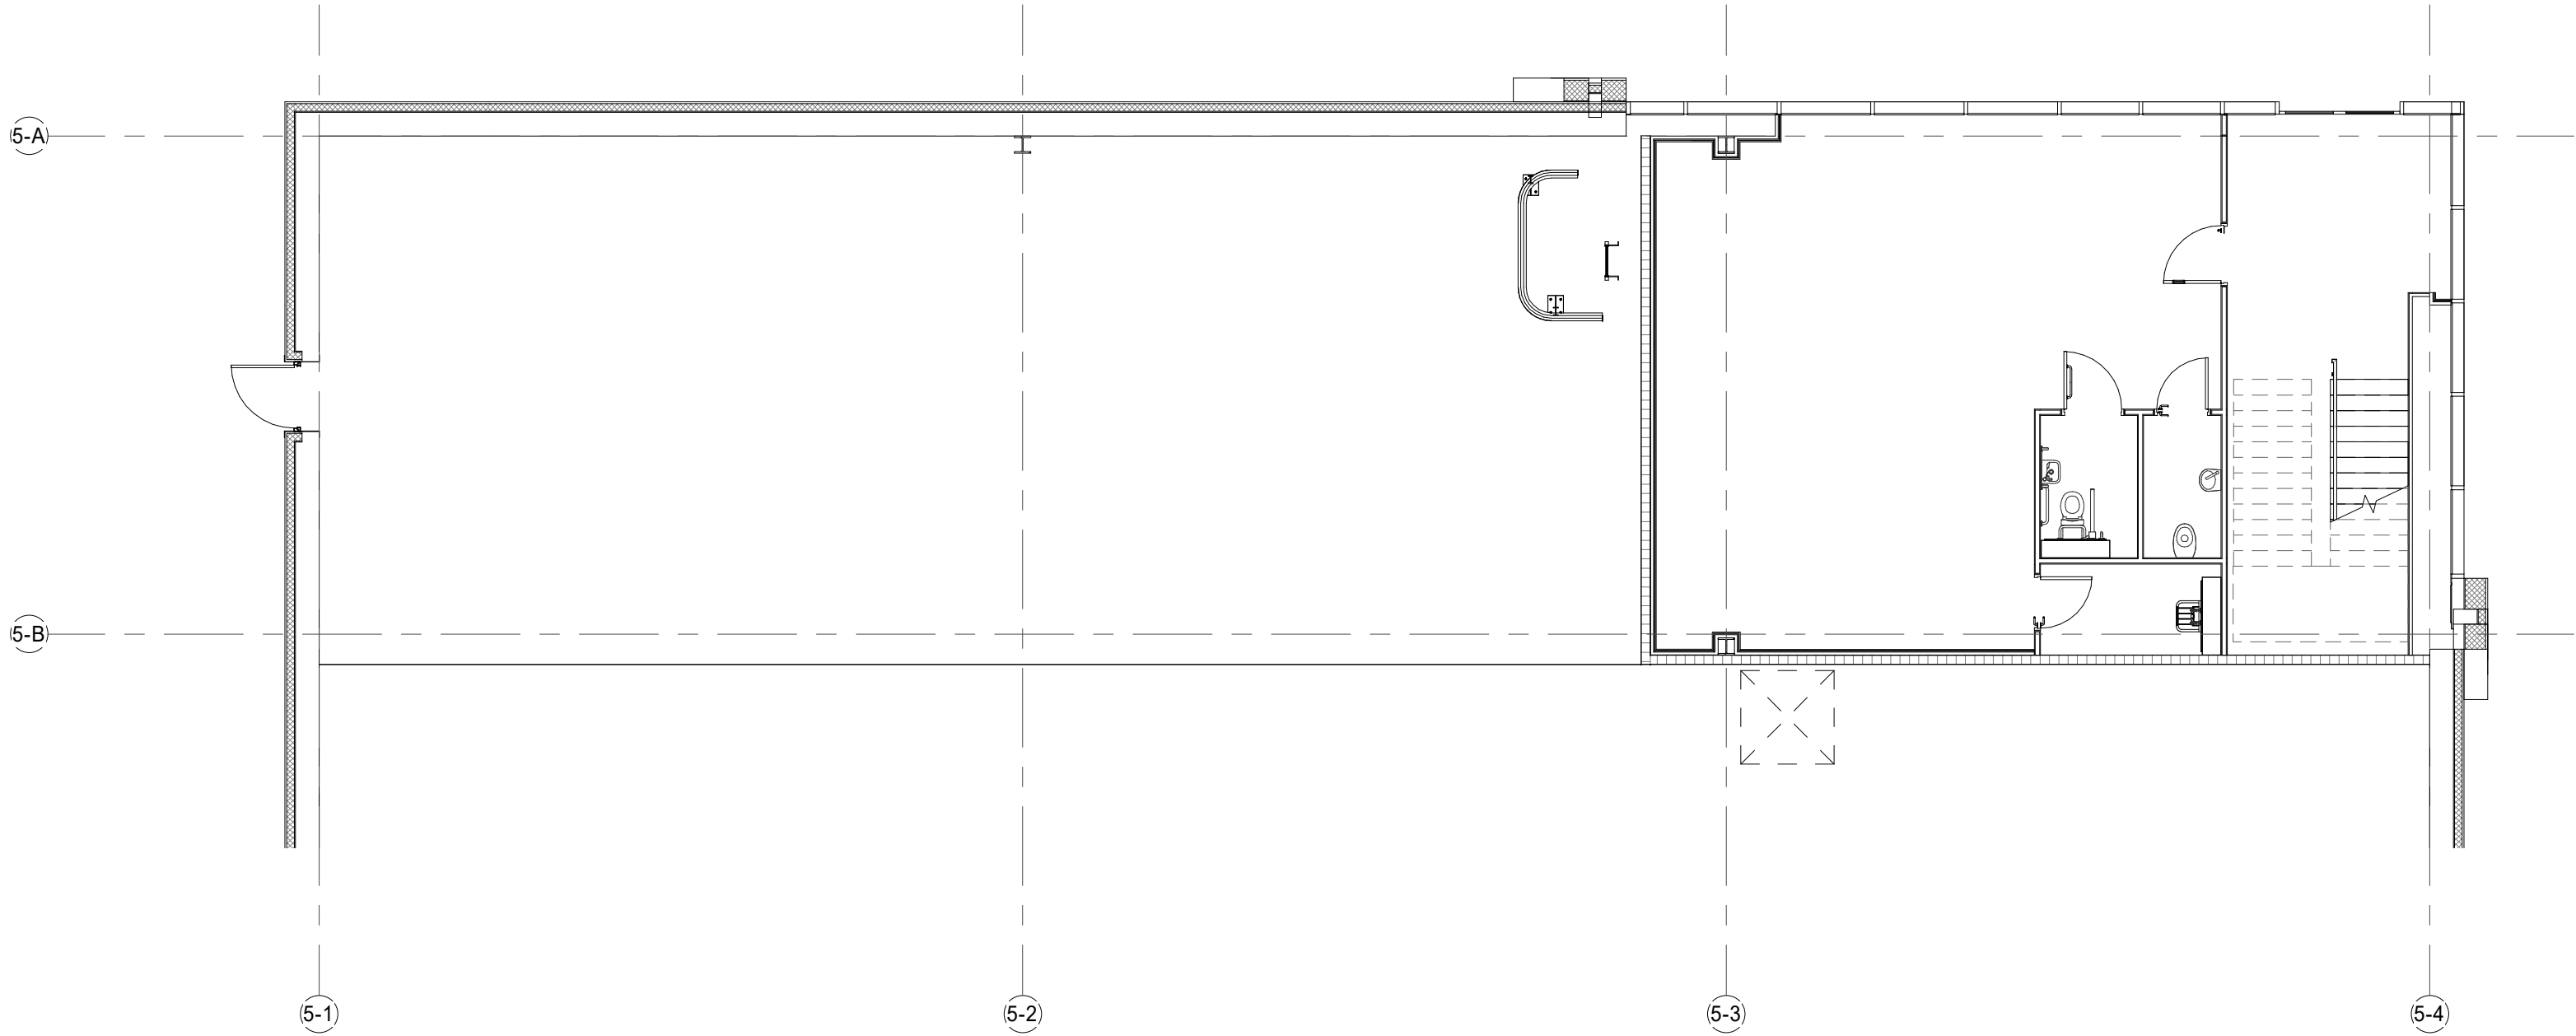

Planning Office Plan Level 00
1 : 100

SGP
Architects + Masterplanners

Waterfront House
2a Smith Way
Grove Park
Enderby
Leicester LE19 1SX

t: +44 (0)116 247 0557

www.stephengeorge.co.uk

Unit 5
Bryn Lane,
Wrexham

Drawing Name:
Office Plans

Drawing Stage: **Planning**

Status: **S0**

SGP File Ref: 22136-SGP-B05-ZZ-M3-A-000003

22-136	24/01/23	DM	RY	1 : 100 @ A1	P3
SGP Project No	Date	Drawn	Team	Scale	Rev

Drawing Number:

22-136-SGP-B05-ZZ-DR-A- 131101

Project Code	Originator	Volume	Level	Type	Role	Number
--------------	------------	--------	-------	------	------	--------

