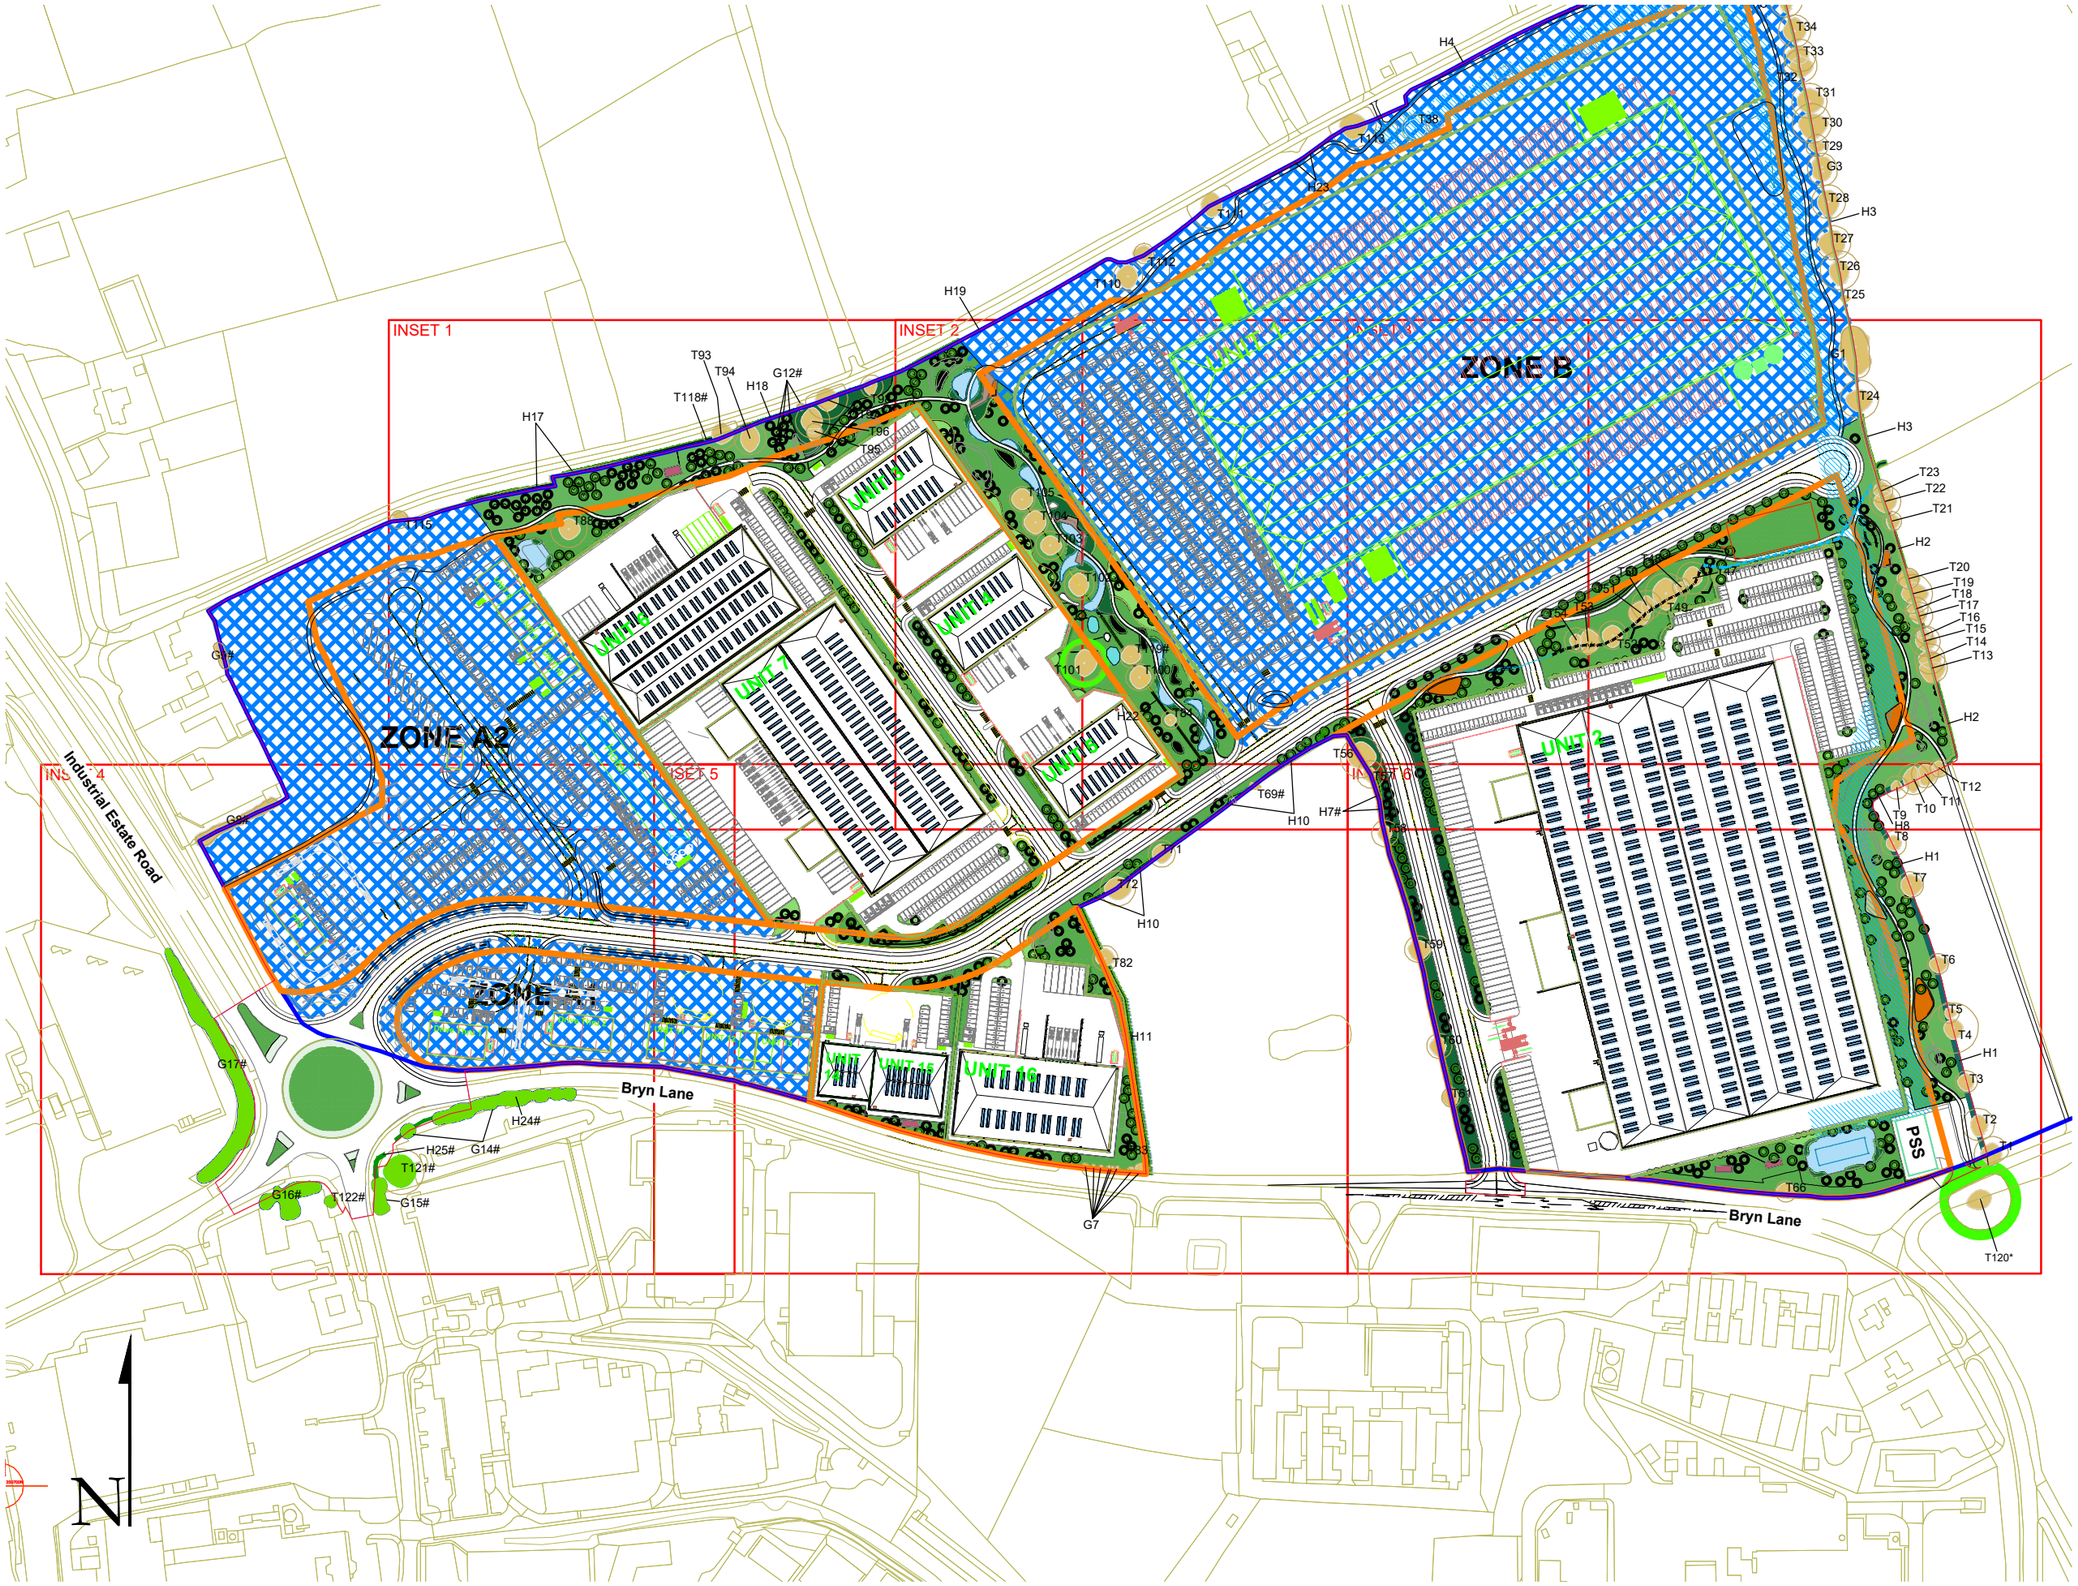



REV: V1.2 BY: CB DETAILS: Redline boundary shown

NICHOLSONS

*Leading solutions for the natural environment*

TITLE: Detailed Component

LAYOUT: Overview

PROJECT/SITE: Bryn Lane, Wrexham

CLIENT: Net World Sports

MAP REF: 22-2628

REVISION: V1.2

DATE: 29/06/2023

SCALE: NTS @A3

APPROVED BY: JK

PRODUCED BY: CB

Reproduction with the permission of The Controller of His Majesty's Stationery Office Crown Copyright (c) Licence number: 100015654 Nicholsons, The Park, North Aston, Oxfordshire, OX25 6HL.
Not to be reproduced without the permission of Nicholsons

The Park
North Aston
Oxfordshire
OX25 6HL
01869 340342

7 - 8 Melbourne House
Corbygate Business Park
Weldon, Corby
Northamptonshire NN17 5JG
01536 408840

www.nicholsonsgb.com