




Rev	Date	By	Description
P1	30/03/2023	JMS	Revised in accordance with NWS sketch received on 30/03/2023
P2	19/04/2023	JMS	Revised in accordance with NWS comments in meeting on 18/04/2023

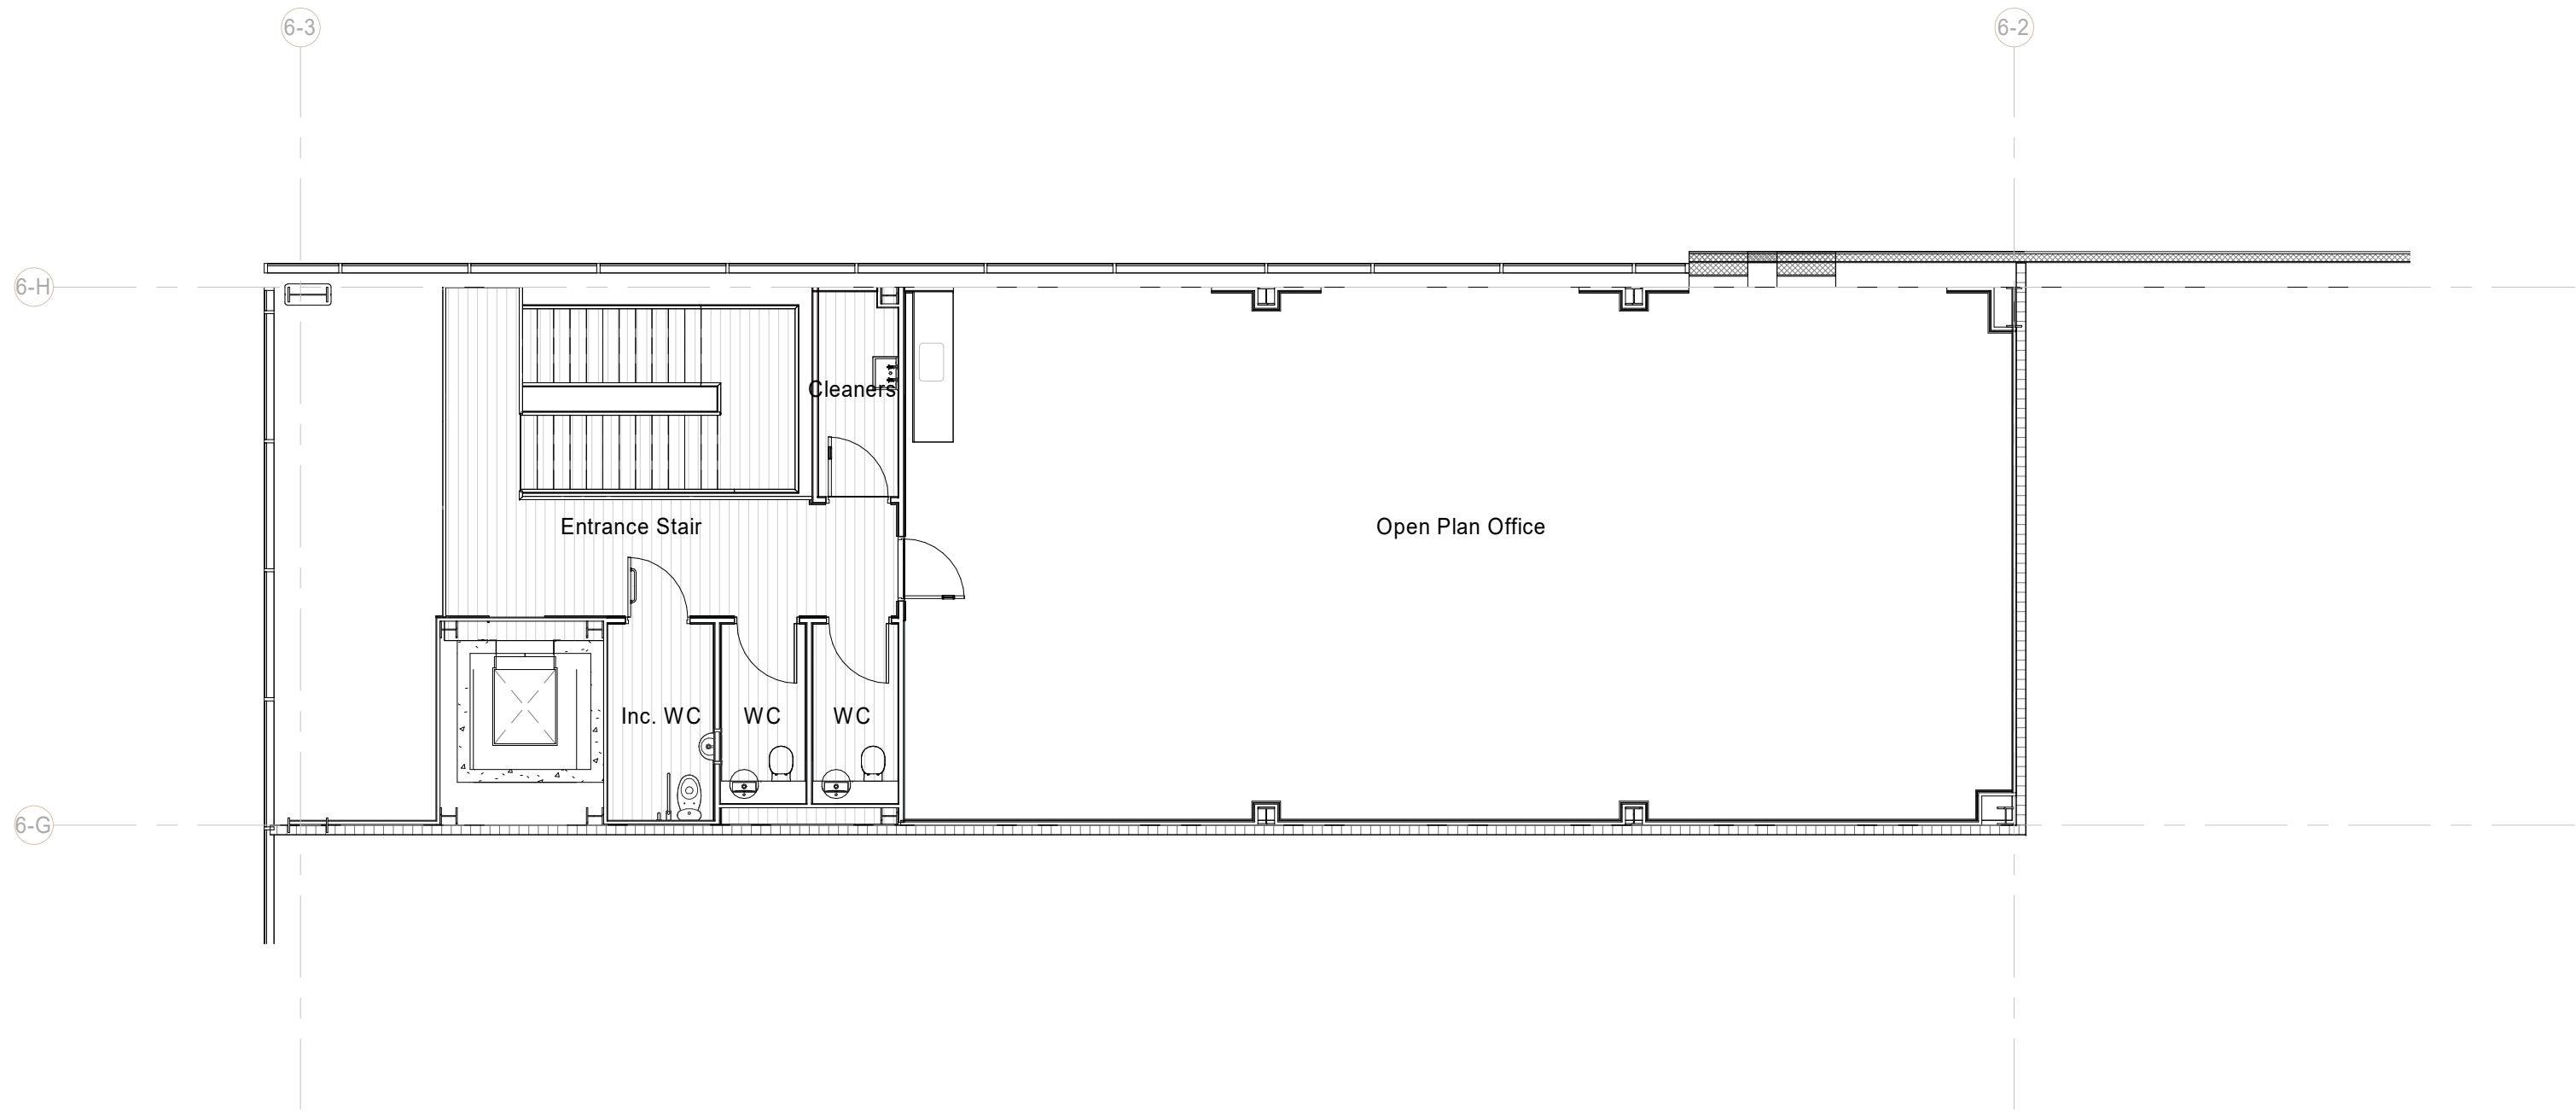

Unit 6 FF Office
1 : 100

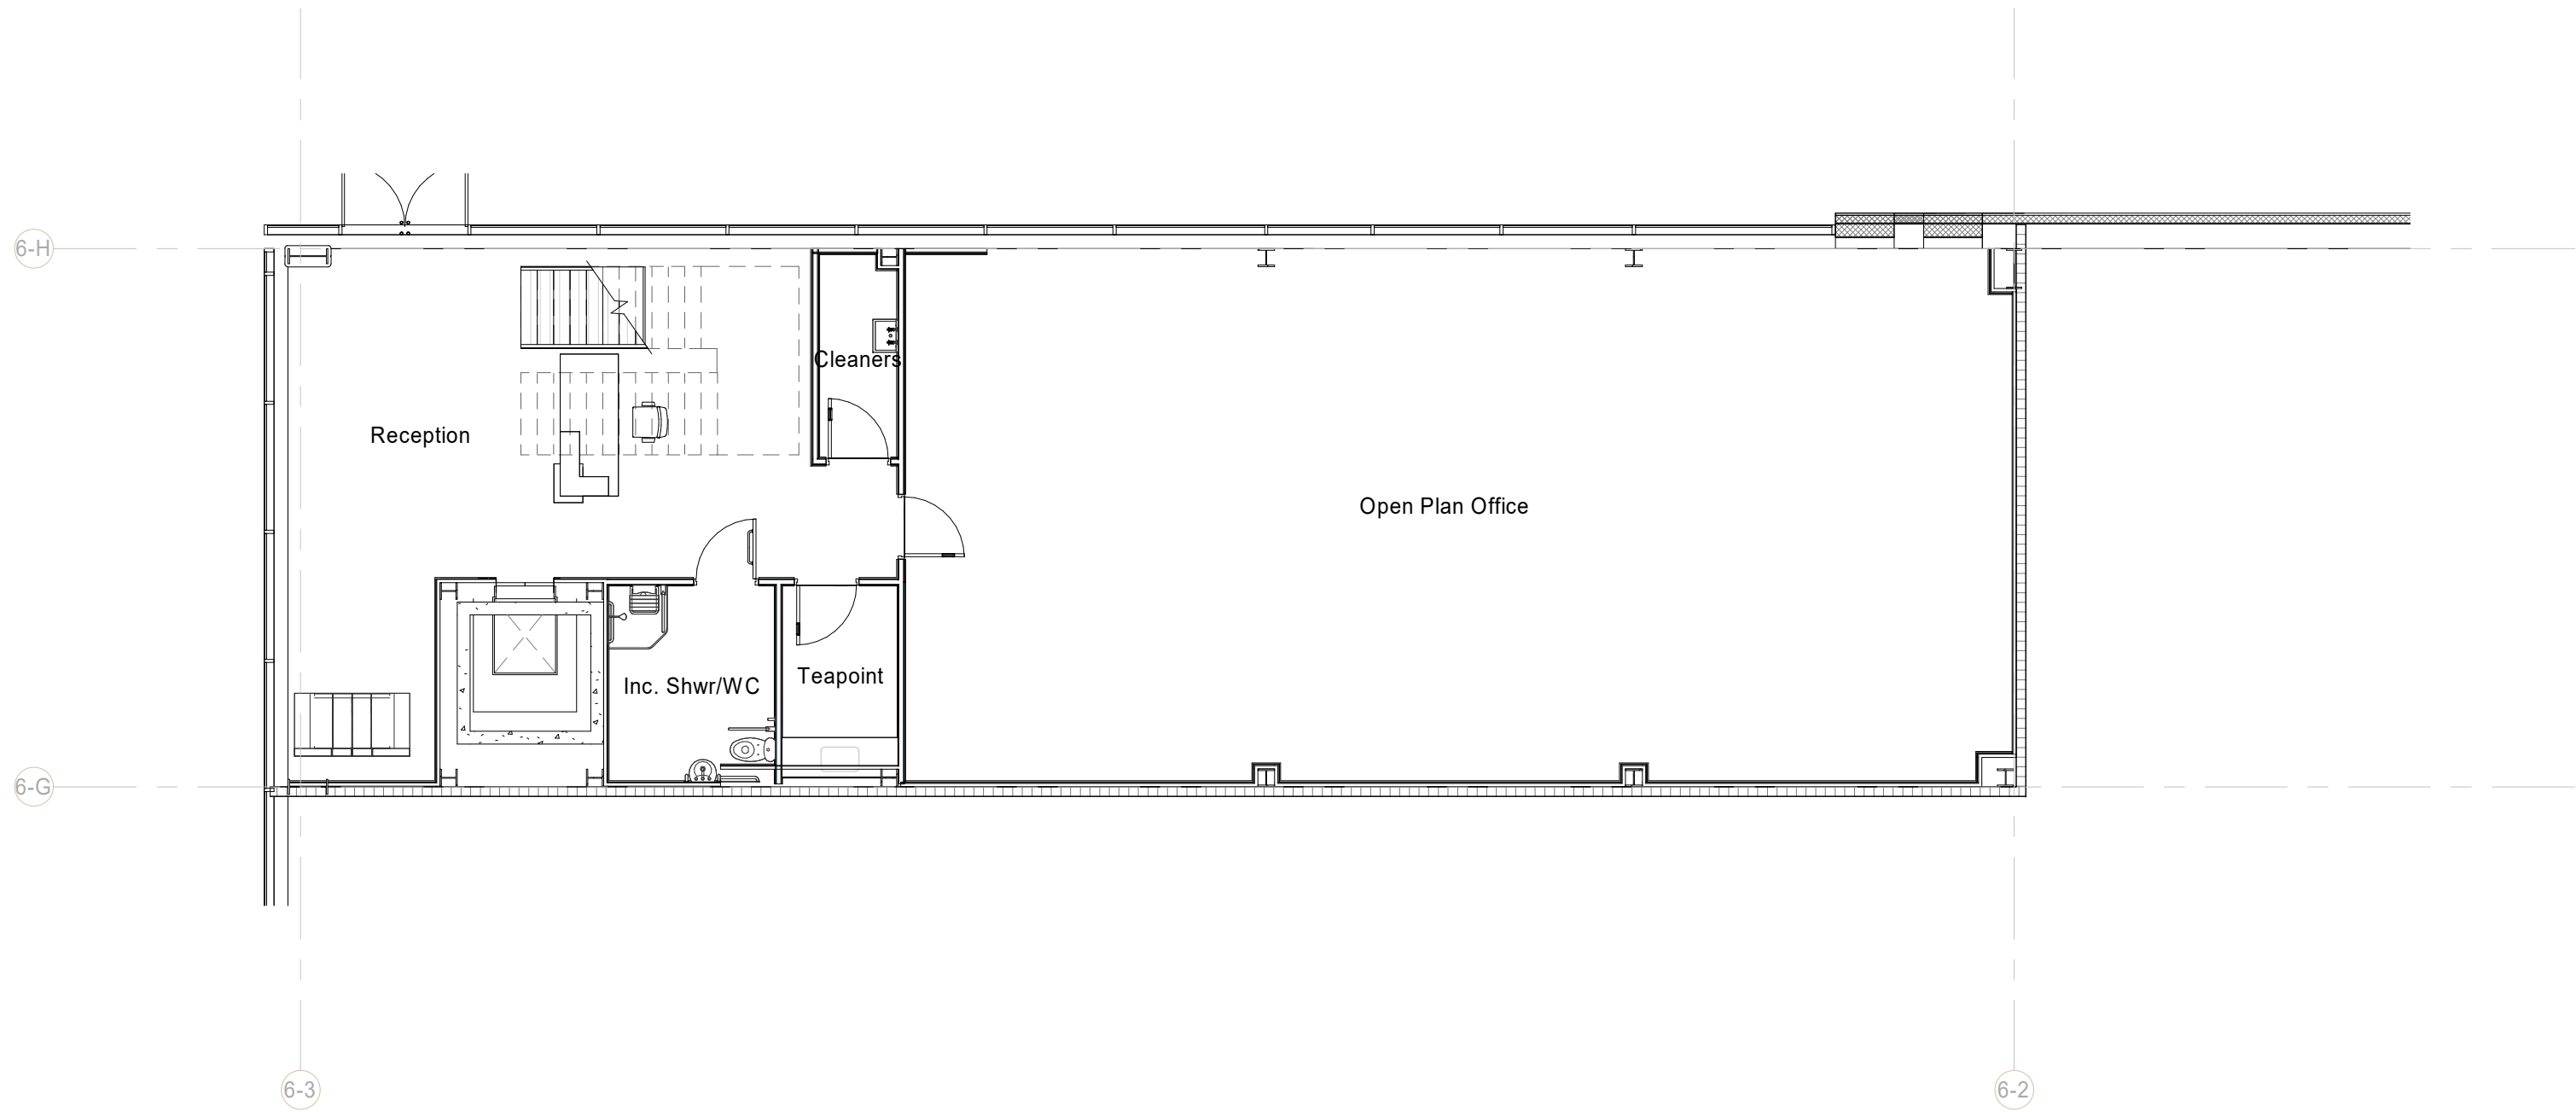

Unit 6 GF Office
1 : 100

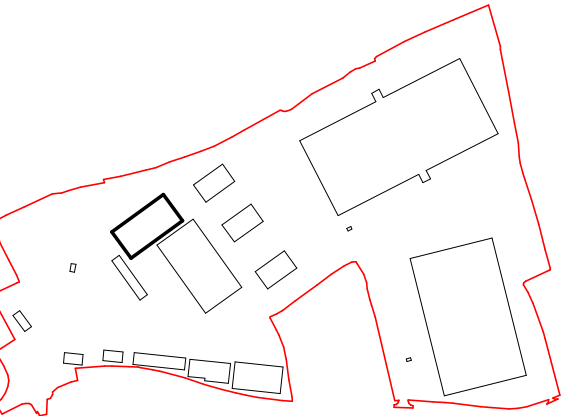

location key

SGP
Architects + Masterplanners

Waterfront House
2a Smith Way
Grove Park
Enderby
Leicester LE19 1SX

t: +44 (0)116 247 0557

www.stephengeorge.co.uk

Unit 6
Bryn Lane,
Wrexham

Drawing Name:
Office Layout

Drawing Stage: **Planning**

Status: **S0**

SGP File Ref: 22136-SGP-B06-ZZ-M3-A-000001-Unit6

22-136	10/03/2023	KL	RY	1:100 @ A1	P2
SGP Project No	Date	Drawn	Team	Scale	Rev

Drawing Number:

22-136-SGP-B06-ZZ-DR-A- 131101

Project Code	Originator	Volume	Level	Type	Role	Number
--------------	------------	--------	-------	------	------	--------

