




1. Unless otherwise stated, all dimensions are in metres.
2. Any discrepancies to be immediately reported to the Engineer.
3. The proposed levels for the area applied for in full are provided for approval, with the proposed levels for the area applied for in outline provided for illustrative purposes (not for approval).
4. The proposed ground levels are subject to change in the future design stages.
5. For root protection areas refer to drawing no. "T-21-2486-S2-01_Cut & Fill Analysis-Earthworks".

 Minor contour - interval 0.100m
 Major contour - interval 0.500m
 Red line boundary

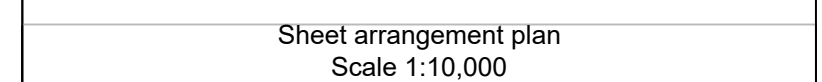

P03	29.06.2023	FJB	Update to notes and drawing presentation.	WL	PJB
P02	10.05.2023	FJB	Updated to reflect changes in layout.	WL	PJB
P01	31.01.2023	FJB	Coordination.	WL	PJB
P01.2	23.01.2023	FJB	Internal coordination.	WL	PJB
Rev	Date	By	Description	Chk	App

TIER
CONSULT

TIER CONSULT.
Richmond House,
Sandpiper Court,
Chester Business Park,
Chester | CH4 9QZ
T: 01244 684 900

Project	Bryn Lane, Wrexham, Wrexham Industrial Estate, Phase 2
---------	---

Title
Proposed Ground-Contours & Levels Layout-Sheet 07

Scale 1:500@A1	Drawn F.J.BEDNARSKI	Revision P03
Date 31.01.2023	Checked W.N.LLOYD	

T 21 2486-60-07