



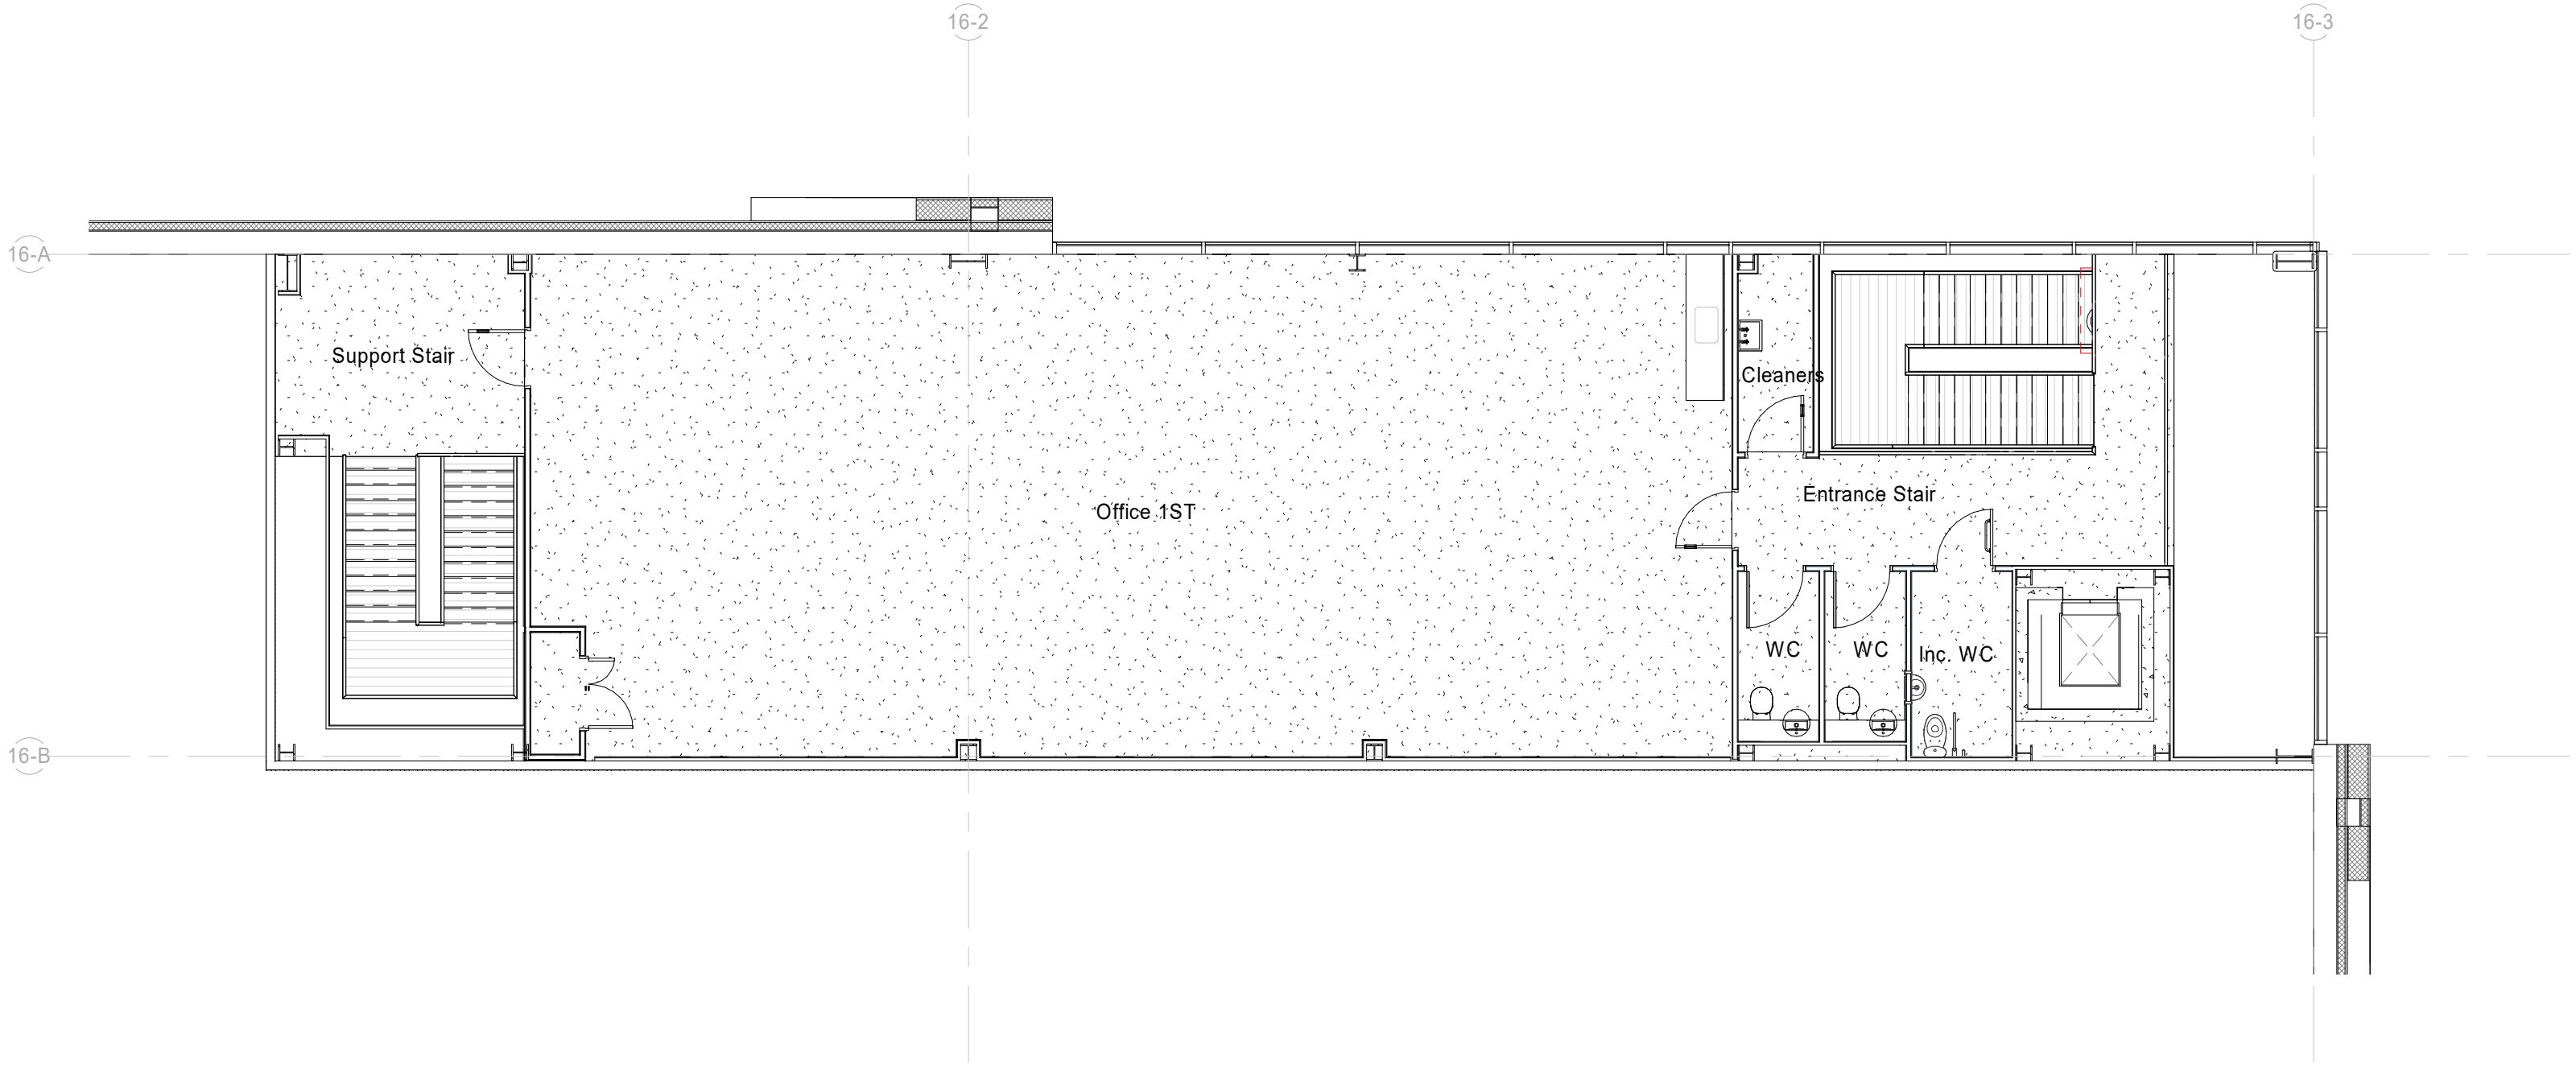

Unit 16 First Floor
1 : 100

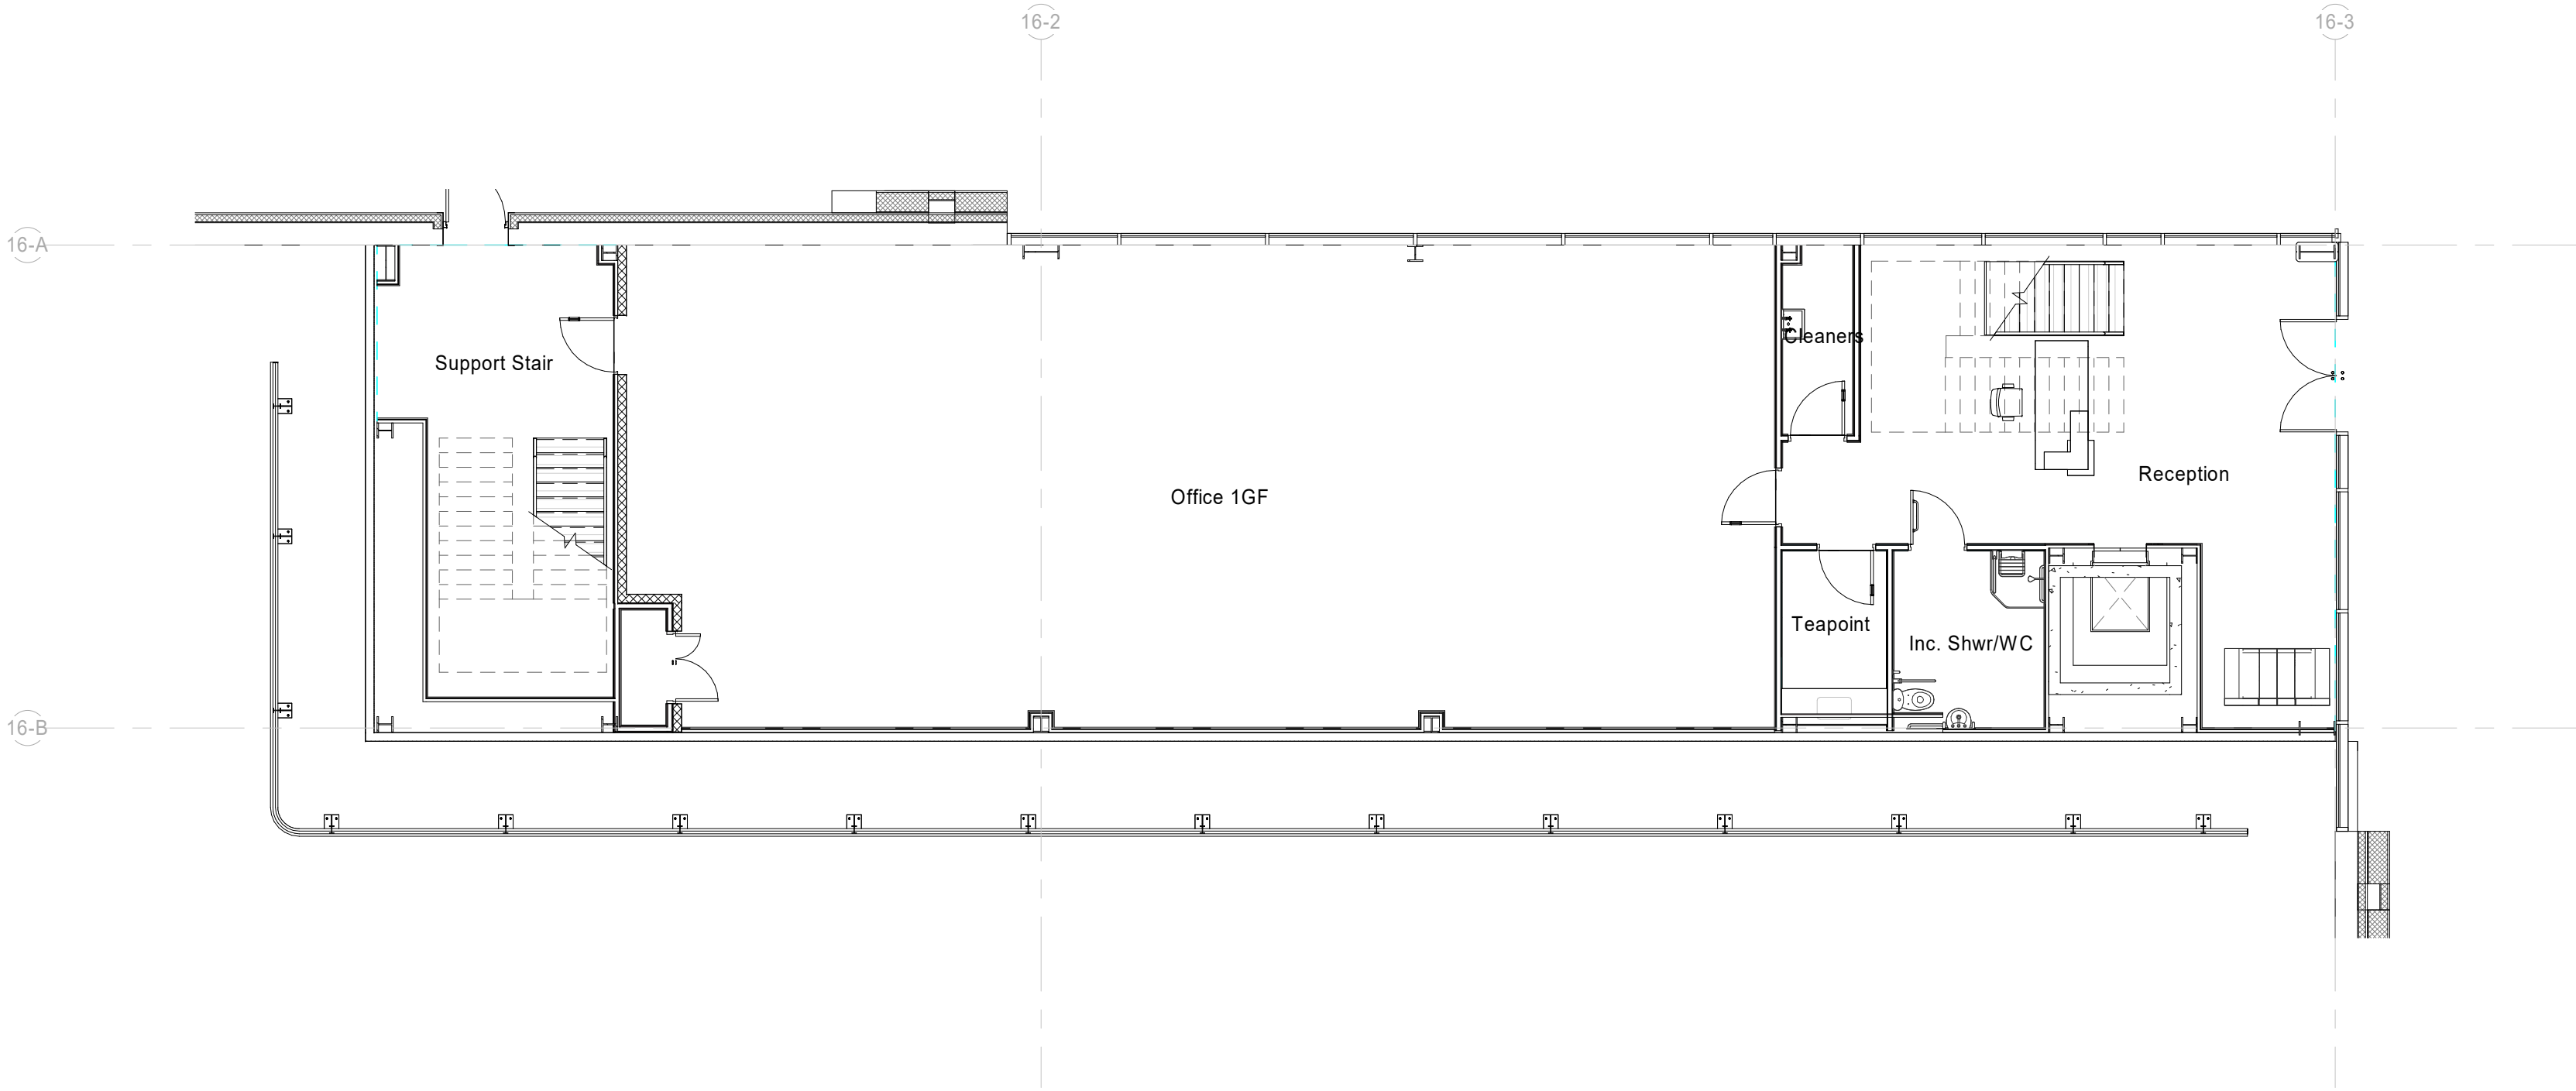

Unit 16 Ground Floor
1 : 100

SGP
Architects + Masterplanners

Waterfront House
2a Smith Way
Grove Park
Enderby
Leicester LE19 1SX

t: +44 (0)116 247 0557

www.stephengeorge.co.uk

Unit 16
Bryn Lane,
Wrexham

Drawing Name:
Office Layout

Drawing Stage: **Planning**

Status: **S0**

SGP File Ref: 22136-SGP-B16-ZZ-M3-A-000001-Unit 16

SGP Project No	Date	Drawn	Team	Scale	Rev
22-136	10/03/2023	DM	RY	1 : 100 @ A1	P1

Drawing Number:

22-136-SGP-16-ZZ-DR-A- 131101

Project Code	Originator	Volume	Level	Type	Role	Number

