


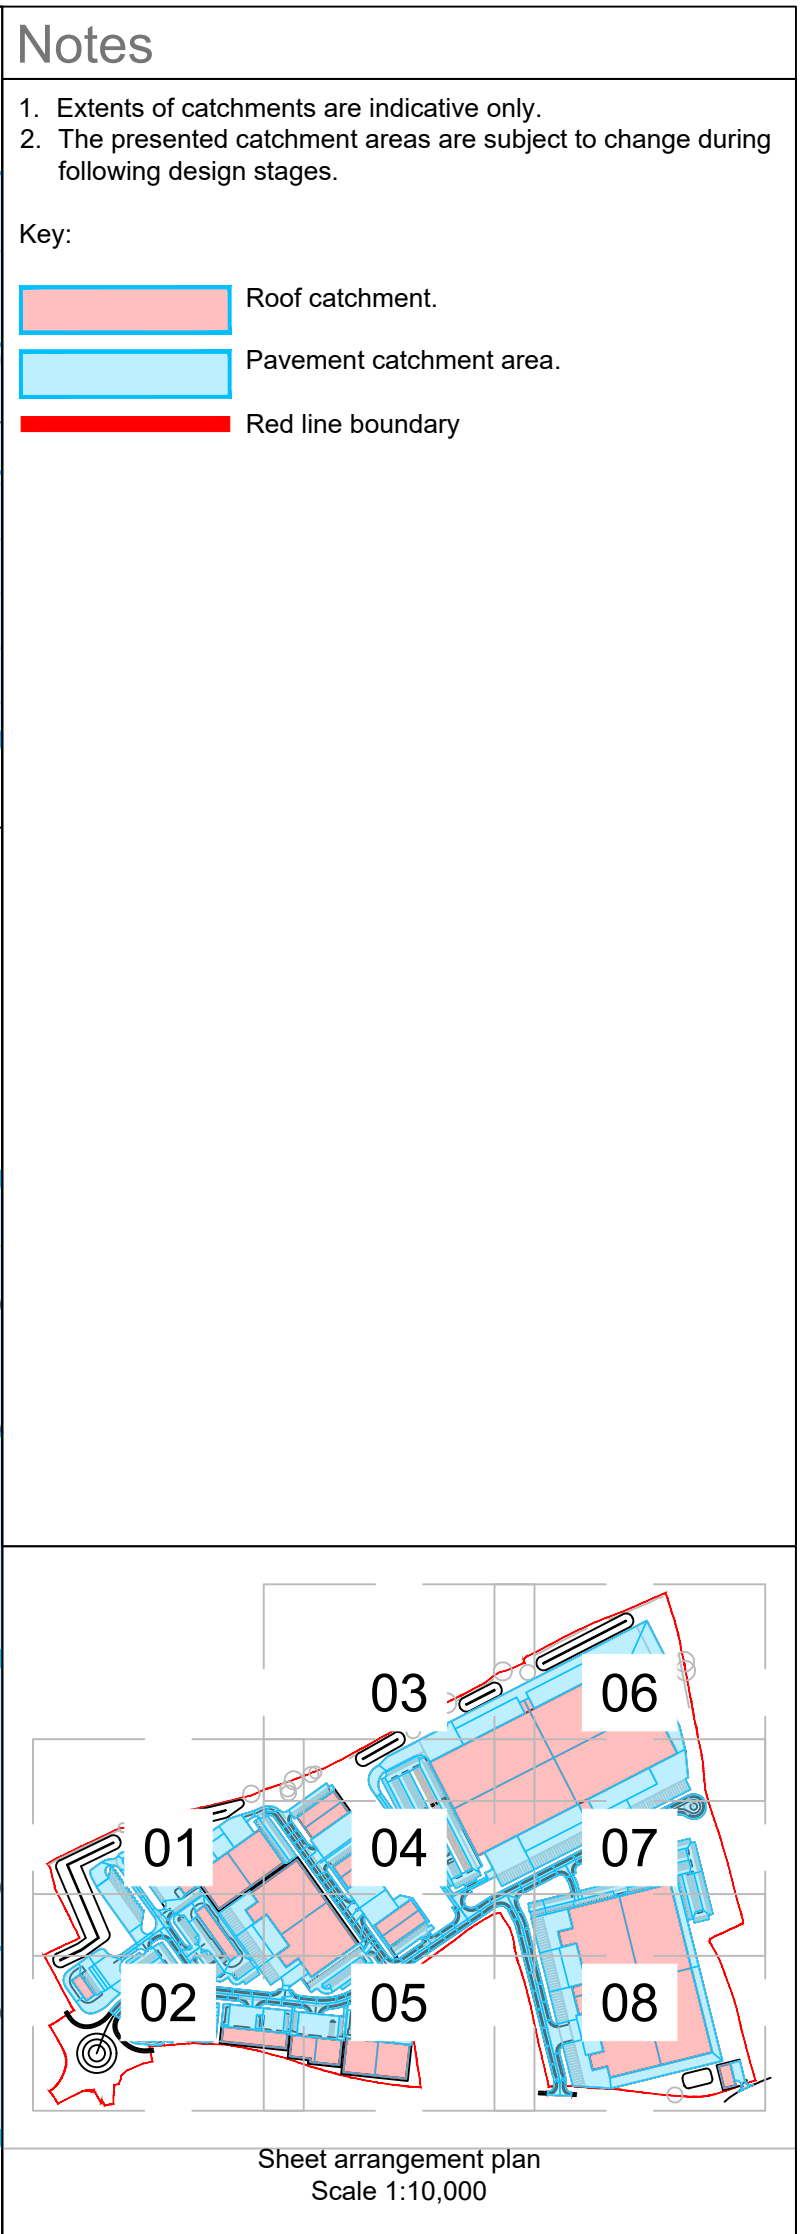

Status	PLANNING
--------	----------

PLANNING



Client	CBRE Ltd One St Peters Square, 10th Floor, Manchester, M2 3DE
--------	--

Project	Bryn Lane, Wrexham, Wrexham Industrial Estate, Phase 2
---------	---

Title
Proposed Surface Water Drainage Catchment Plan-Sheet 05

Scale 1:500@A1	Drawn F.J.BEDNARSKI	Revision P02
Date 26.05.2023	Checked W.N.LLOYD	

T_21_2486-55-15