

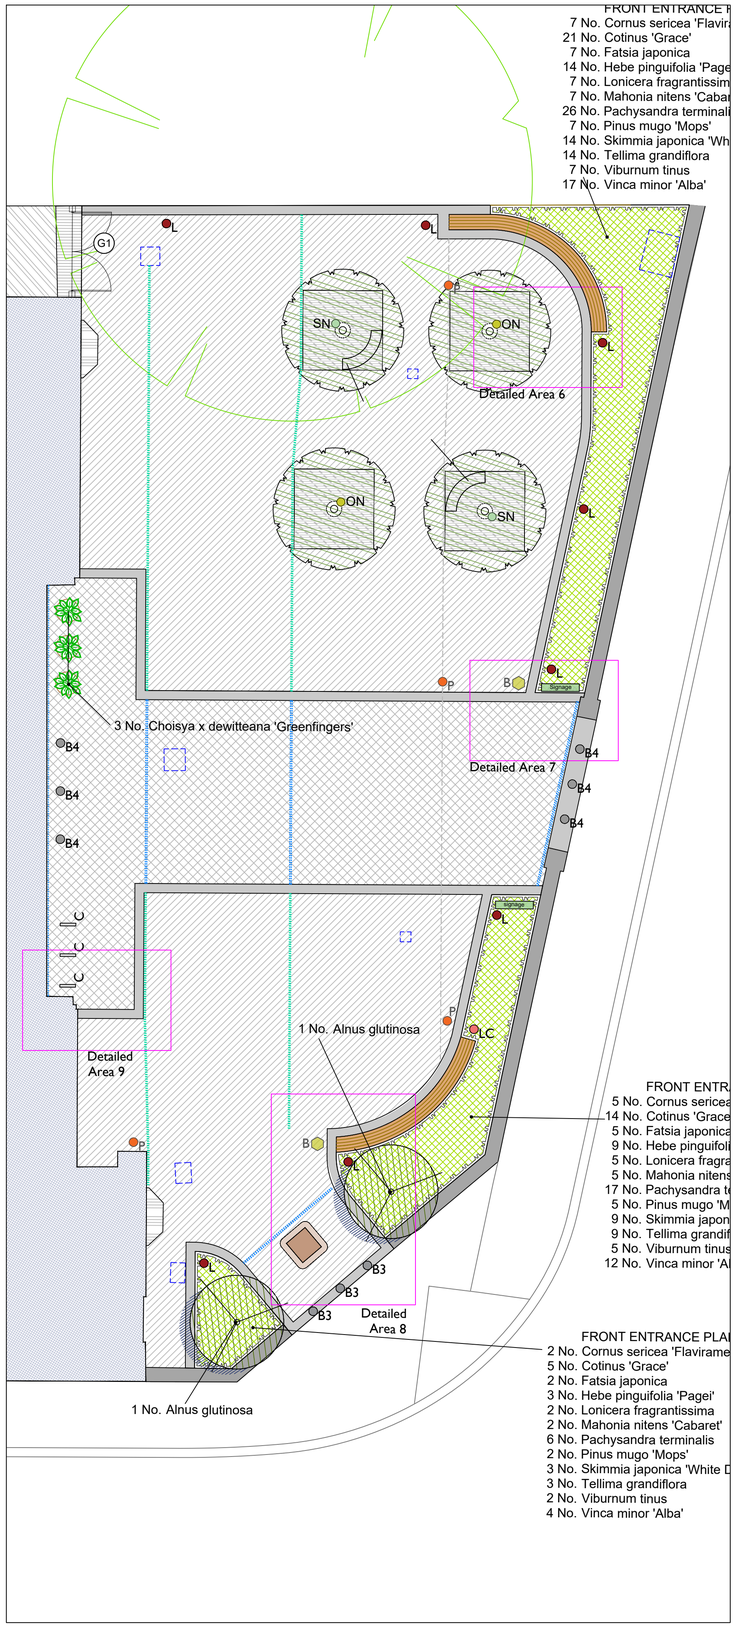



DETAILED AREA LOCATION PLAN (1:100)

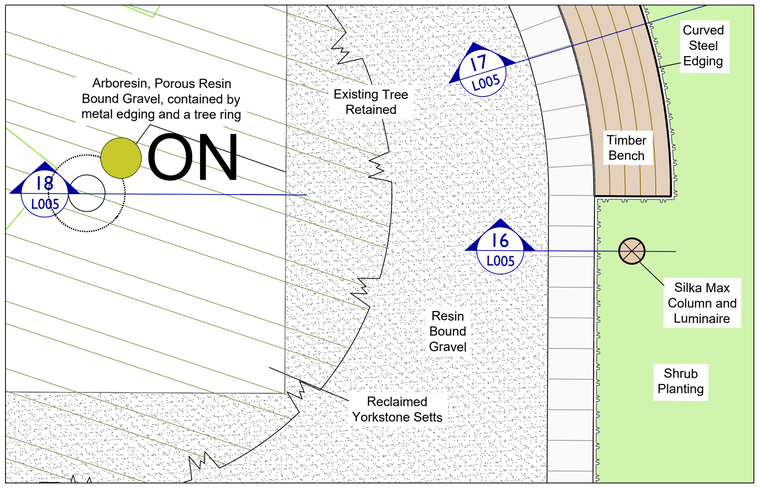


DETAILED AREA 6 (1:20)

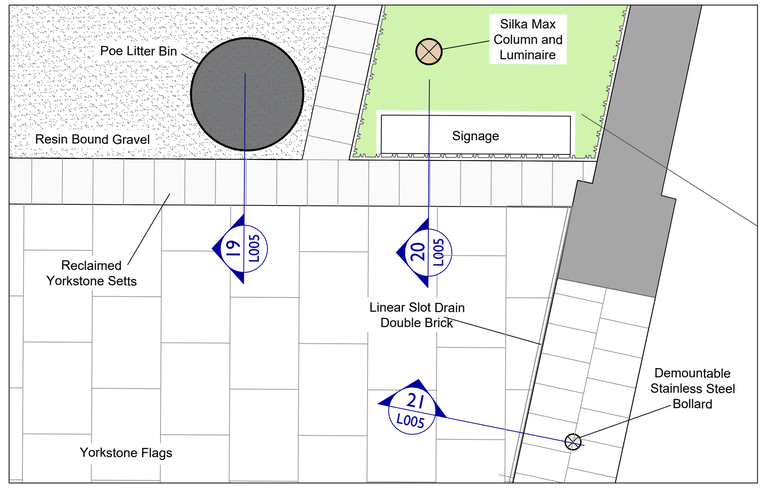

DETAILED AREA 7 (1:20)

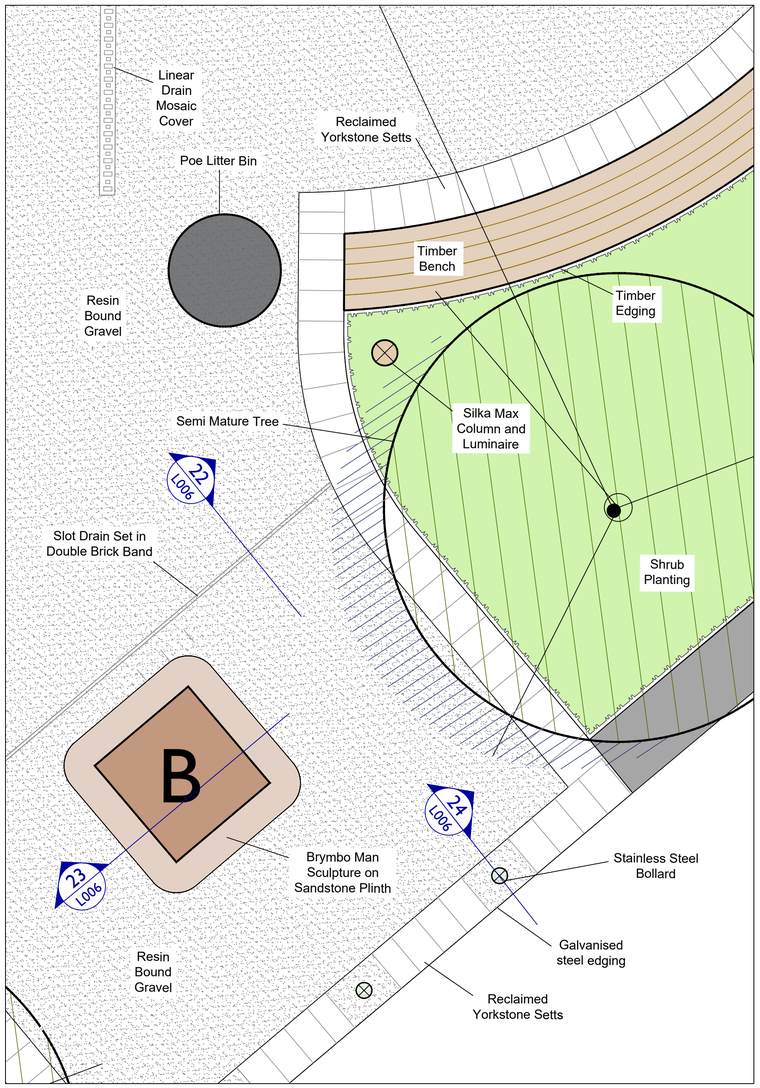

DETAILED AREA 8 (1:20)

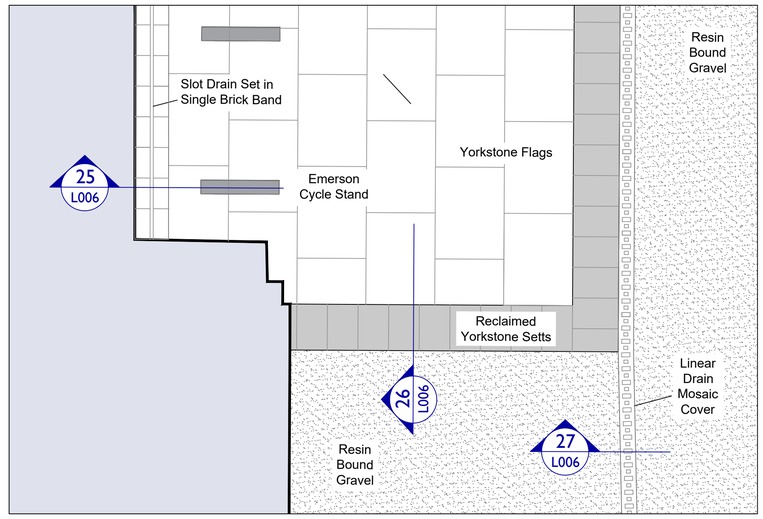

NOTES :
- This drawing is the copyright of Ryder Landscape Consultants. It must not be copied or reproduced without written consent.
- This drawing is to be read as part of a full Landscape Drawing Package in conjunction with all the relevant surveys alongside the Architectural and Engineering drawings
- Only figured dimensions are to be taken from this drawing. Dimensions should not be scaled from this drawing, as scaling of this drawing cannot be assured.
- All dimensions are to millimetres unless specified otherwise
- All contractors must visit the site and be responsible for taking and checking all dimensions, services and setting out related to the works shown on this drawing
- All coordinates are set to dimensional points to enable easy cross referencing on site
- All setting out points are to be verified on site and any discrepancies should be clarified by the Landscape Architect
- Hatching is not a technical representation of surface patterns, contractors are to follow the line of direction specified on drawings. Where no line of direction is given contractor to contact Landscape Architect before laying.
- All levels should be checked on site and conflicts reported to the design office.
- Design proposals subject to change based upon opening up works and final positioning of services (existing & proposed), consents for drainage discharge and ground conditions.

...If in doubt ask

FOR CONSTRUCTION

Rev	Drawn	Checked	Date	Description
A	HC	SR	240624	Notes amended

RYDER LANDSCAPE CONSULTANTS
1 Byron Close, Hawarden Chester CH5 3TE
TEL: 01244 538548 EMAIL: info@ryderlandscape.co.uk
www.ryderlandscape.co.uk Company Registration no: 6065464

Client
Wrexham County Borough Council

Project
Wrexham Museum

Drawing Title
Landscape Design
Detailed Areas
Main Entrance

Drawn By:	HC	Date:	230922
Checked By:	SR	Date:	230929
Drawing Scale:	1:100 / 1:20	Sheet Size:	A1
Drawing No.	000-RYD-XX-XX-DR-L-102	Revision	A

J:\000004\CAD\Job no.-Series-Drawing no. (XXX.DD.MM.YY)

© Ryder Landscape Consultants Ltd. 2016