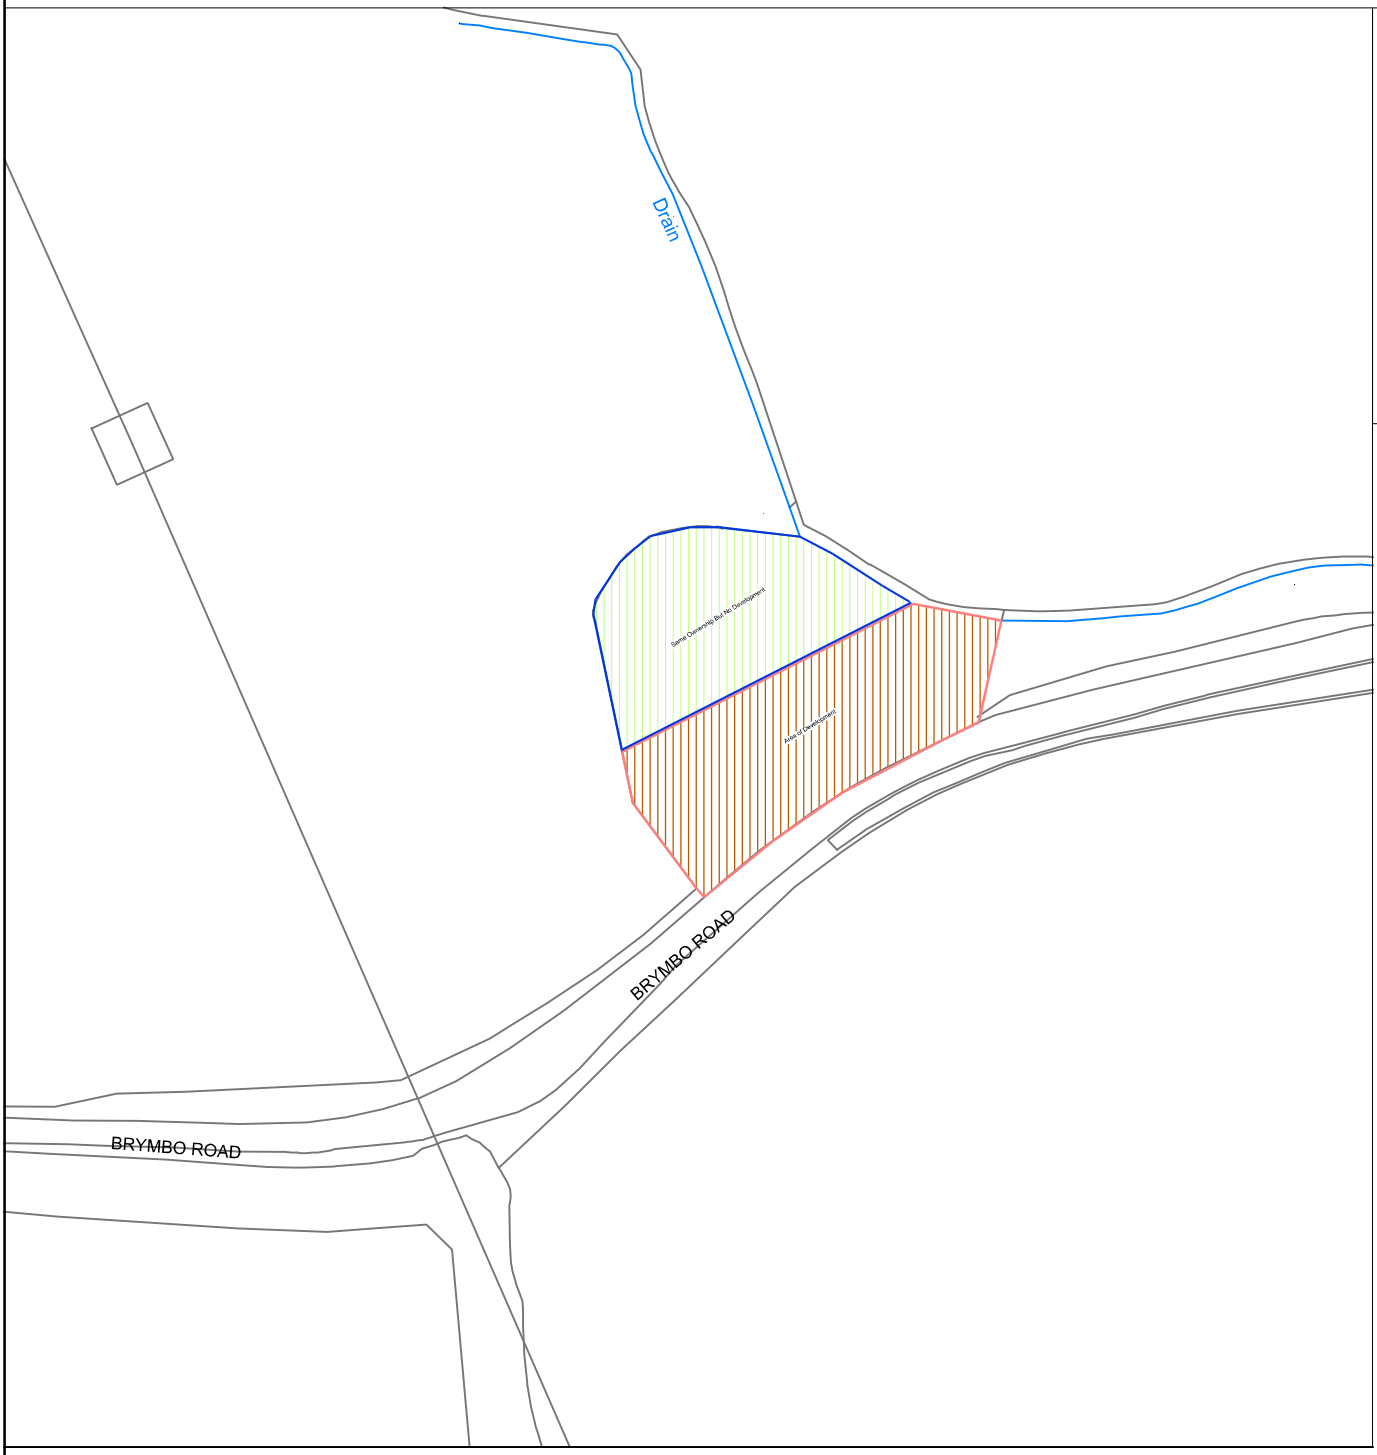


1:1250

25m 0 25m 50m 75m

Project CHANGE OF USE OF LAND TO A 3 PITCH FAMILY GYPSY & TRAVELLER SITE, ALONG WITH THE STABLING OF HORSES ON LAND TO THE NORTH OF BRYMBO ROAD, BWLCHGWYN, WREXHAM. LL11 5TY	Contract. No.	Drg.No.	Revision	Scale 1:1250 @ A4 By MCC Date MAR 2025 Chkd	**MAT Design Limited** **Town Planning & Building Control Consultants** 17 BROOKSIDE AVE ECCLESTON ST. HELENS WA10 4RN Telephone:07850203448 E-mail:miketa@blueyonder.co.uk
		1			
Client MR S EVANS	Drawing Title SITE LOCATION PLAN				