



Section A-A - 1:1000

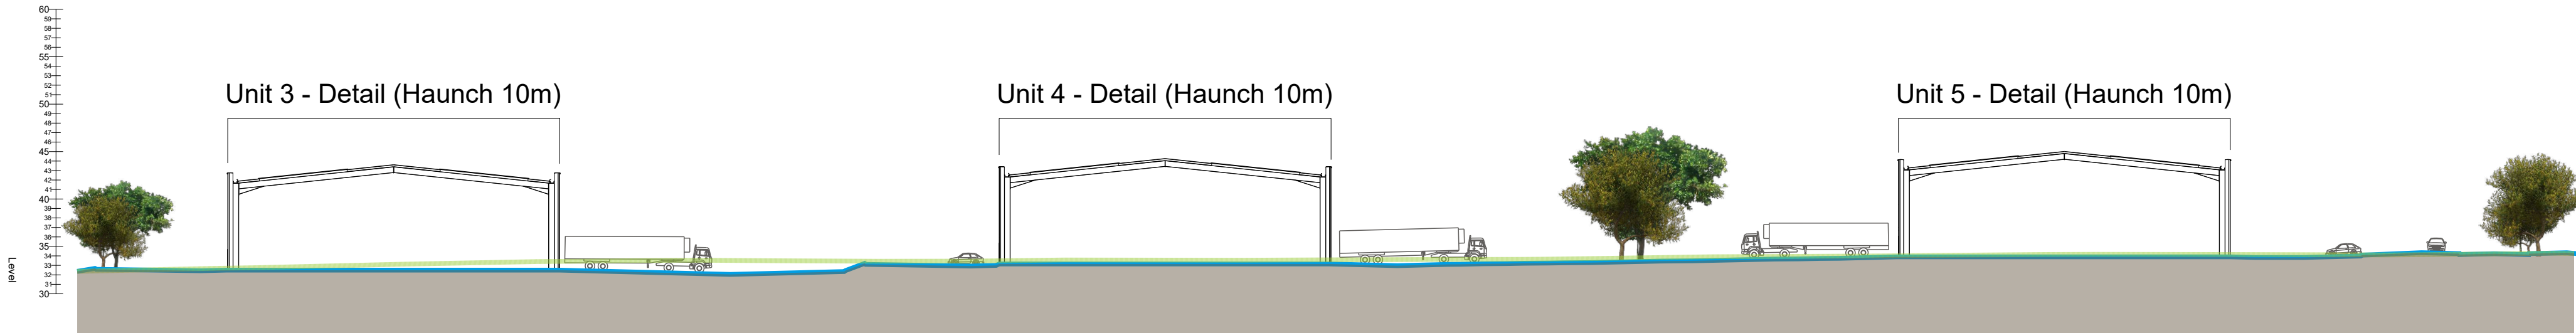

Section B-B - 1:500

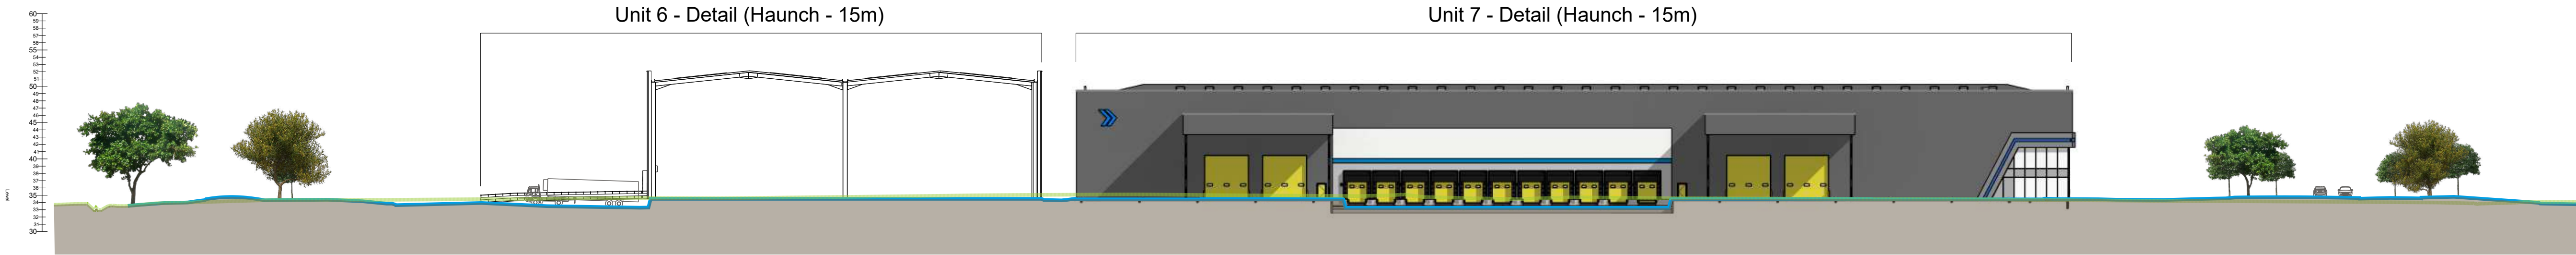

Section C-C - 1:500

Key

Proposed Ground Level



Existing Ground Level



Section Key

Red Line Boundary based on O/S Data and **NOT** confirmed as the Legal Boundary

This drawing, the works and concepts depicted are copyright of Stephen George + Partners LLP and may not be reproduced or made use of, either directly or indirectly without express written consent. Do not scale off this drawing. All heights, levels, sizes and dimensions to be checked on site before any work is put to hand.

SGP

Architects + Masterplanners

Waterfront House
2a Smith Way
Grove Park
Enderby
Leicester LE19 1SX

t: +44 (0)116 247 0557

www.stephengeorge.co.uk

Bryn Lane,
Wrexham

Drawing Name:
Site Sections

Drawing Stage: PLANNING

Suitability: S2 - For Information/Reference

SGP File Ref: 22-136-SGP-XX-XX-DR-A-131200 - Site Sections.dwg

22-136 16/06/2023 JMS MMS As Ind. @ A1 A

SGP Project No. Date: Drawn: Team: Scale: Rev.

Drawing Number: 22-136 - SGP-XX-XX-DR-A- 131200

Project Code Originator Volume Level Type Role Number