


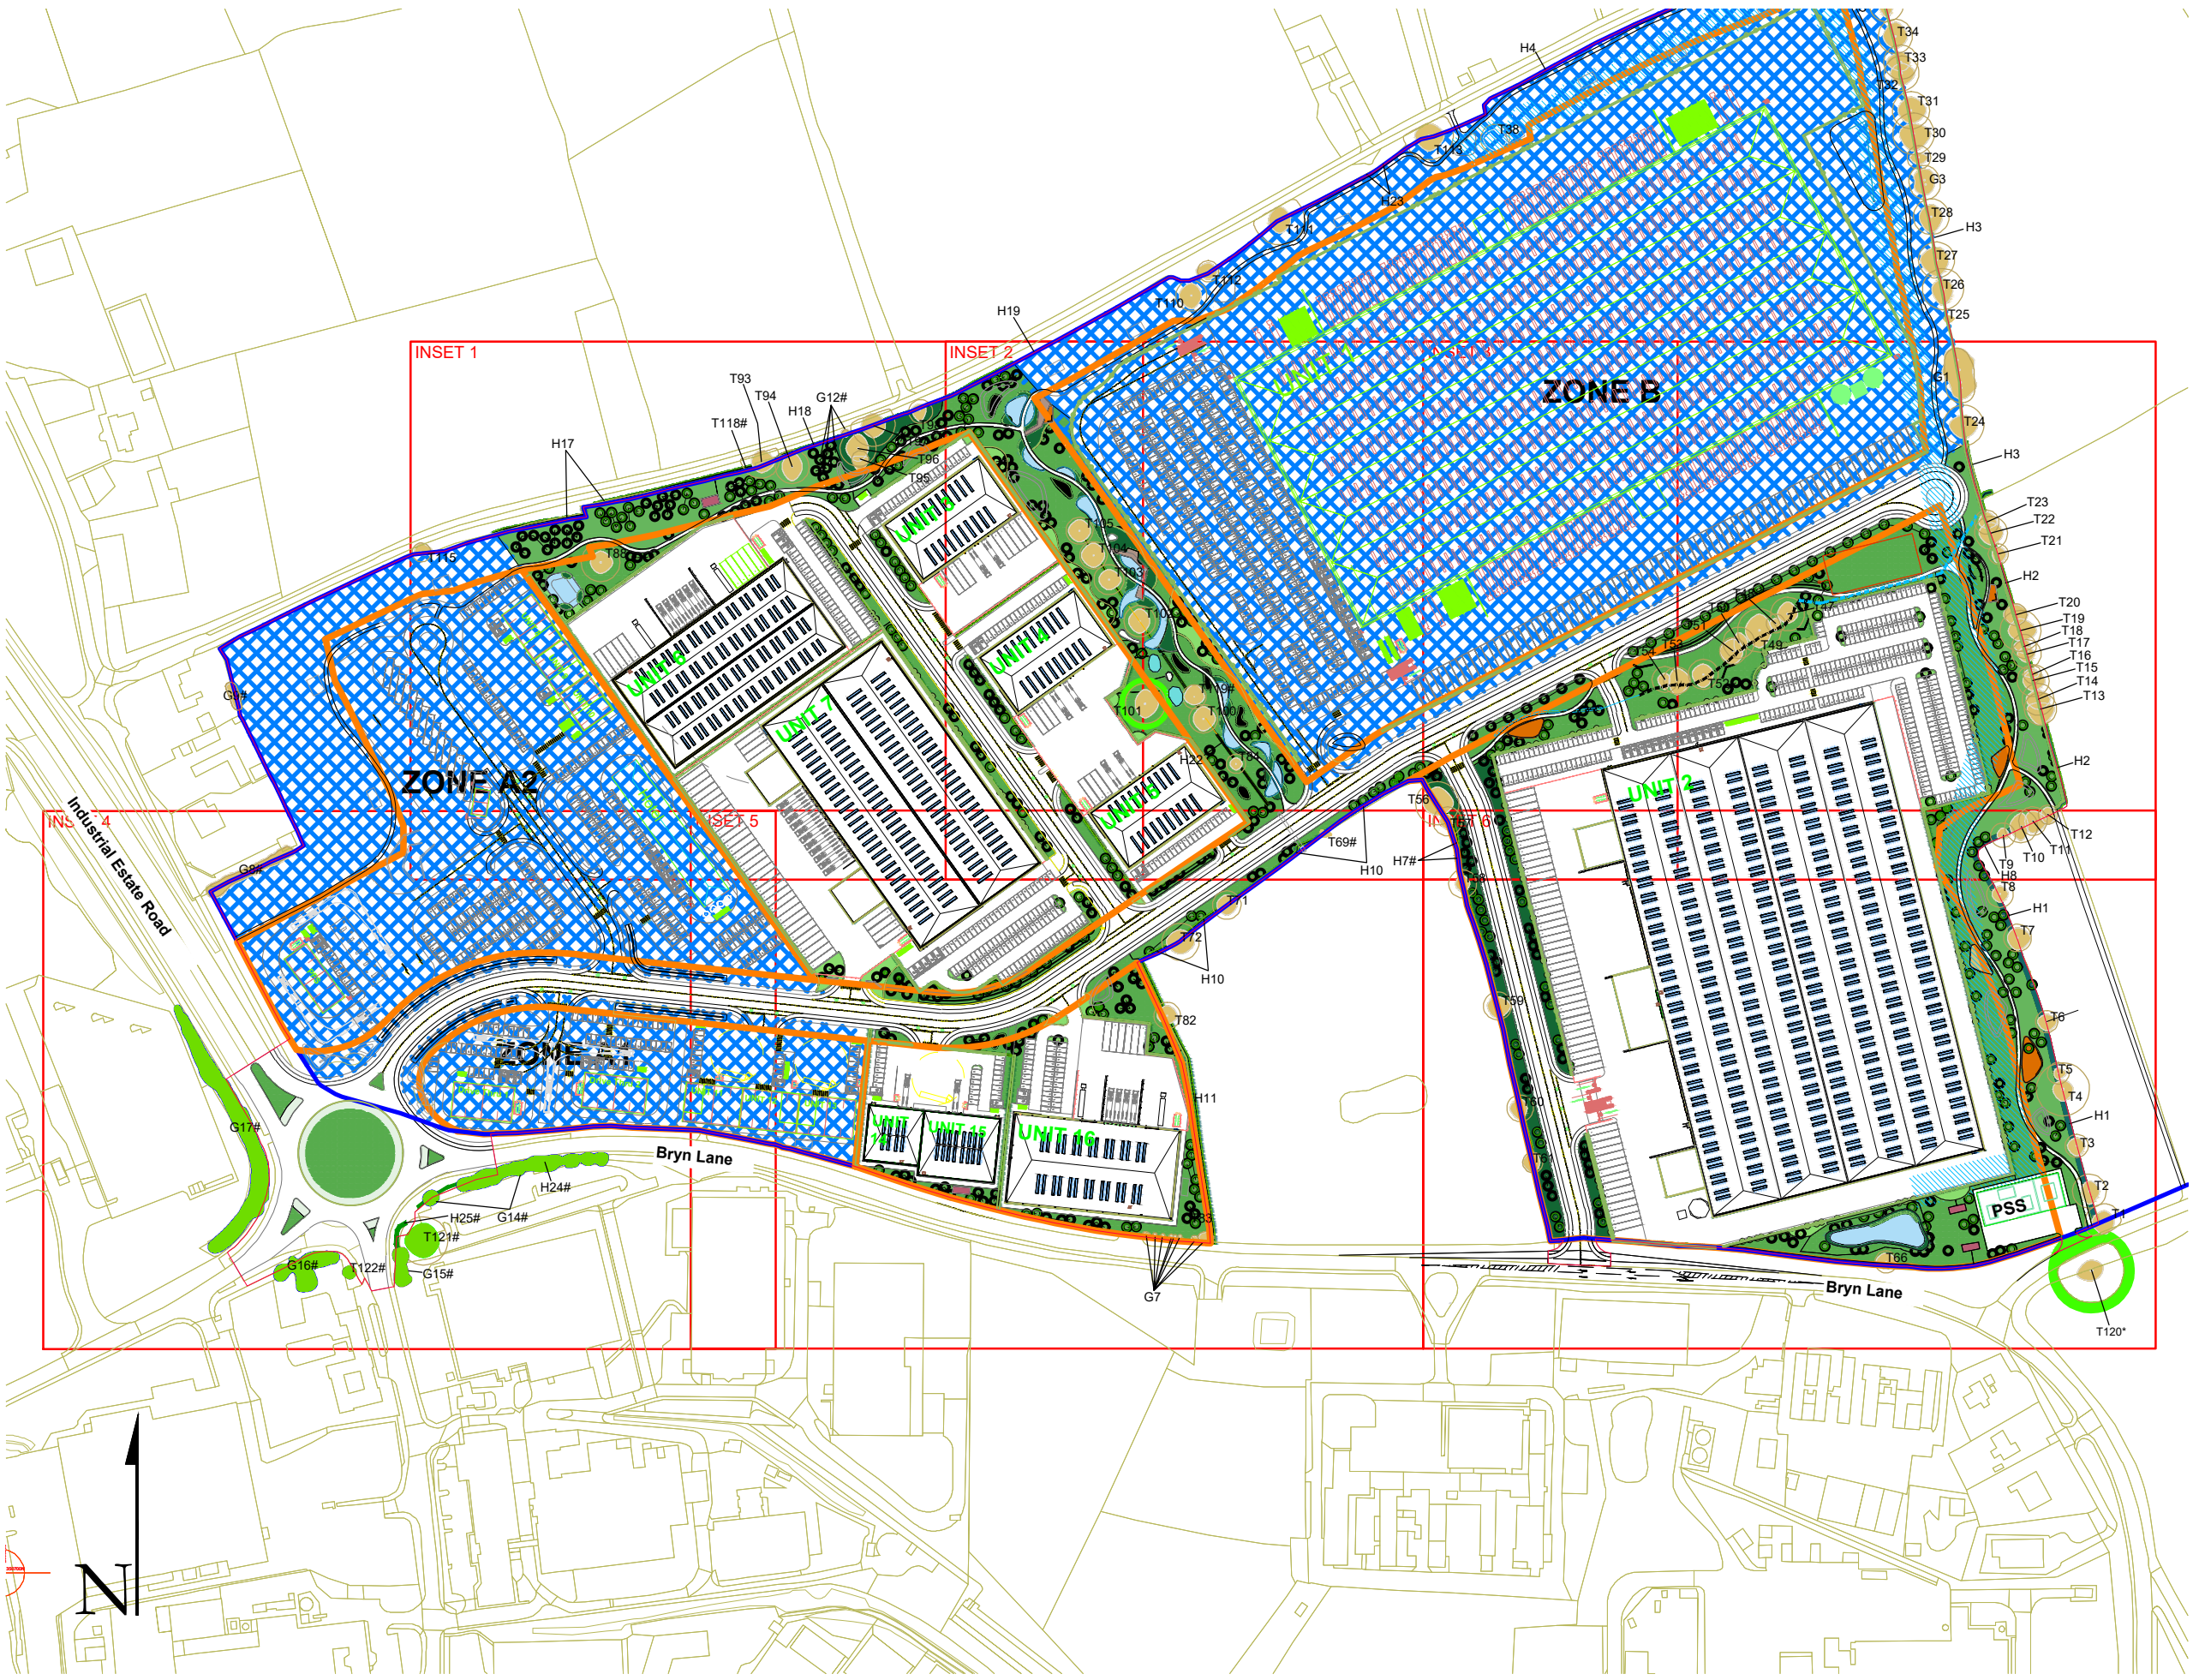

REV: V3 BY: CB DETAILS: Updated for revised PSS position

**NICHOLSONS**  
Leading solutions for the natural environment

TITLE: Detailed Component

LAYOUT: Overview

PROJECT/SITE: Bryn Lane, Wrexham

CLIENT: Net World Sports

MAP REF: 22-2628

REVISION: V3

DATE: 19/12/2023 SCALE: NTS @A3

APPROVED BY: JK PRODUCED BY: CB

Reproduction with the permission of The Controller of His Majesty's Stationery Office Crown Copyright (c) Licence number: 100015654 Nicholson's, The Park, North Aston, Oxfordshire, OX25 6HL.  
Not to be reproduced without the permission of Nicholson's

The Park  
North Aston  
Oxfordshire  
OX25 6HL  
01869 340342

7 - 8 Melbourne House  
Corbygate Business Park  
Weldon, Corby  
Northamptonshire NN17 5JG  
01536 408840

www.nicholsonsgb.com