
The Harris Group Ltd does not accept liability for any deviation to our drawings or specification. This Drawing is copyright and may not be reproduced in whole or part without written authority. Do not scale off this drawing.

Rev	Date	Description	Drawn	Chk'd
P01	31.03.25	First Issue	CC	PS

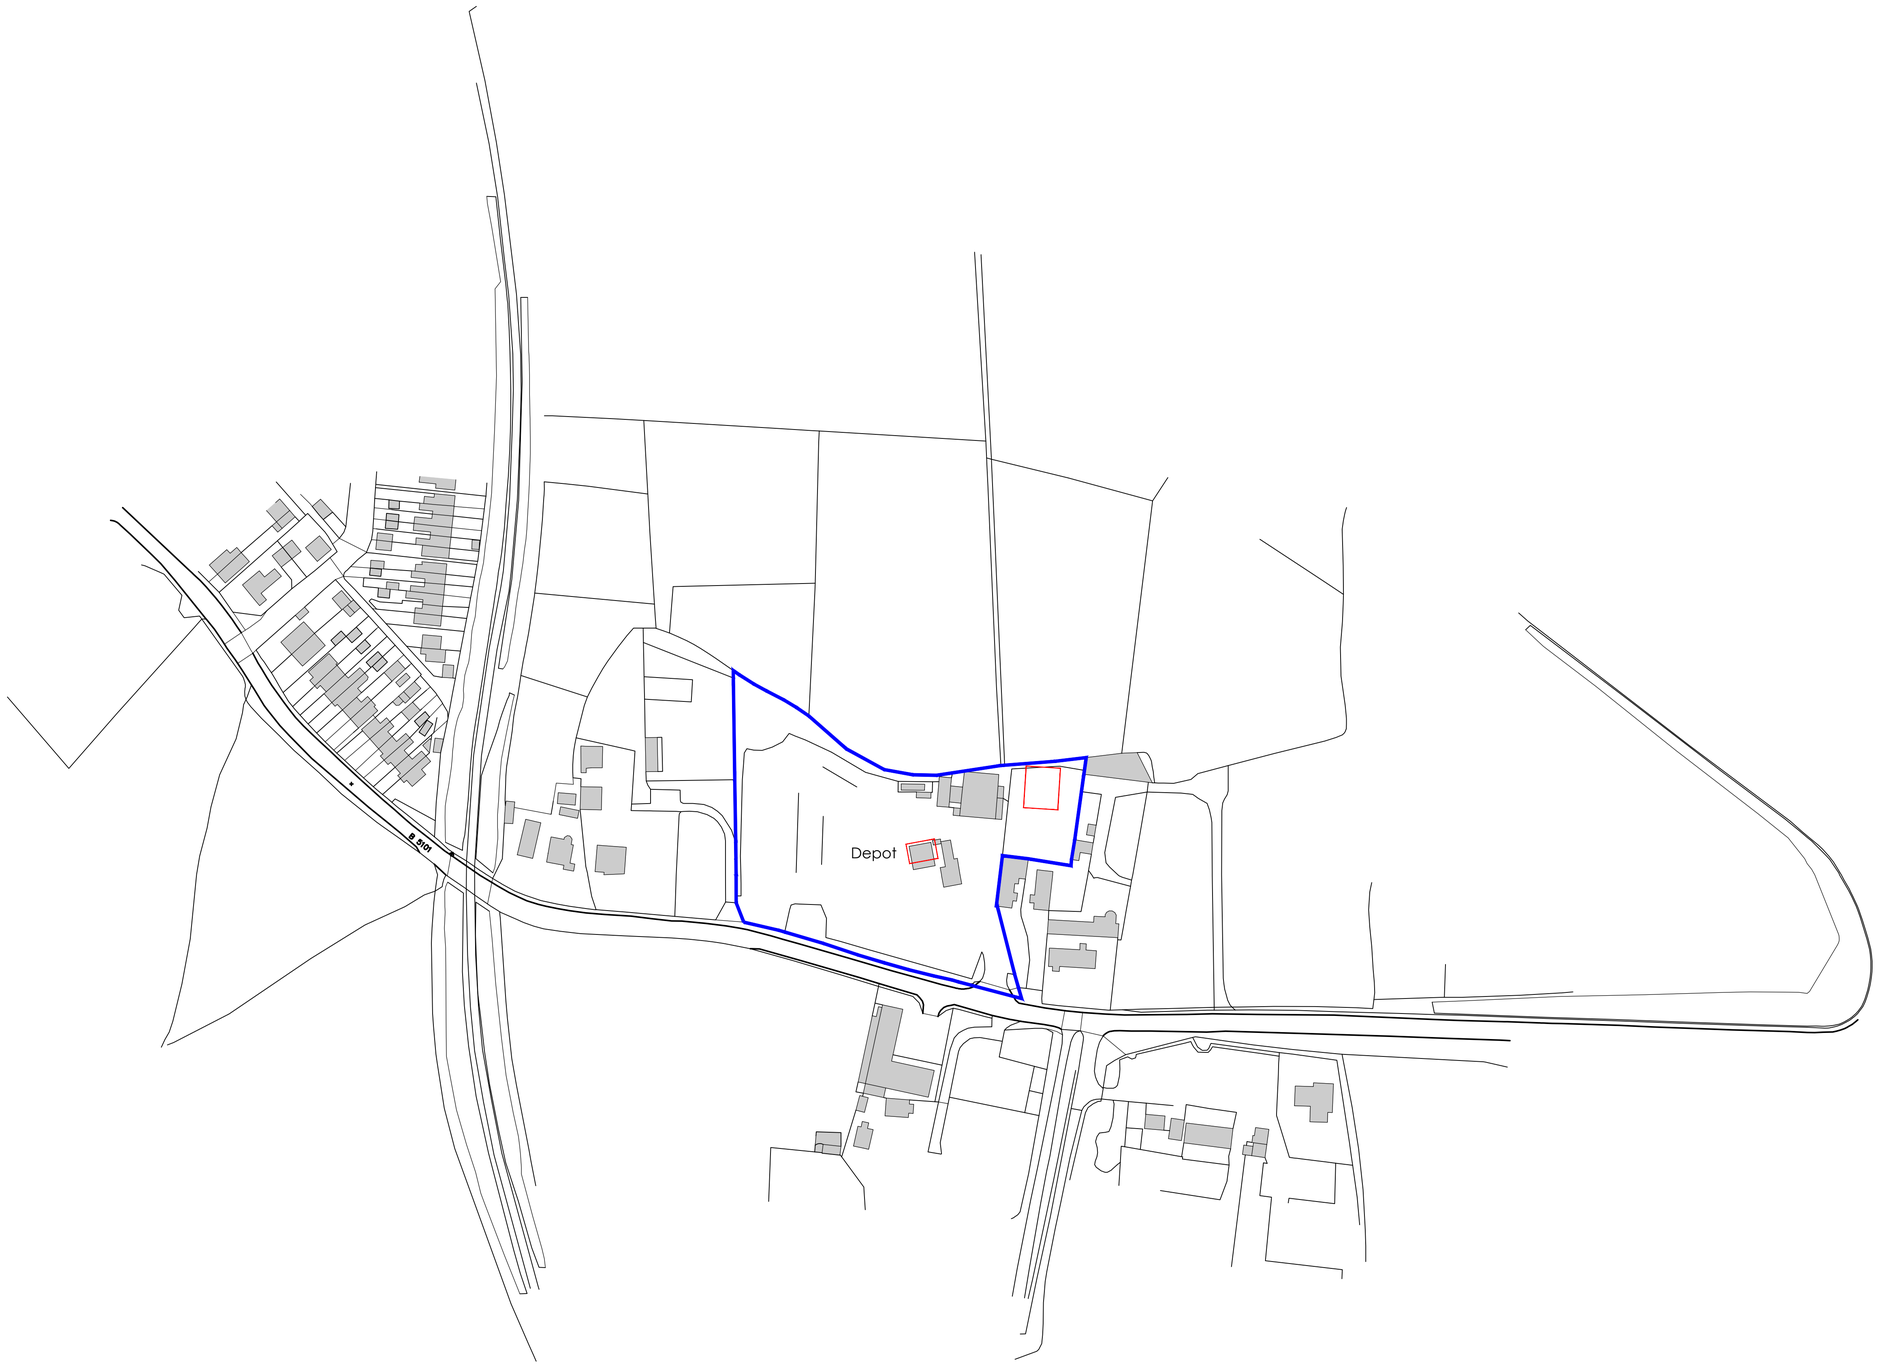

Red line- Application Boundary

Blue line-Ownership Boundary

0 12.5 25 37.5 50 62.5 m

SCALE 1:1250

THE HARRIS PARTNERSHIP

Architecture
Masterplanning
Interior Design

www.harrispartnership.com

Wakefield Manchester Milton Keynes Reading London Harrogate Edinburgh

Client

Arriva

Project Title

Wrexham Depot
New Broughton
Wrexham
LL11 6SL

Drawing Title

Existing Location Plan

Drawn	Checked	Scale @A1	BIM Status	Date
CC	PS	1:1250	NA	03.25

Drawing Status	Rev.	THP Project No
Planning	P01	21720

Project No.	Originator	Volume	Level	Type	Role	Number
21720	THP	XX	XX	DR	A	0202