

The Harris Group Ltd does not accept liability for any deviation to our drawings or specification. This Drawing is copyright and may not be reproduced in whole or part without written authority. Do not scale off this drawing.


Rev	Date	Description	Drawn	Chk'd
P01	31.03.25	First Issue	CC	PS
P02	01.04.25	Plan Added	CC	PS

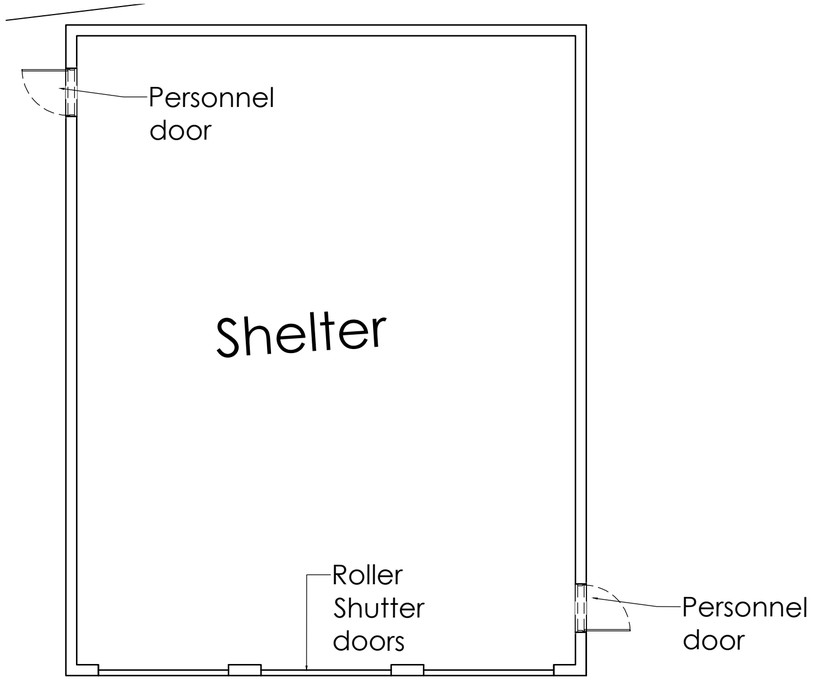


Proposed GA Plan
1:100

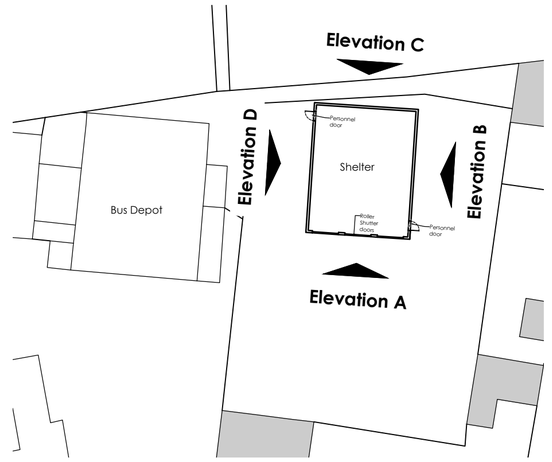


Key Plan
1:500

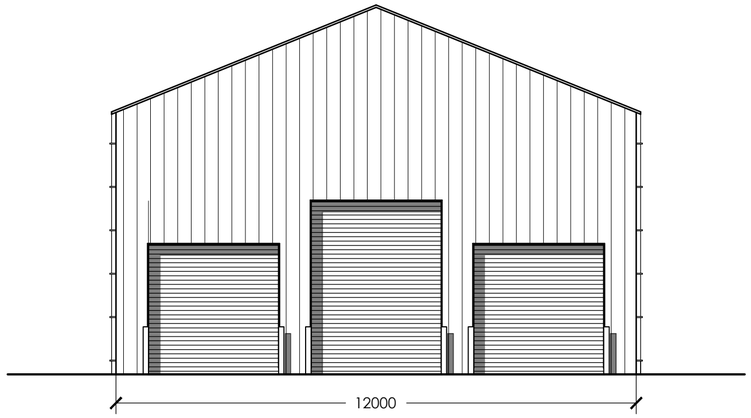


Proposed Elevation A
1:100

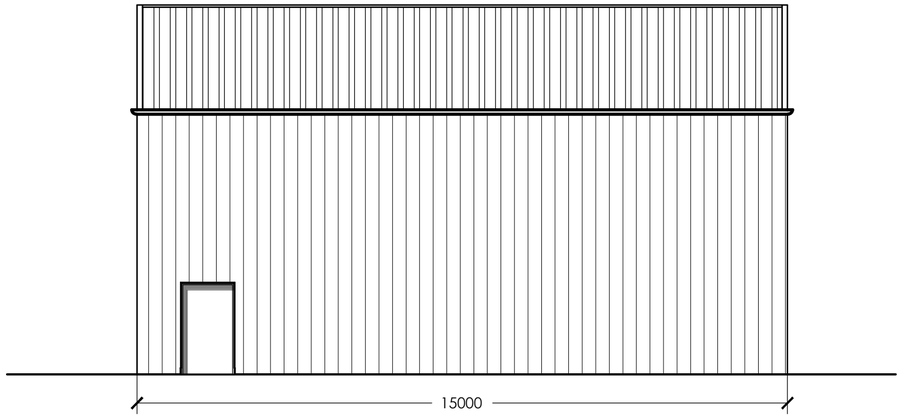

Proposed Elevation B
1:100

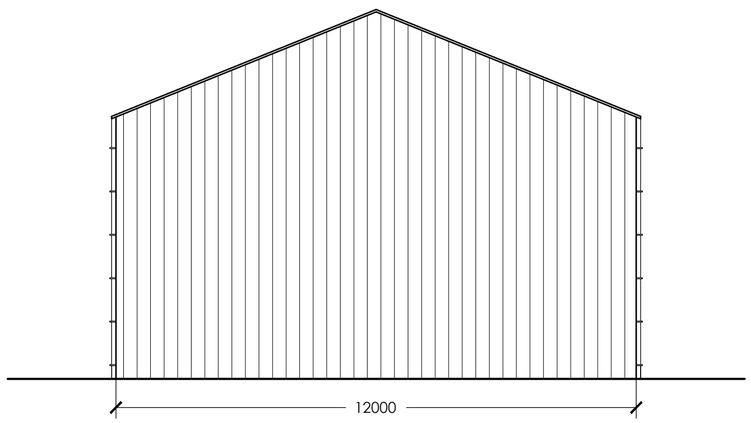

Proposed Elevation C
1:100

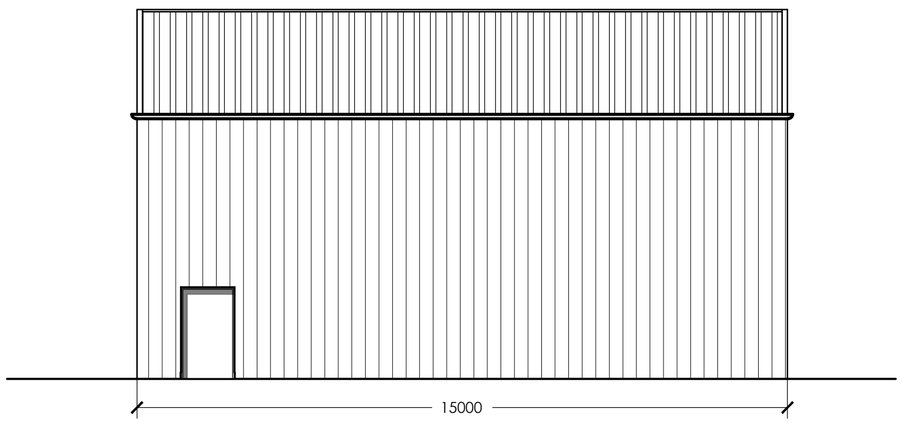

Proposed Elevation D
1:100

Elevation Schedule

Wall Cladding : Non-insulated Plastisol 0.5 with Anti Con (Colour - Goosewing Grey)

Roof Cladding : Non-insulated Plastisol 0.7 with Anti Con (Colour - Goosewing Grey)

Flashings Colour : Anthracite

Rainwater System Colour : Anthracite

0 5 10 15 20 25m
SCALE 1:500

0 1000 2000 3000 4000 5000mm
SCALE 1:100

THE HARRIS PARTNERSHIP

Architecture
Masterplanning
Interior Design

www.harrispartnership.com
Wakefield Manchester Milton Keynes Reading London Harrogate Edinburgh

Client
Arriva

Project Title
Wrexham Depot
New Broughton
Wrexham
LL11 6SL

Drawing Title
Proposed Shelter Elevations

Drawn	Checked	Scale @A2	BIM Status	Date
KB	PS	1:100	-	03.25

Drawing Status	Rev.	THP Project No
Planning	-	21720

Project No.	Originator	Volume	Level	Type	Role	Number
21720	**THP**	**XX**	**XX**	**DR**	**A**	**0205**