


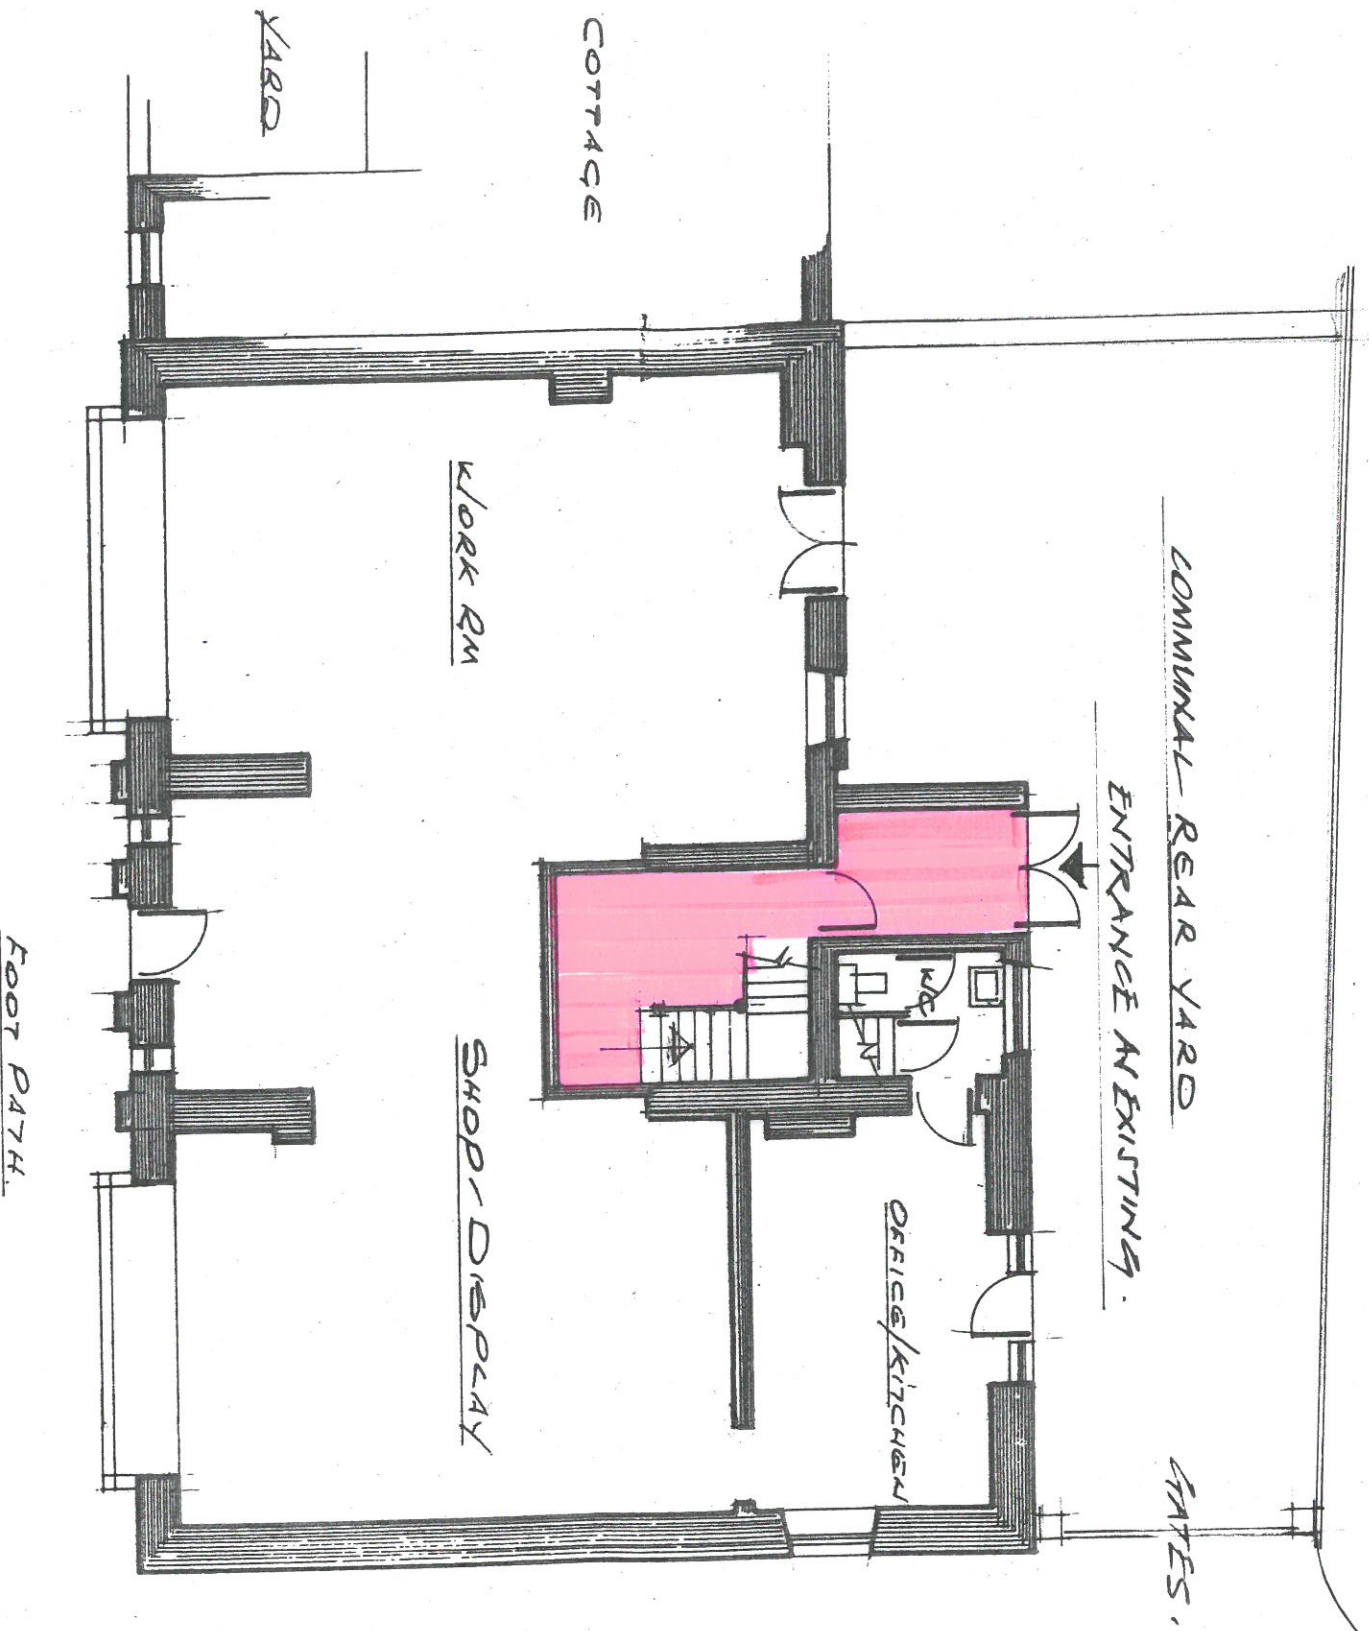

GROUND FLOOR - PROPOSED

