



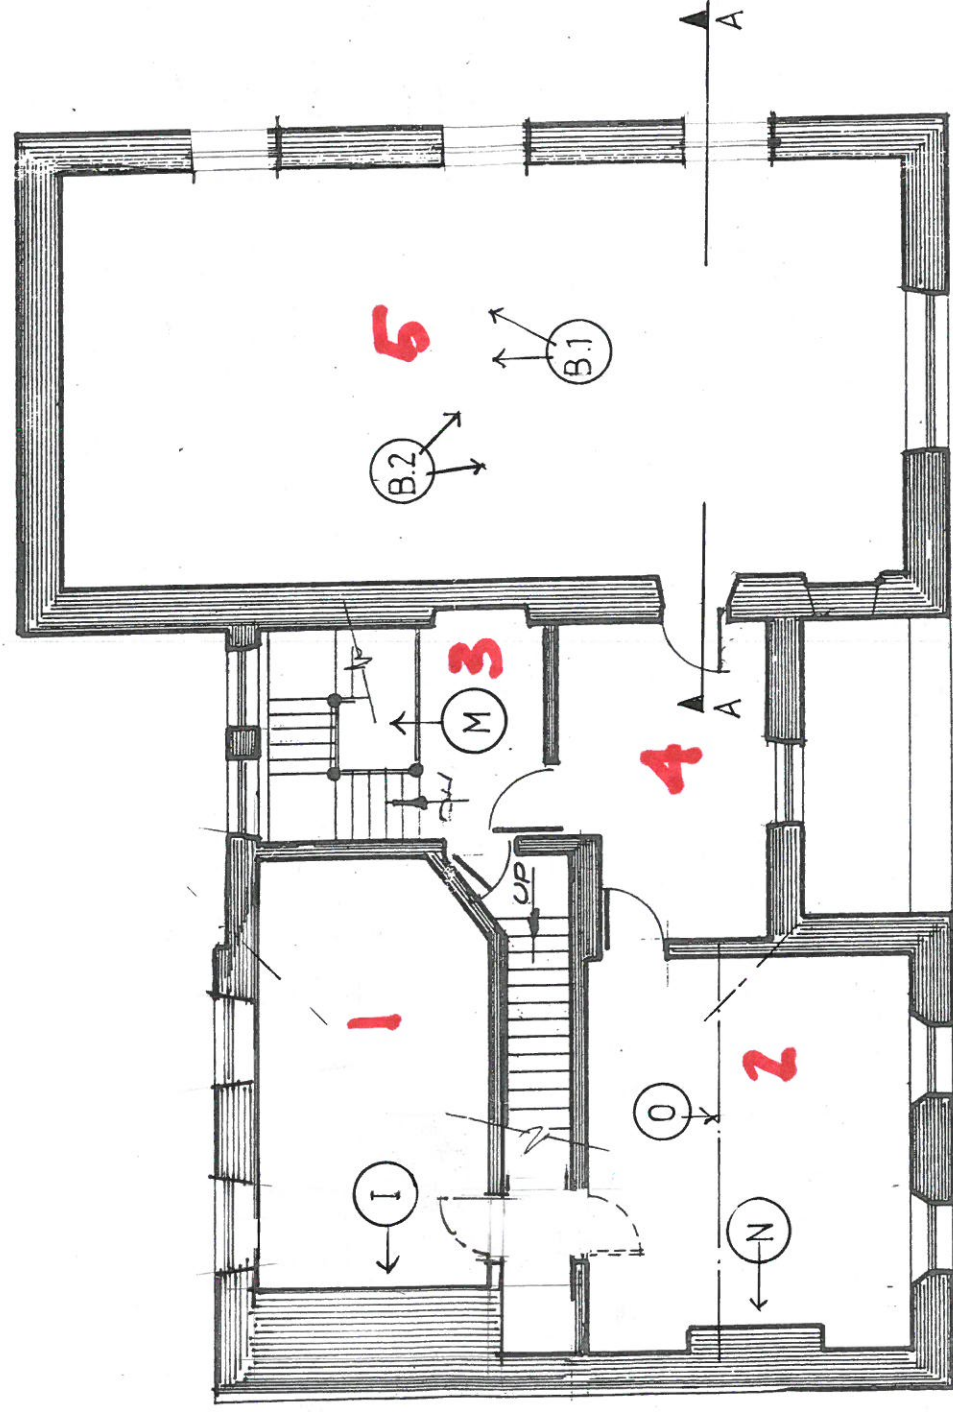


FIRST FLOOR - EXISTING.

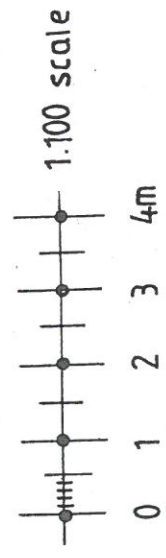


--- REPOSITIONED BEAM ---

- - - PRESENT POSITION OF BEAM - - -


- EXISTING TRUSSES TO REMAIN INSITU AND ARE NOT TO BE DISTURBED.
- BEAMS ARE TO BE REPOSITIONED WHERE SHOWN AND FIXED WALL PLATE HEIGHT AT PRESENT HEIGHT.

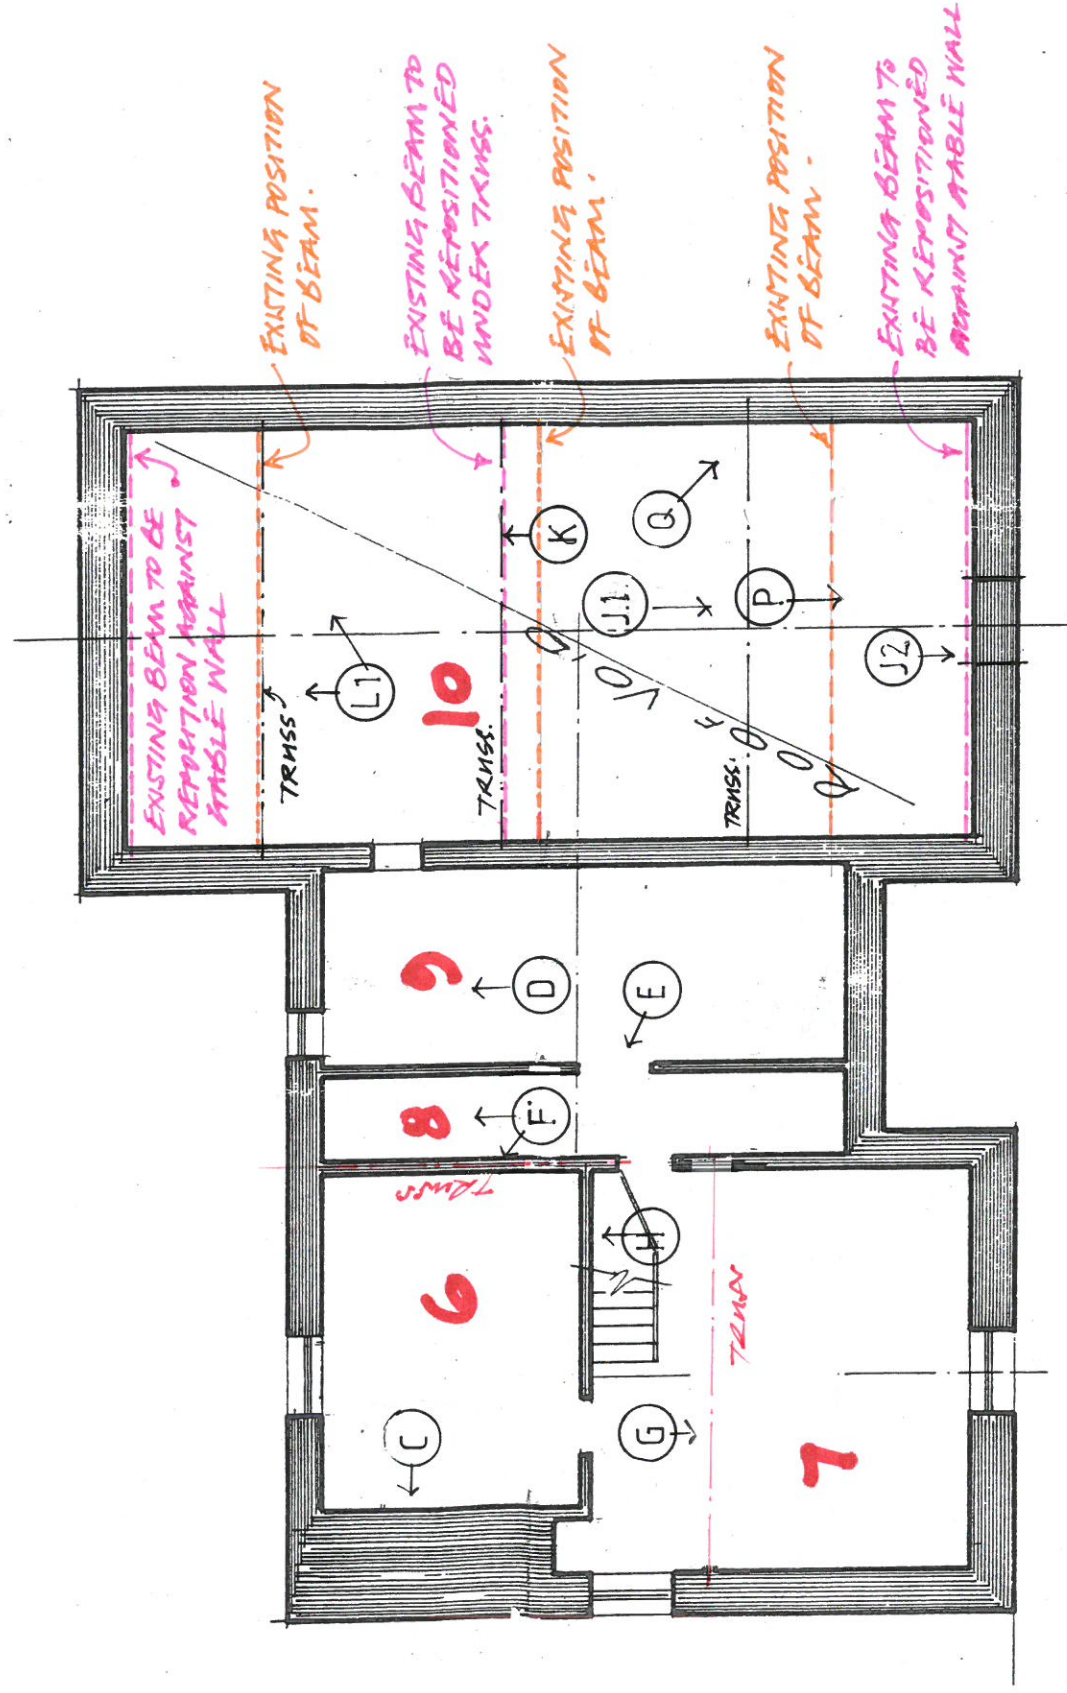


SECOND FLOOR - EXISTING.

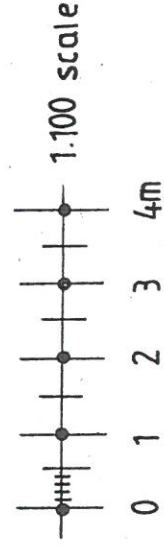


first floor plan	
------------------	---

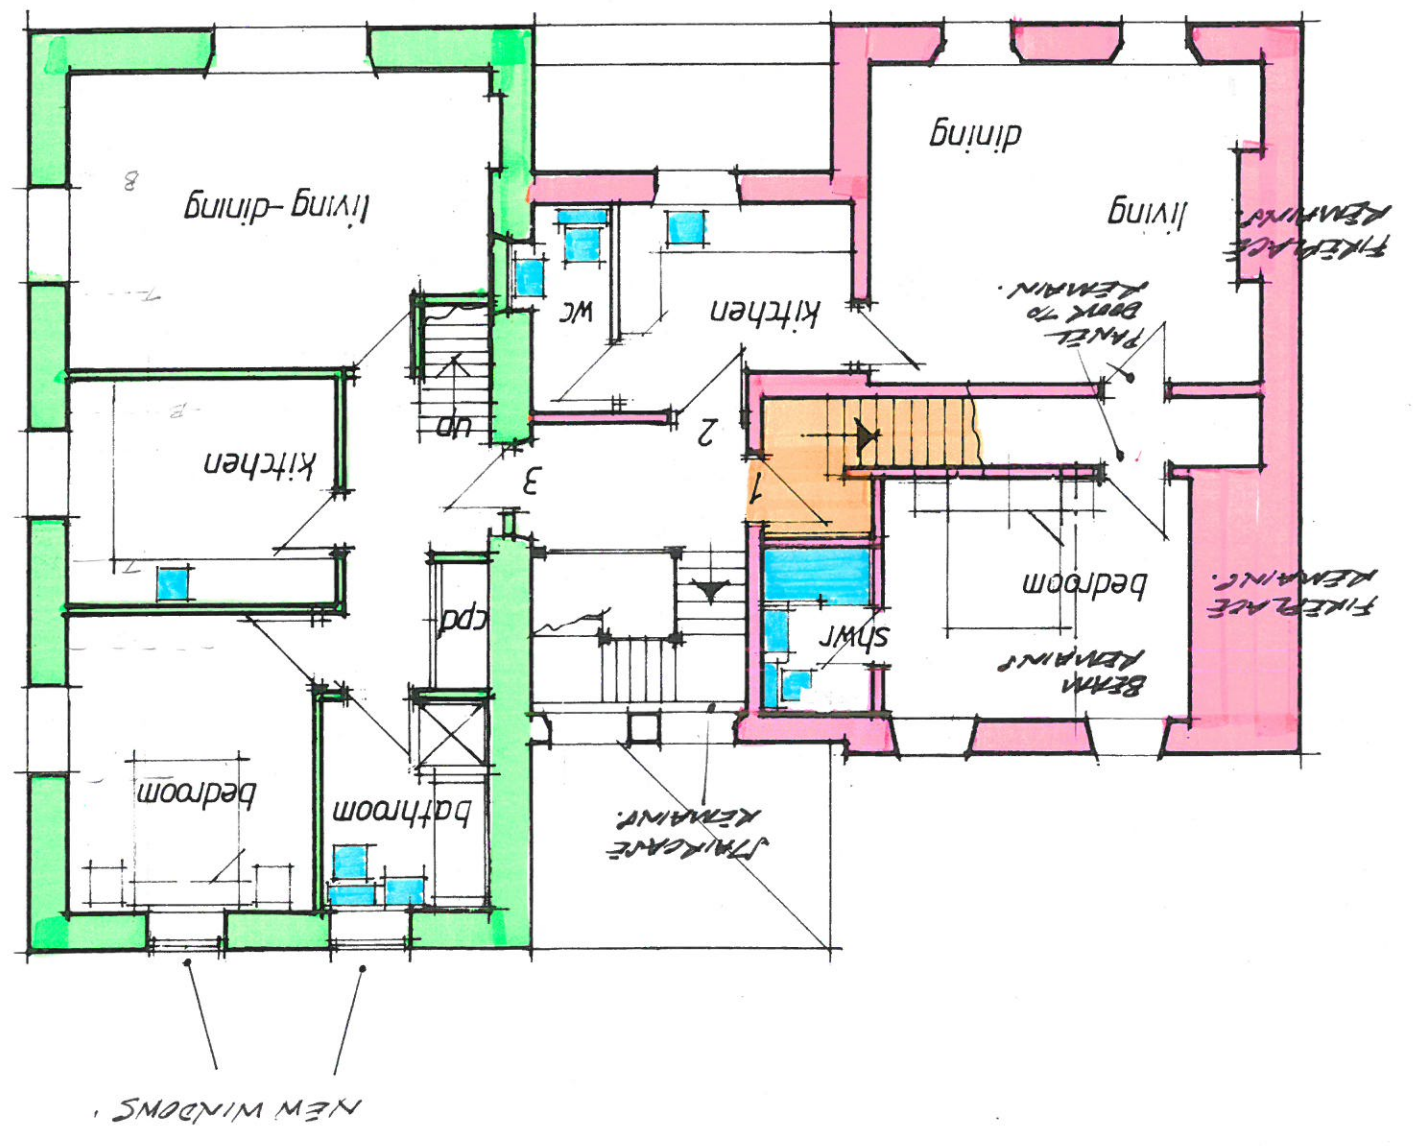

second floor plan

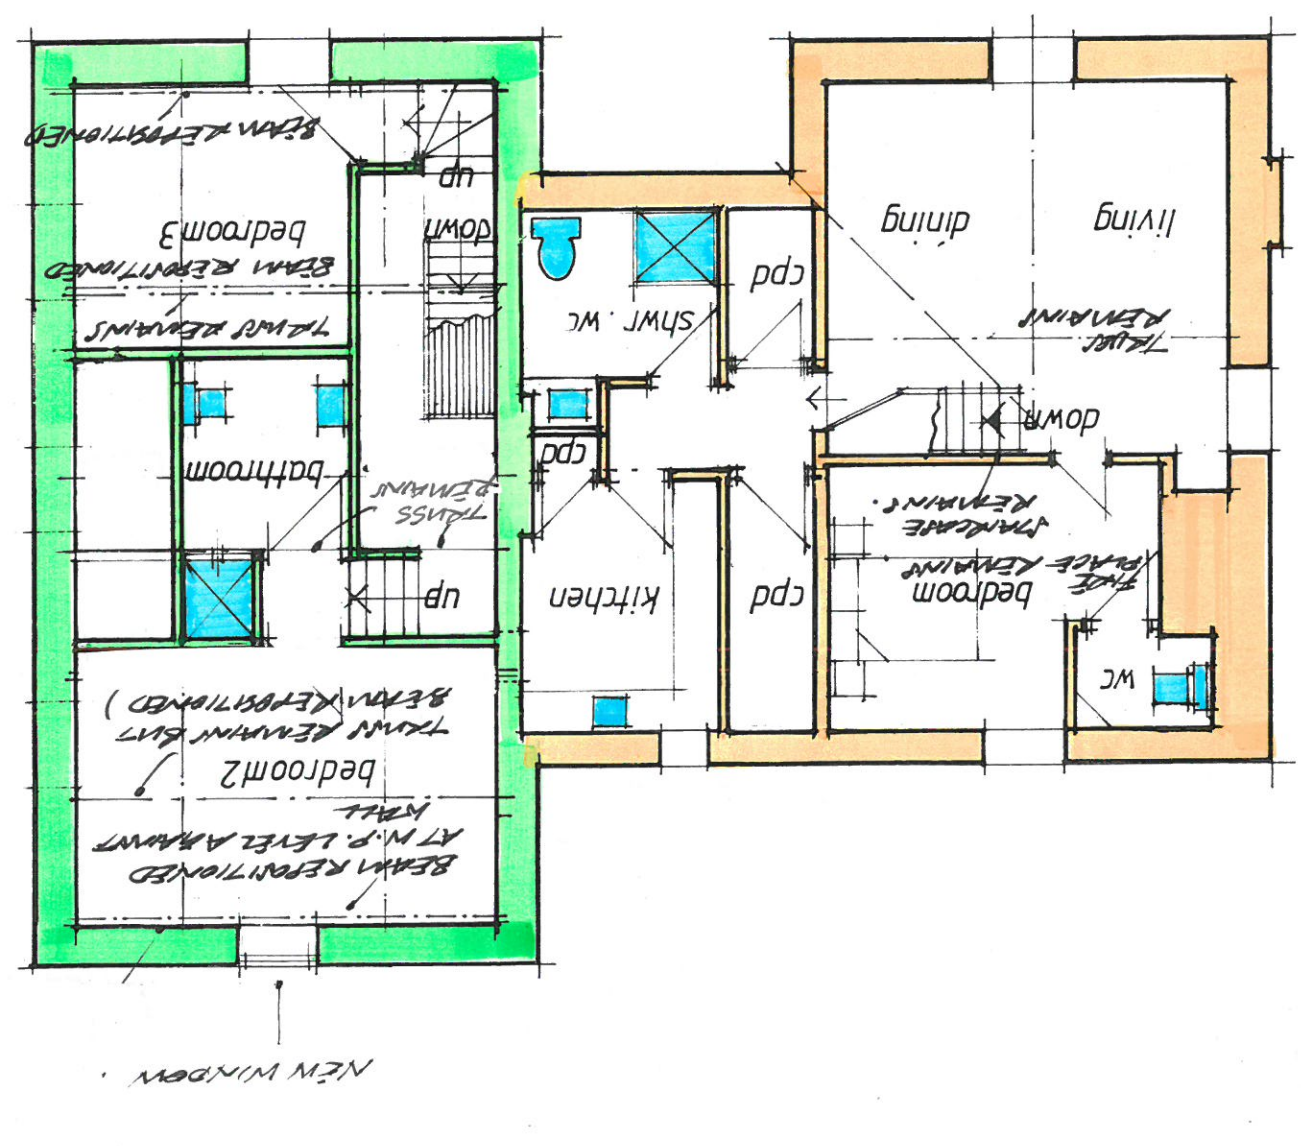

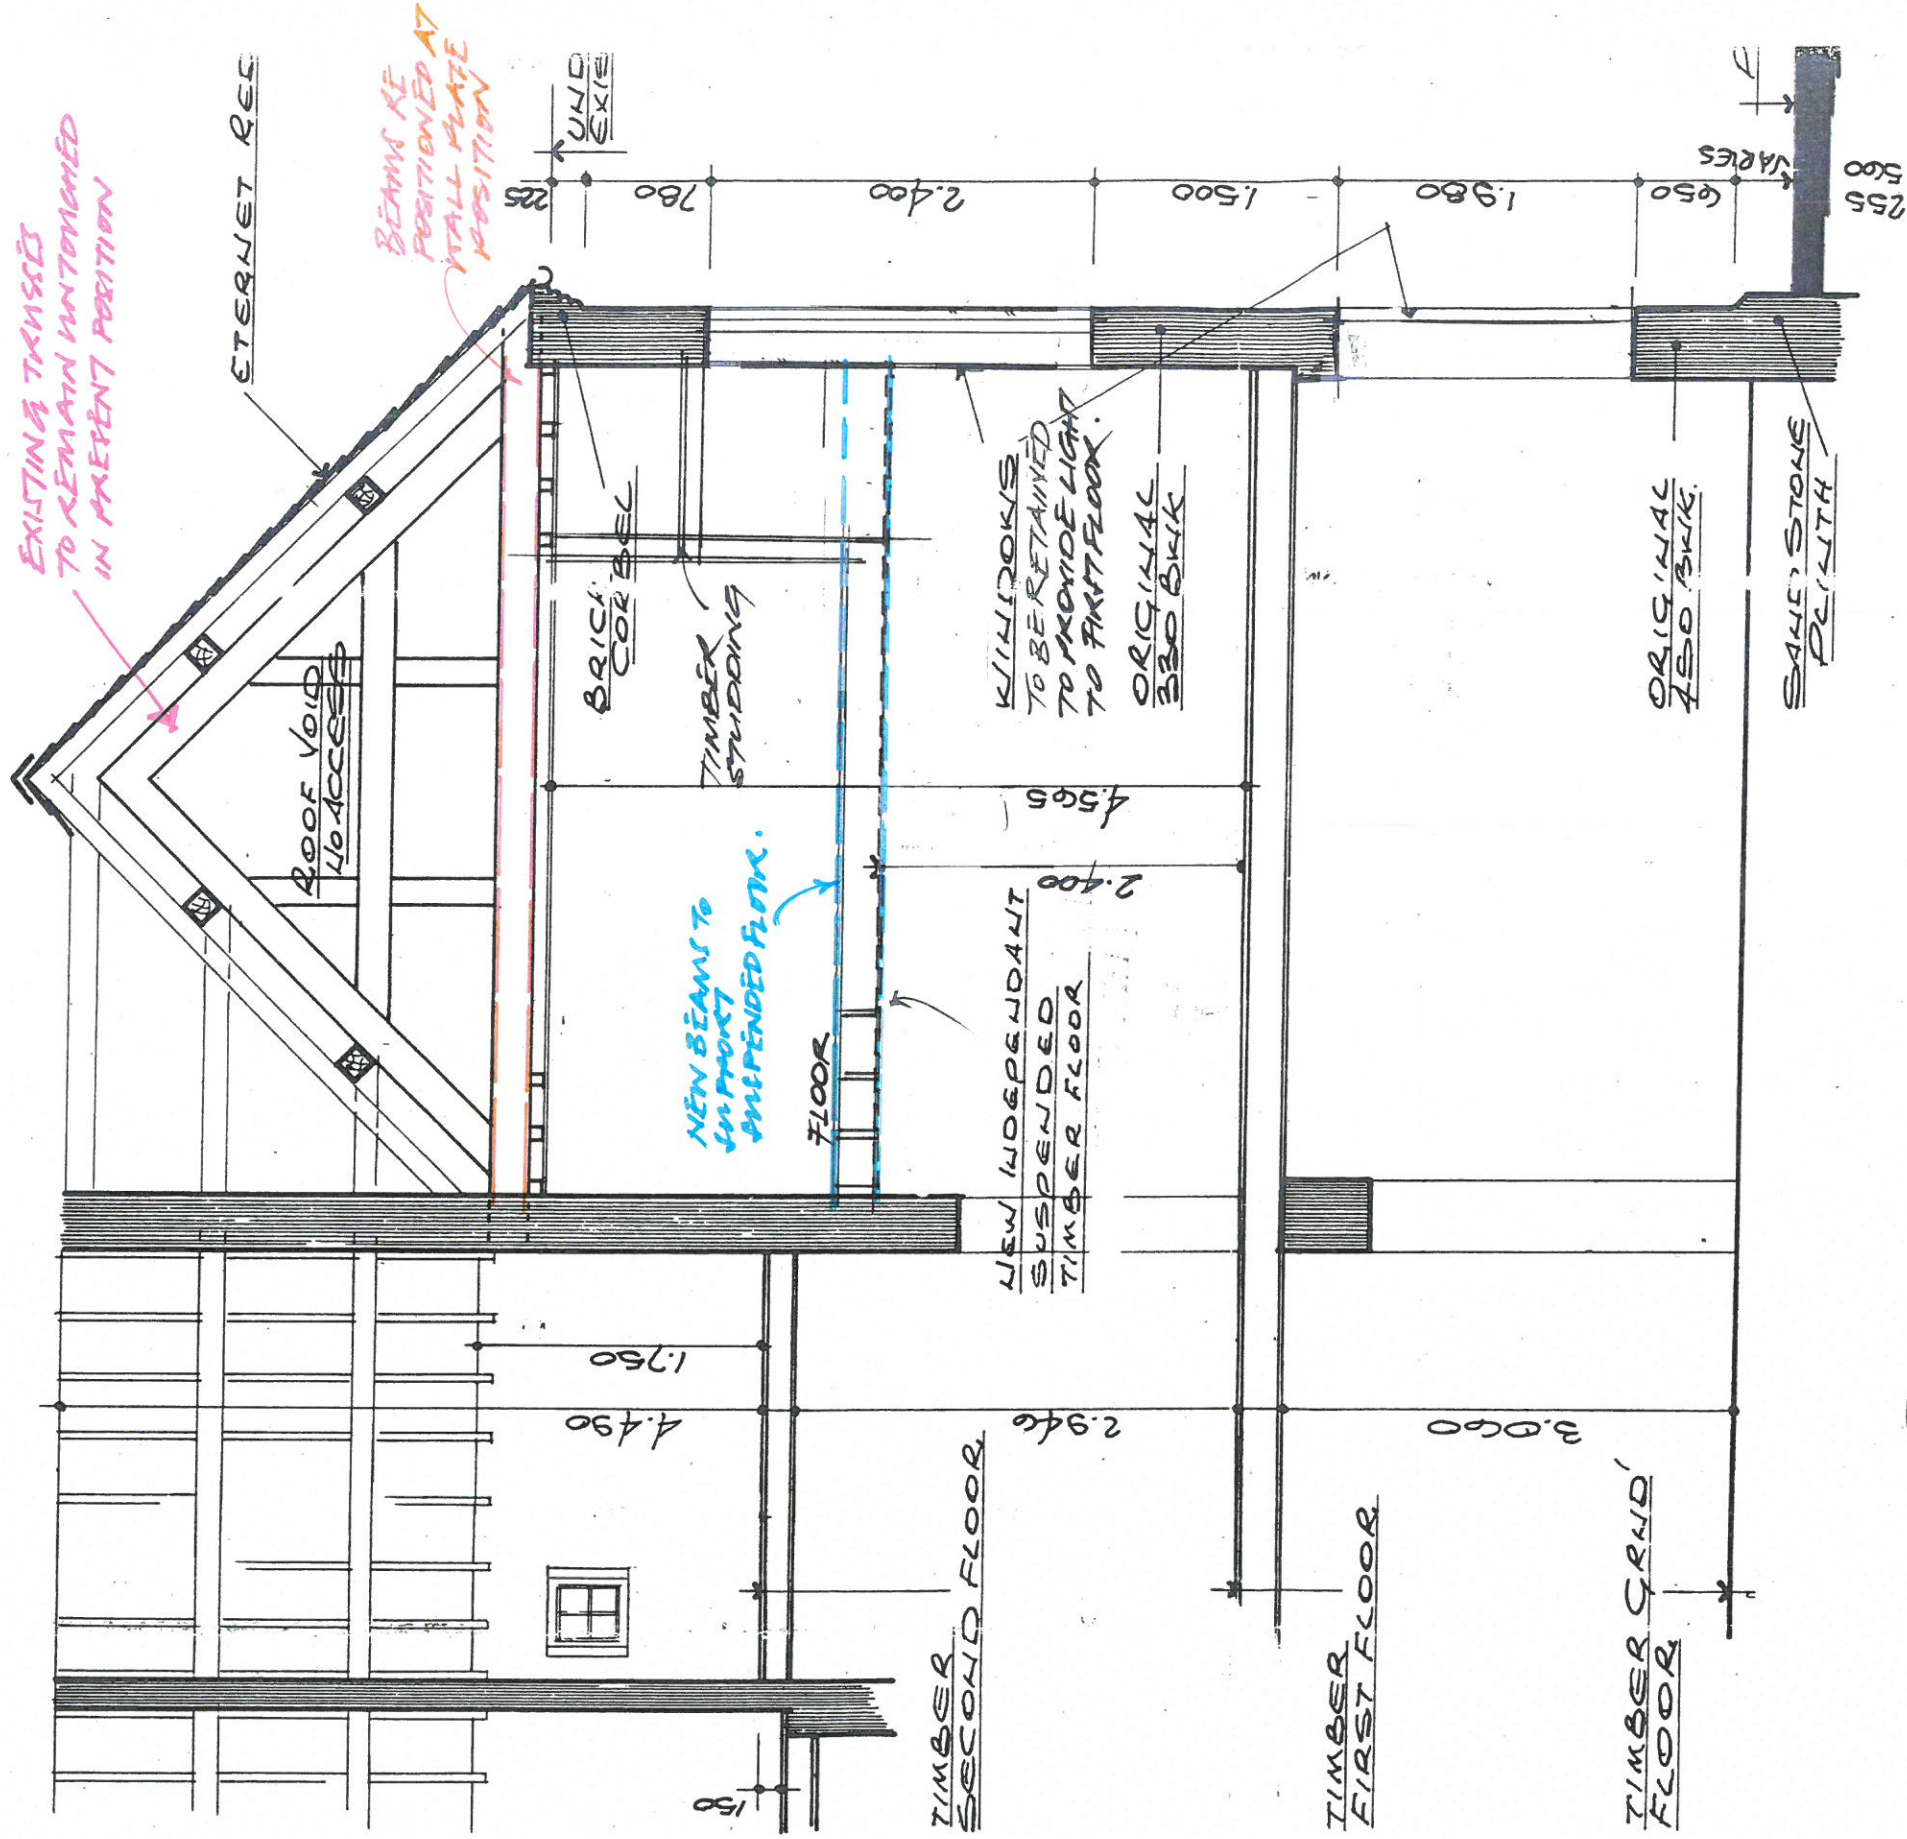

SECTION A-A