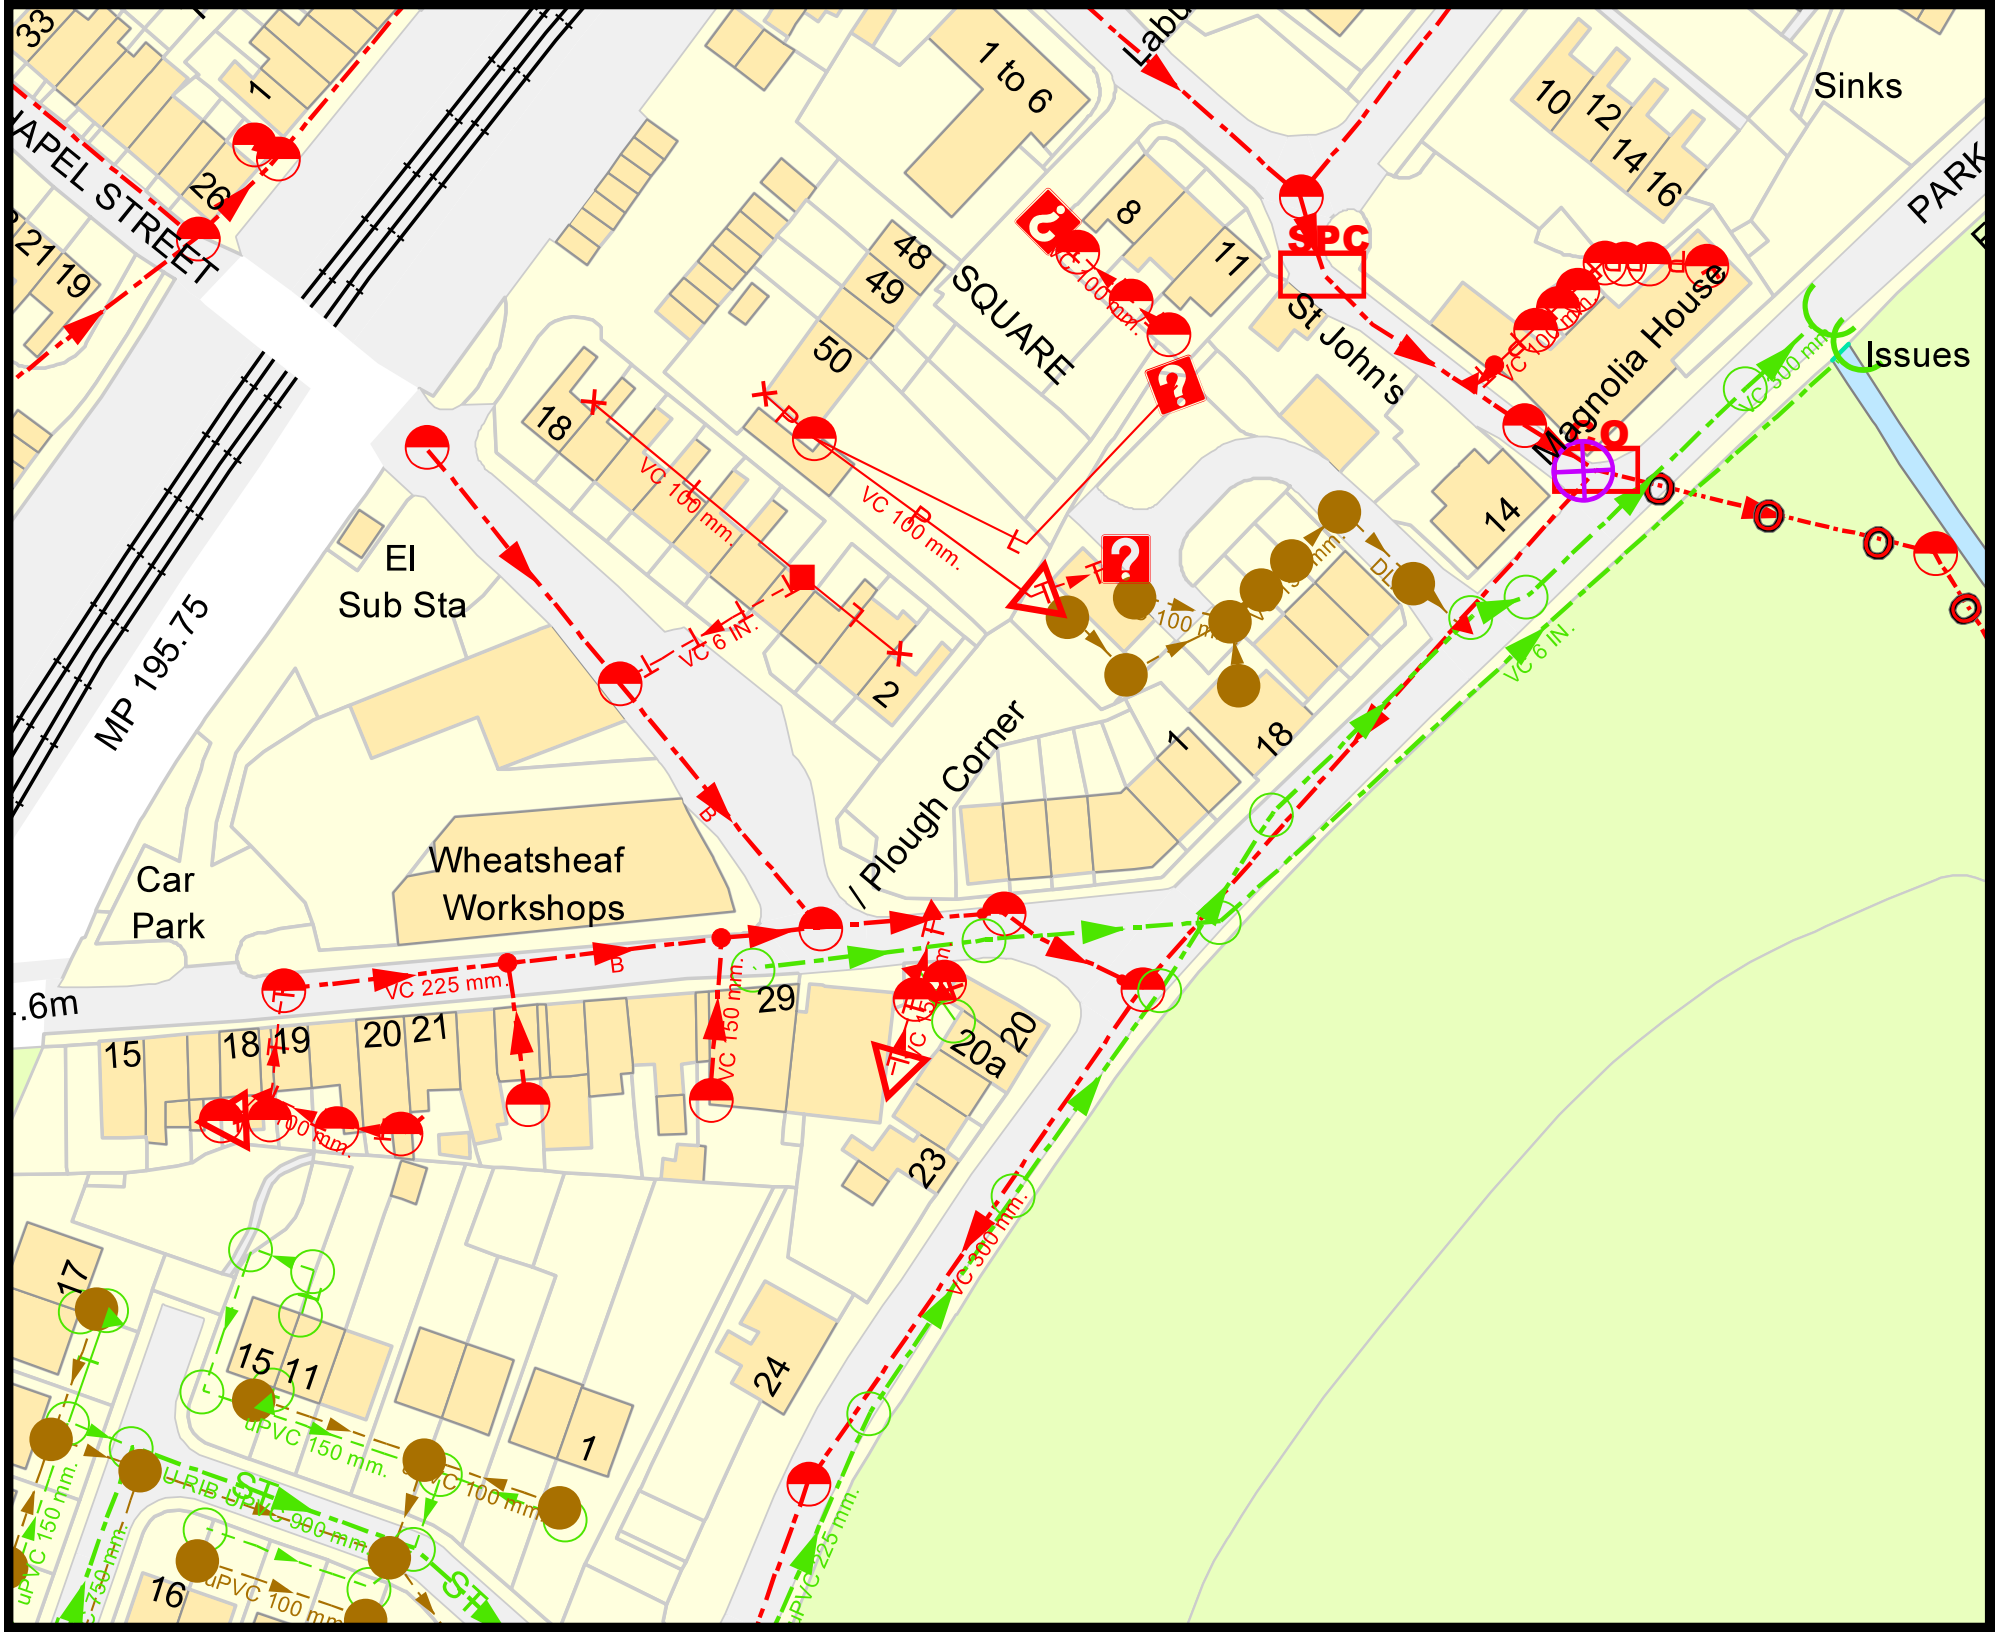

APEL STREET
1 to 6
SQUARE
St John's
Magnolia House
Sinks
Issues
PARK
El
Sub Sta
MP 195.75
Car
Park
Wheatsheaf
Workshops
/ Plough Corner
VC 225 mm.
VC 150 mm.
VC 100 mm.
VC 6 IN.
VC 300 mm.
uPVC 150 mm.
uPVC 100 mm.
uPVC 225 mm.
SPC