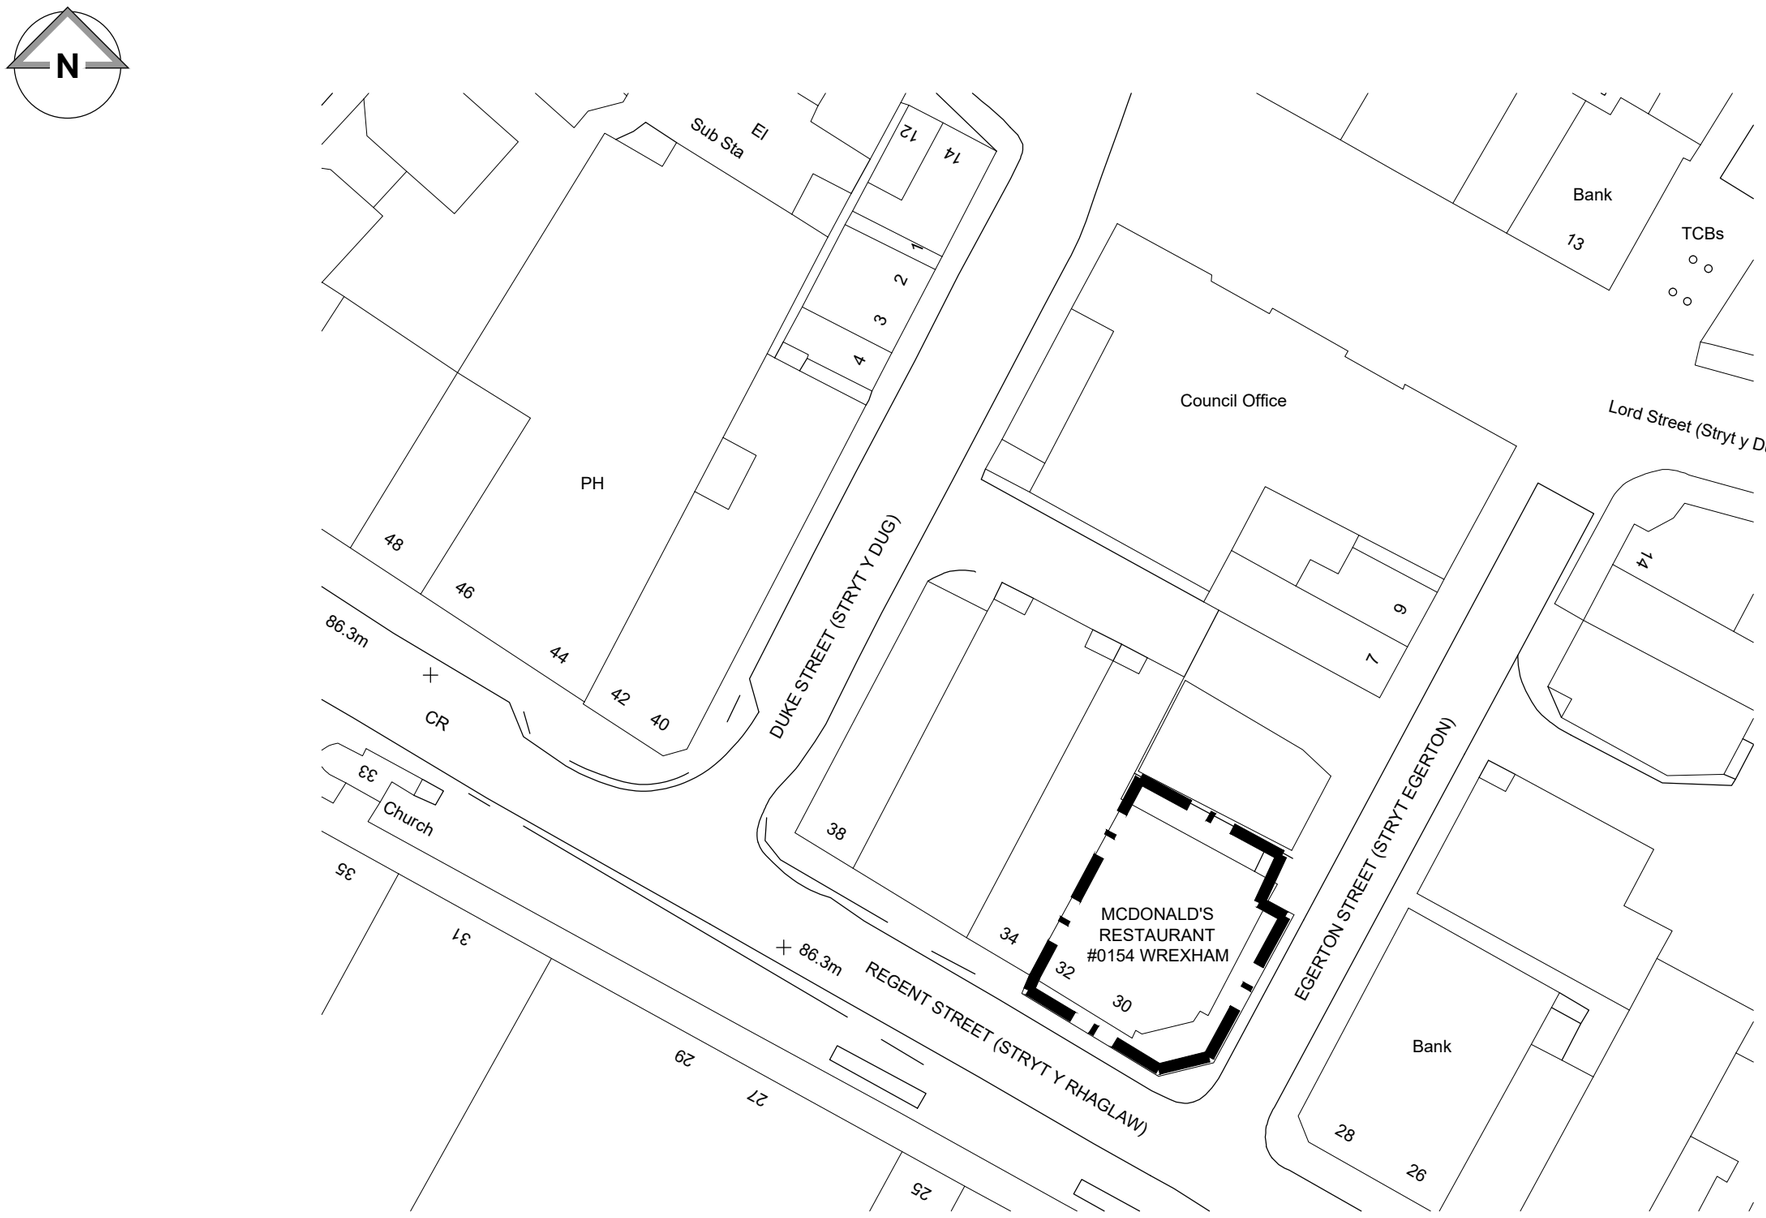


Ordnance Survey (c) Crown Copyright 2010. All rights reserved. Licence number 100020449

0 5 10 15 20 25m

Scale 1:500

BLOCK PLAN

NOTES

- All dimensions and levels are to be checked on site.
- Any discrepancies are to be reported to the architect before any work commences.
- This drawing shall not be scaled to ascertain any dimensions. Work to figured dims only.
- This drawing shall not be reproduced without express written permission from AEW.
- Title overlay drawings and ownership boundaries are produced using all reasonable endeavours. AEW cannot be responsible for the accuracy or scale discrepancy of base plans supplied to them.
- All works are to be undertaken in accordance with Building Regulations and the latest British Standards.
- All proprietary materials and products are to be used strictly in accordance with the manufacturers recommendations.

CDM 2015

Client notified of duties: **At Design Workshops**

Principal Designer: **CSS**

Unless noted below, all known hazards have been highlighted on the drawing:

- Drawing Based on OS Pro map.
- Scale for planning purposes only.
- Extent of McDonald's Demise Indicated:

Notes:
All drawings to be read in conjunction with all other drawings as noted on issue sheet.

REV	Date	Drawn by: -	Checked by: -
-	25/02/25	JD	KD

INITIAL ISSUE

Status	Purpose of Issue
S2	For Approval

drawing stage: **PLANNING**

client: **McDonald's Restaurants Ltd**

project: **WREXHAM**
REGENT STREET
LL11 1SA

store: **0154**

drawing title: **BLOCK PLAN**

date: **25/02/25** drawn: **JD**

scale@A3: **1:500** checked: **KD**

PLANNING

Rev: **-**

Job No: **14317_AEW_0154_0002**

aew architects
0161 214 4370
www.aewarchitects.com