


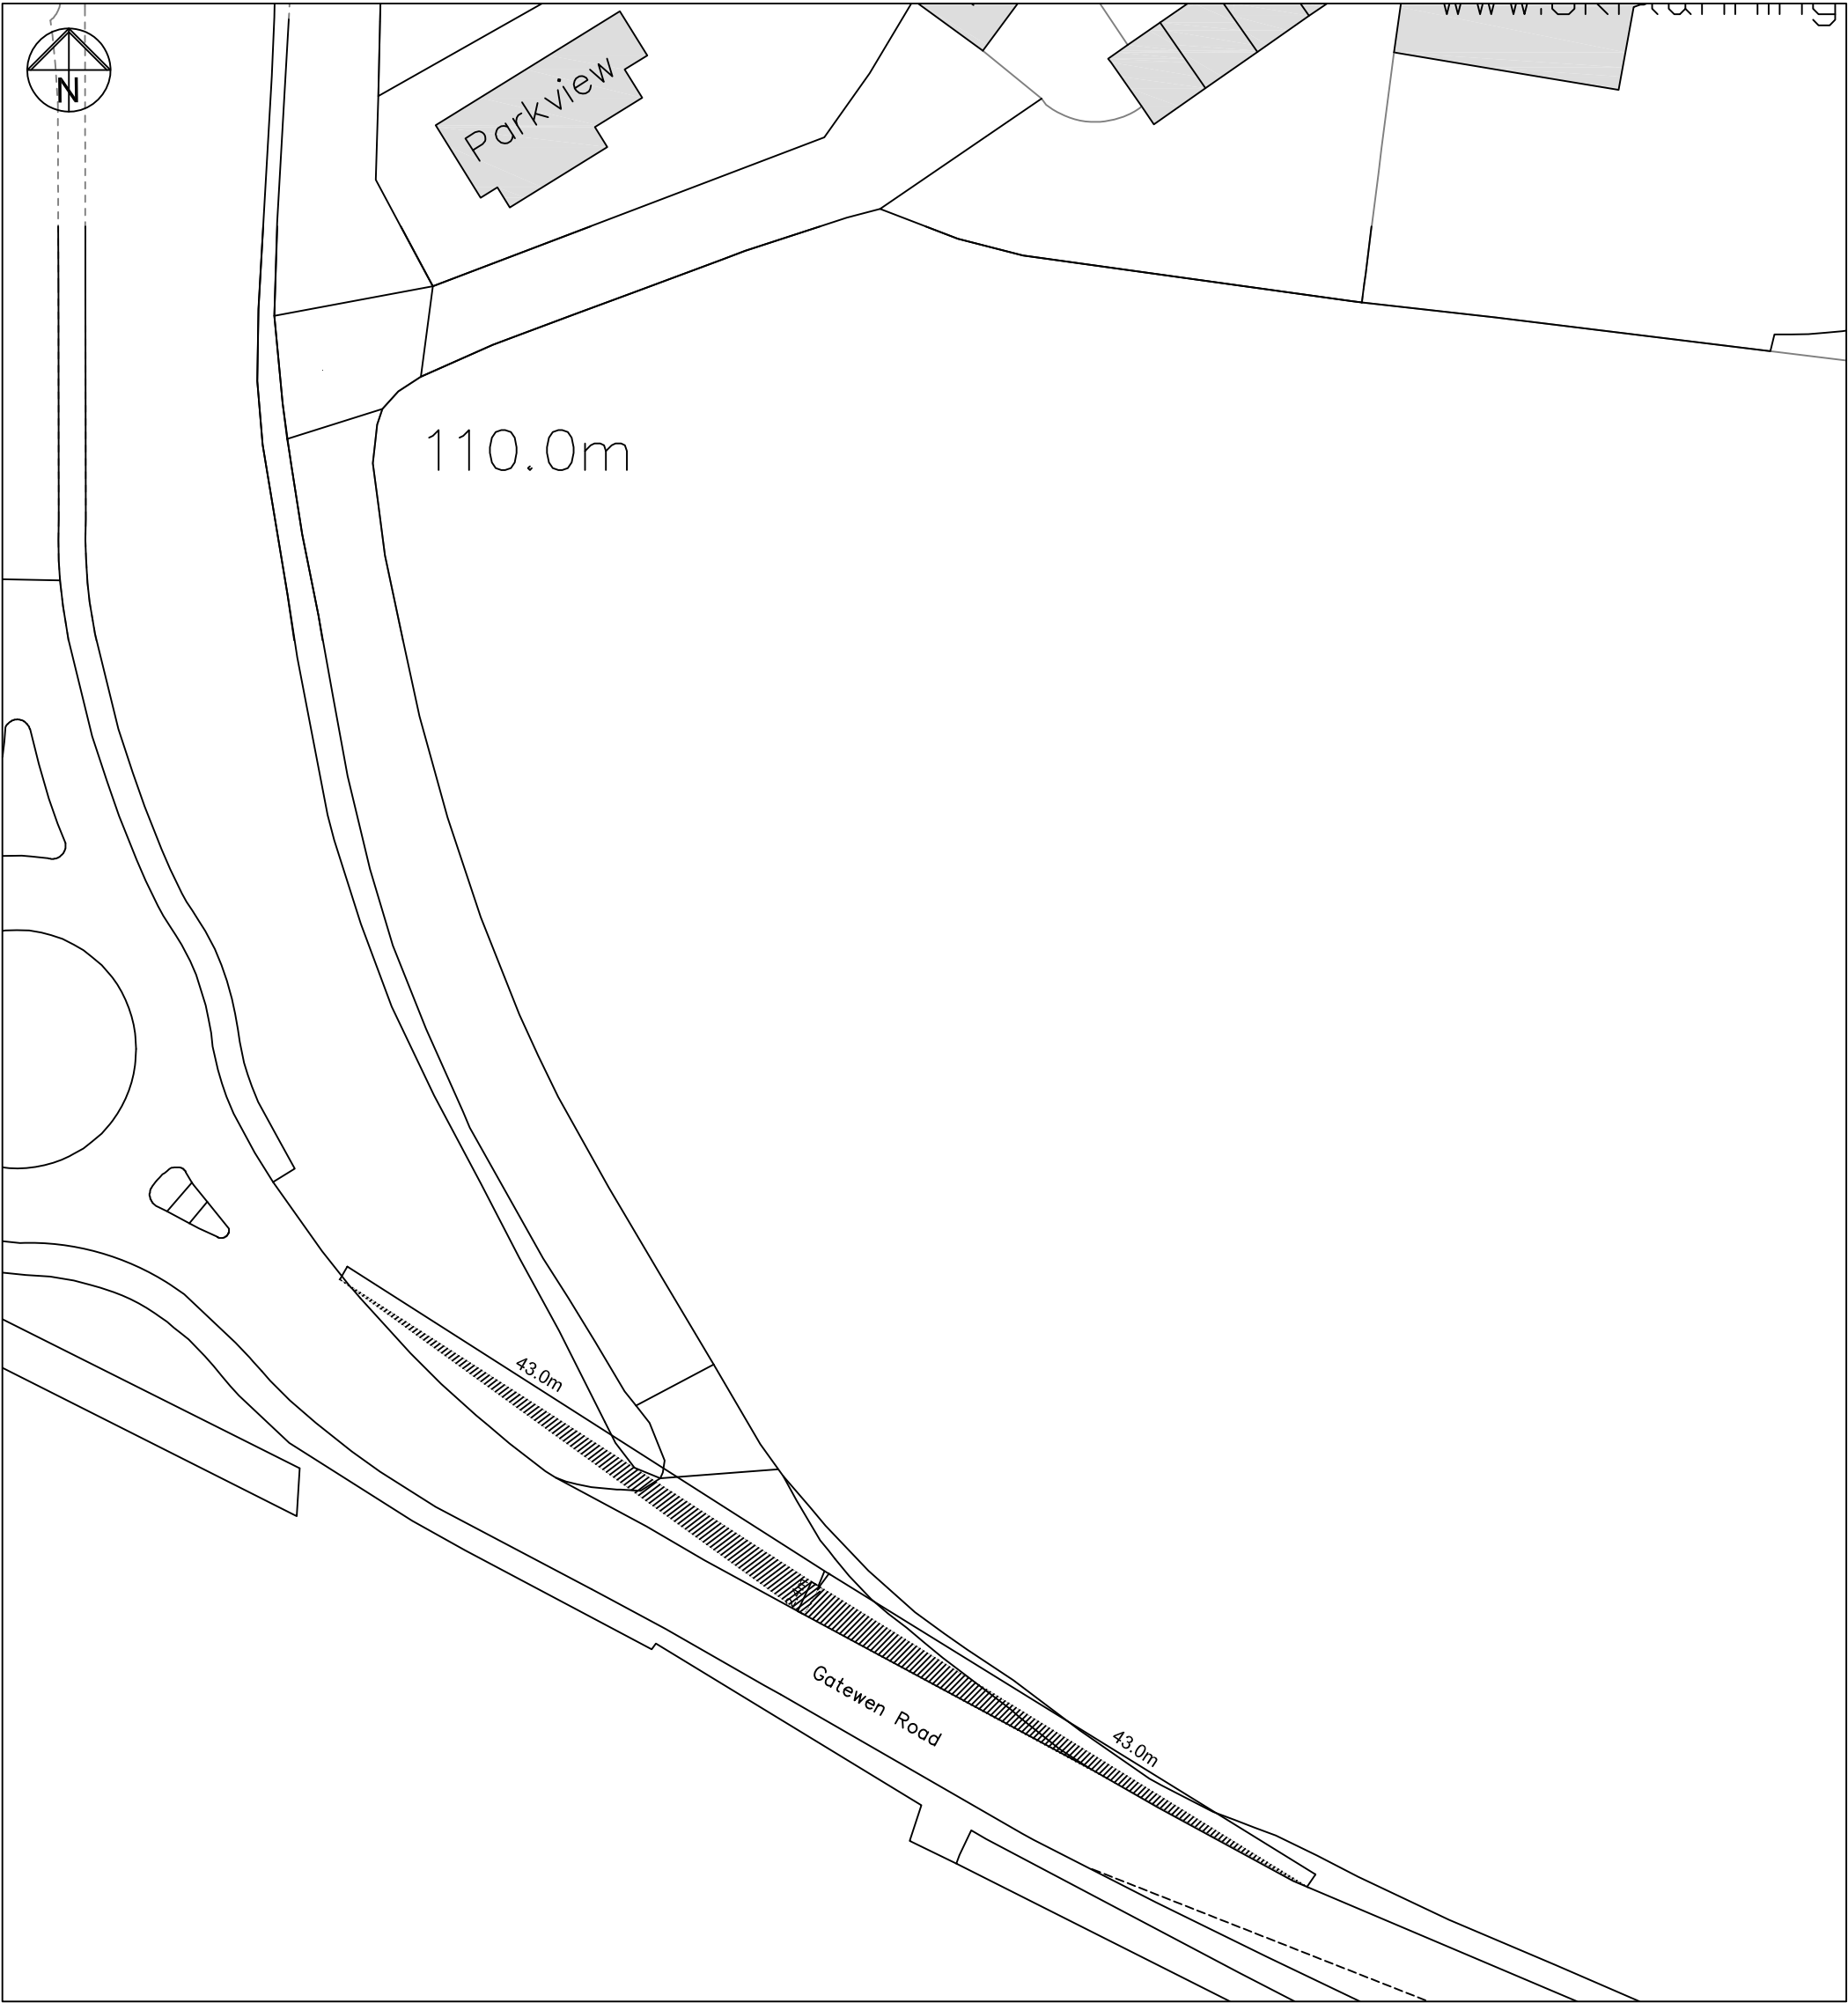

www.sustain-architecture.com

-	-	-	-	-
rev	description	date	dr by	ap by

Sustain ARCHITECTURE 

Sustain ARCHITECTURE
Inchcape, Cefn Bychan Road, Pantymwyn, Mold, Flintshire. CH75EN
T: 01352 741000 F: 01352 741000
E: enquiries@sustain-architecture.com
W: www.sustain-architecture.com

client The Hughes Family			
project Re-placement Dwelling: Parkview, Gatewen Road, Wrexham, LL16YZ			
drawing Entrance Plan			
drawing number 14-007 PL08.1	scale As Shown	rev -	Issue status Planning

This drawing is to be read in conjunction with all related drawings. Do not scale from this drawing. All dimensions must be checked and verified on site before commencing any work or producing drawings. The originator should be notified immediately of any discrepancy. This drawing is copyright and remains the property of Sustain Architecture.

Entrance Plan - Scale 1:500@A3