
Miller Field planning application

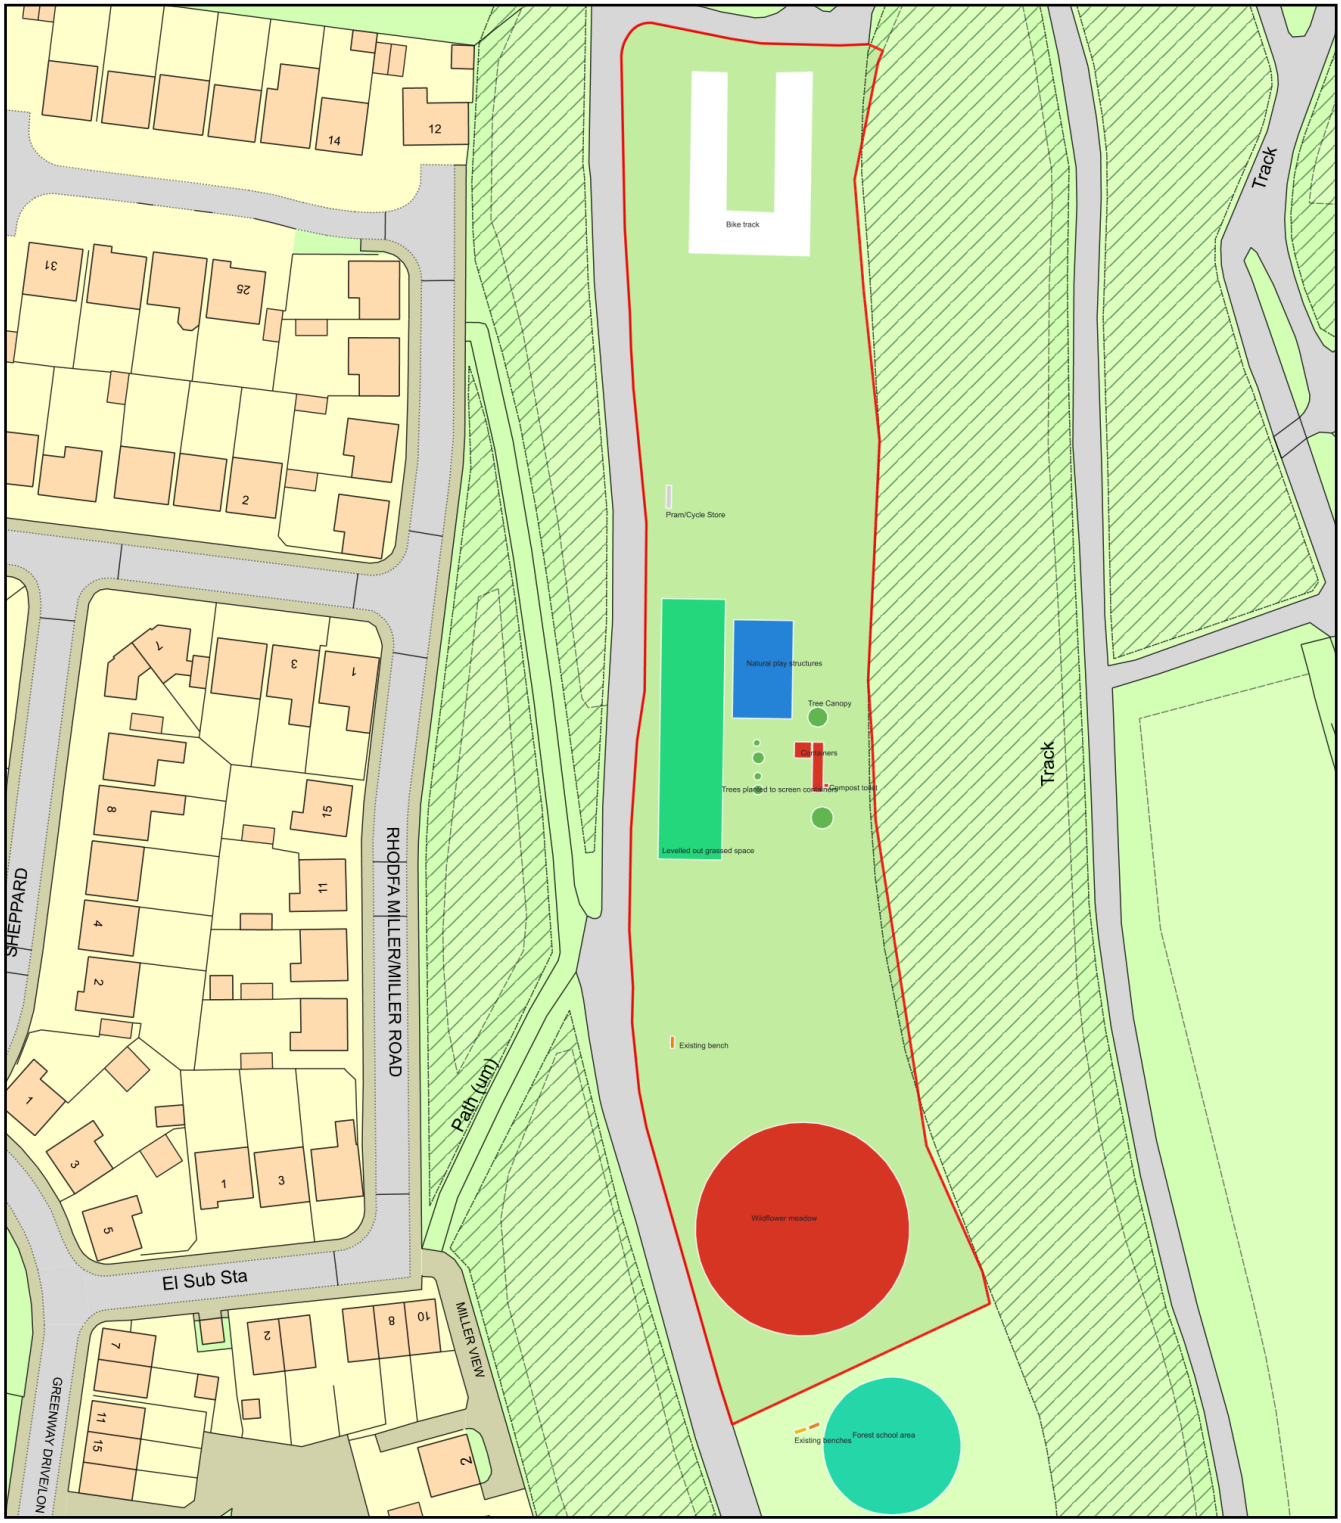

0 50

Metres

N

ReQuestaPlan

Plan Produced for:	Gareth Venn Stori Brymbo
Date Produced:	09 May 2025
Plan Reference Number:	TQRQM25050135827579
Scale:	1:1250 @ A4

© Crown copyright and database rights 2025 OS 100042766