
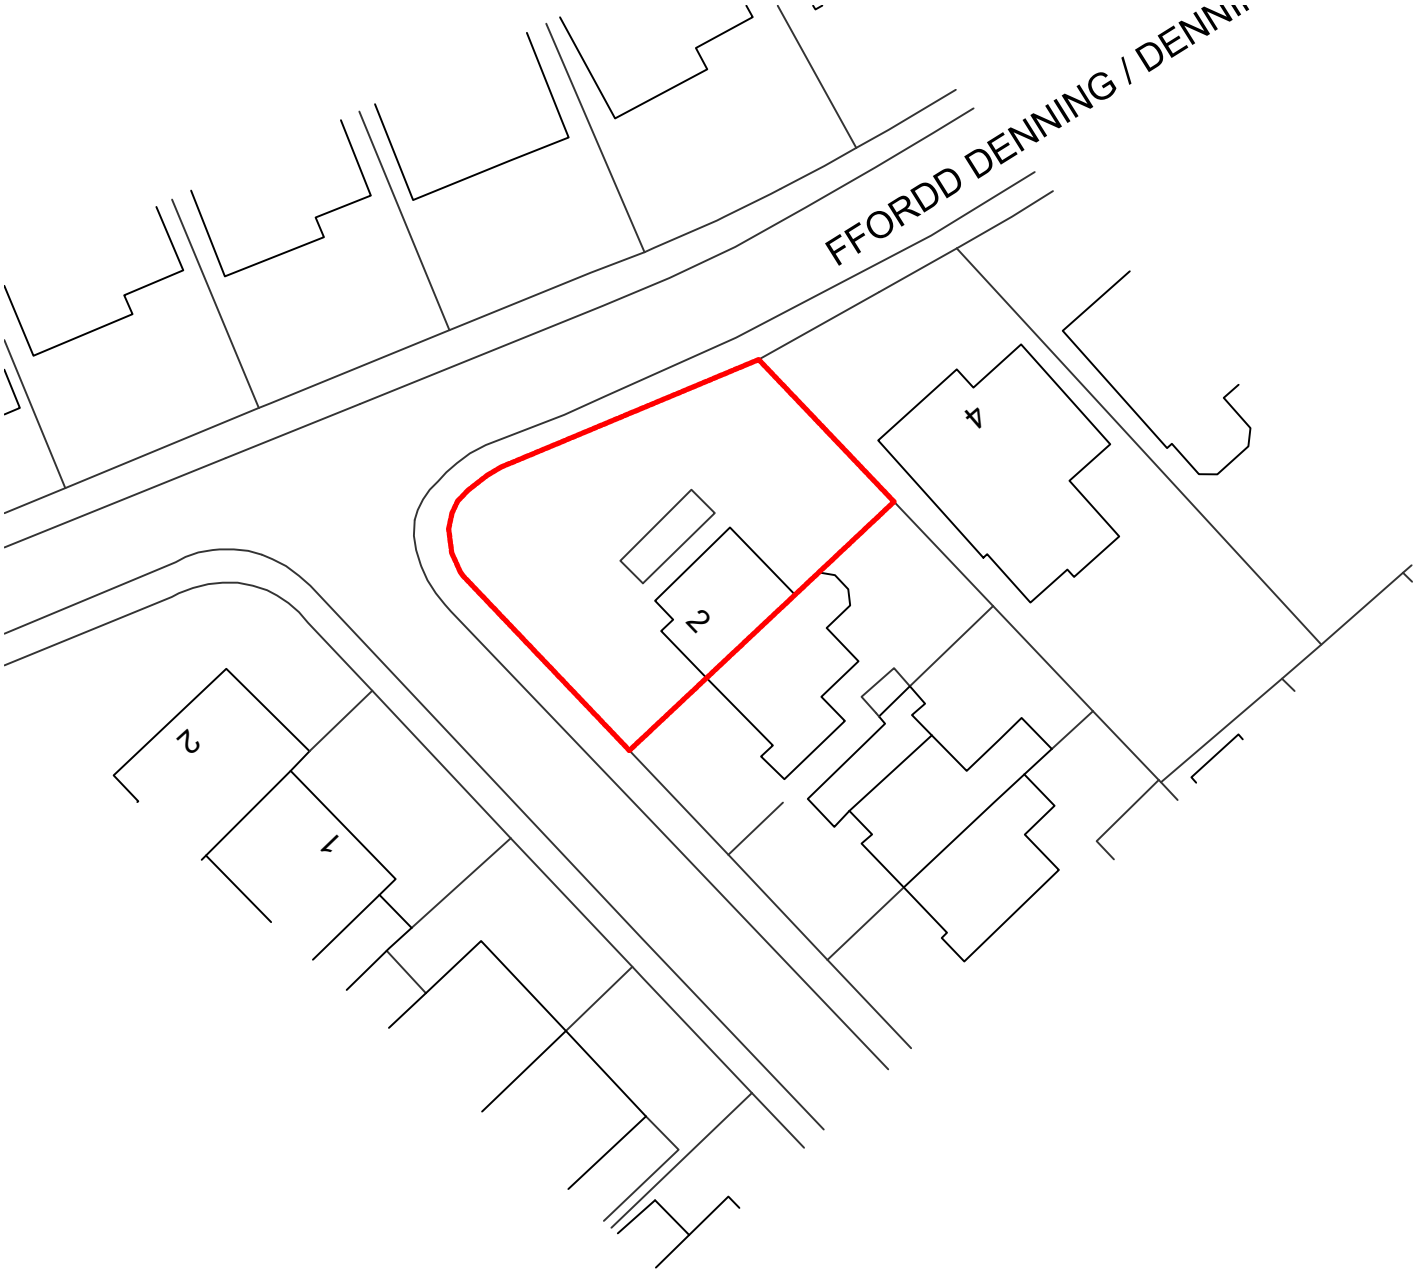


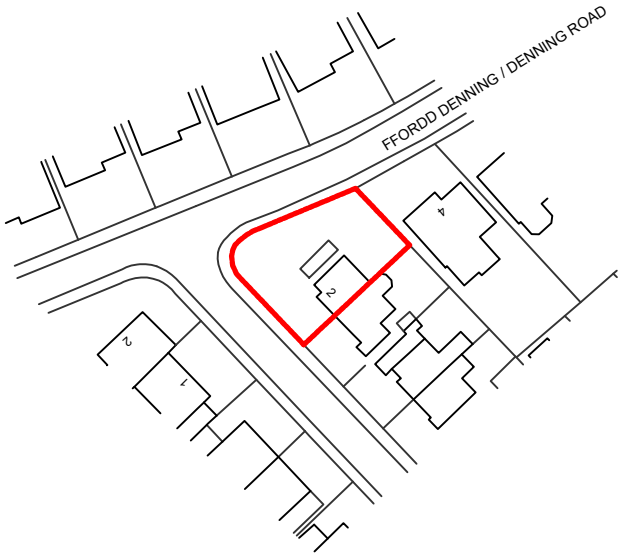

Ordnance Survey, (c) Crown Copyright 2025. All rights reserved. Licence number 100022432

N

Location Plan

2 Hill Top View Road, Borras

Scale - 1:500, 1:1250 @ A4

Date - 22.04.2025

Drawing No 31-07- *