


DO NOT SCALE FROM THIS DRAWING, IF IN DOUBT PLEASE ASK.
ALL DIMENSIONS TO BE CHECKED ON SITE PRIOR TO COMMENCEMENT.
THIS DRAWING IS THE COPYRIGHT OF MABBETT & ASSOCIATES LTD

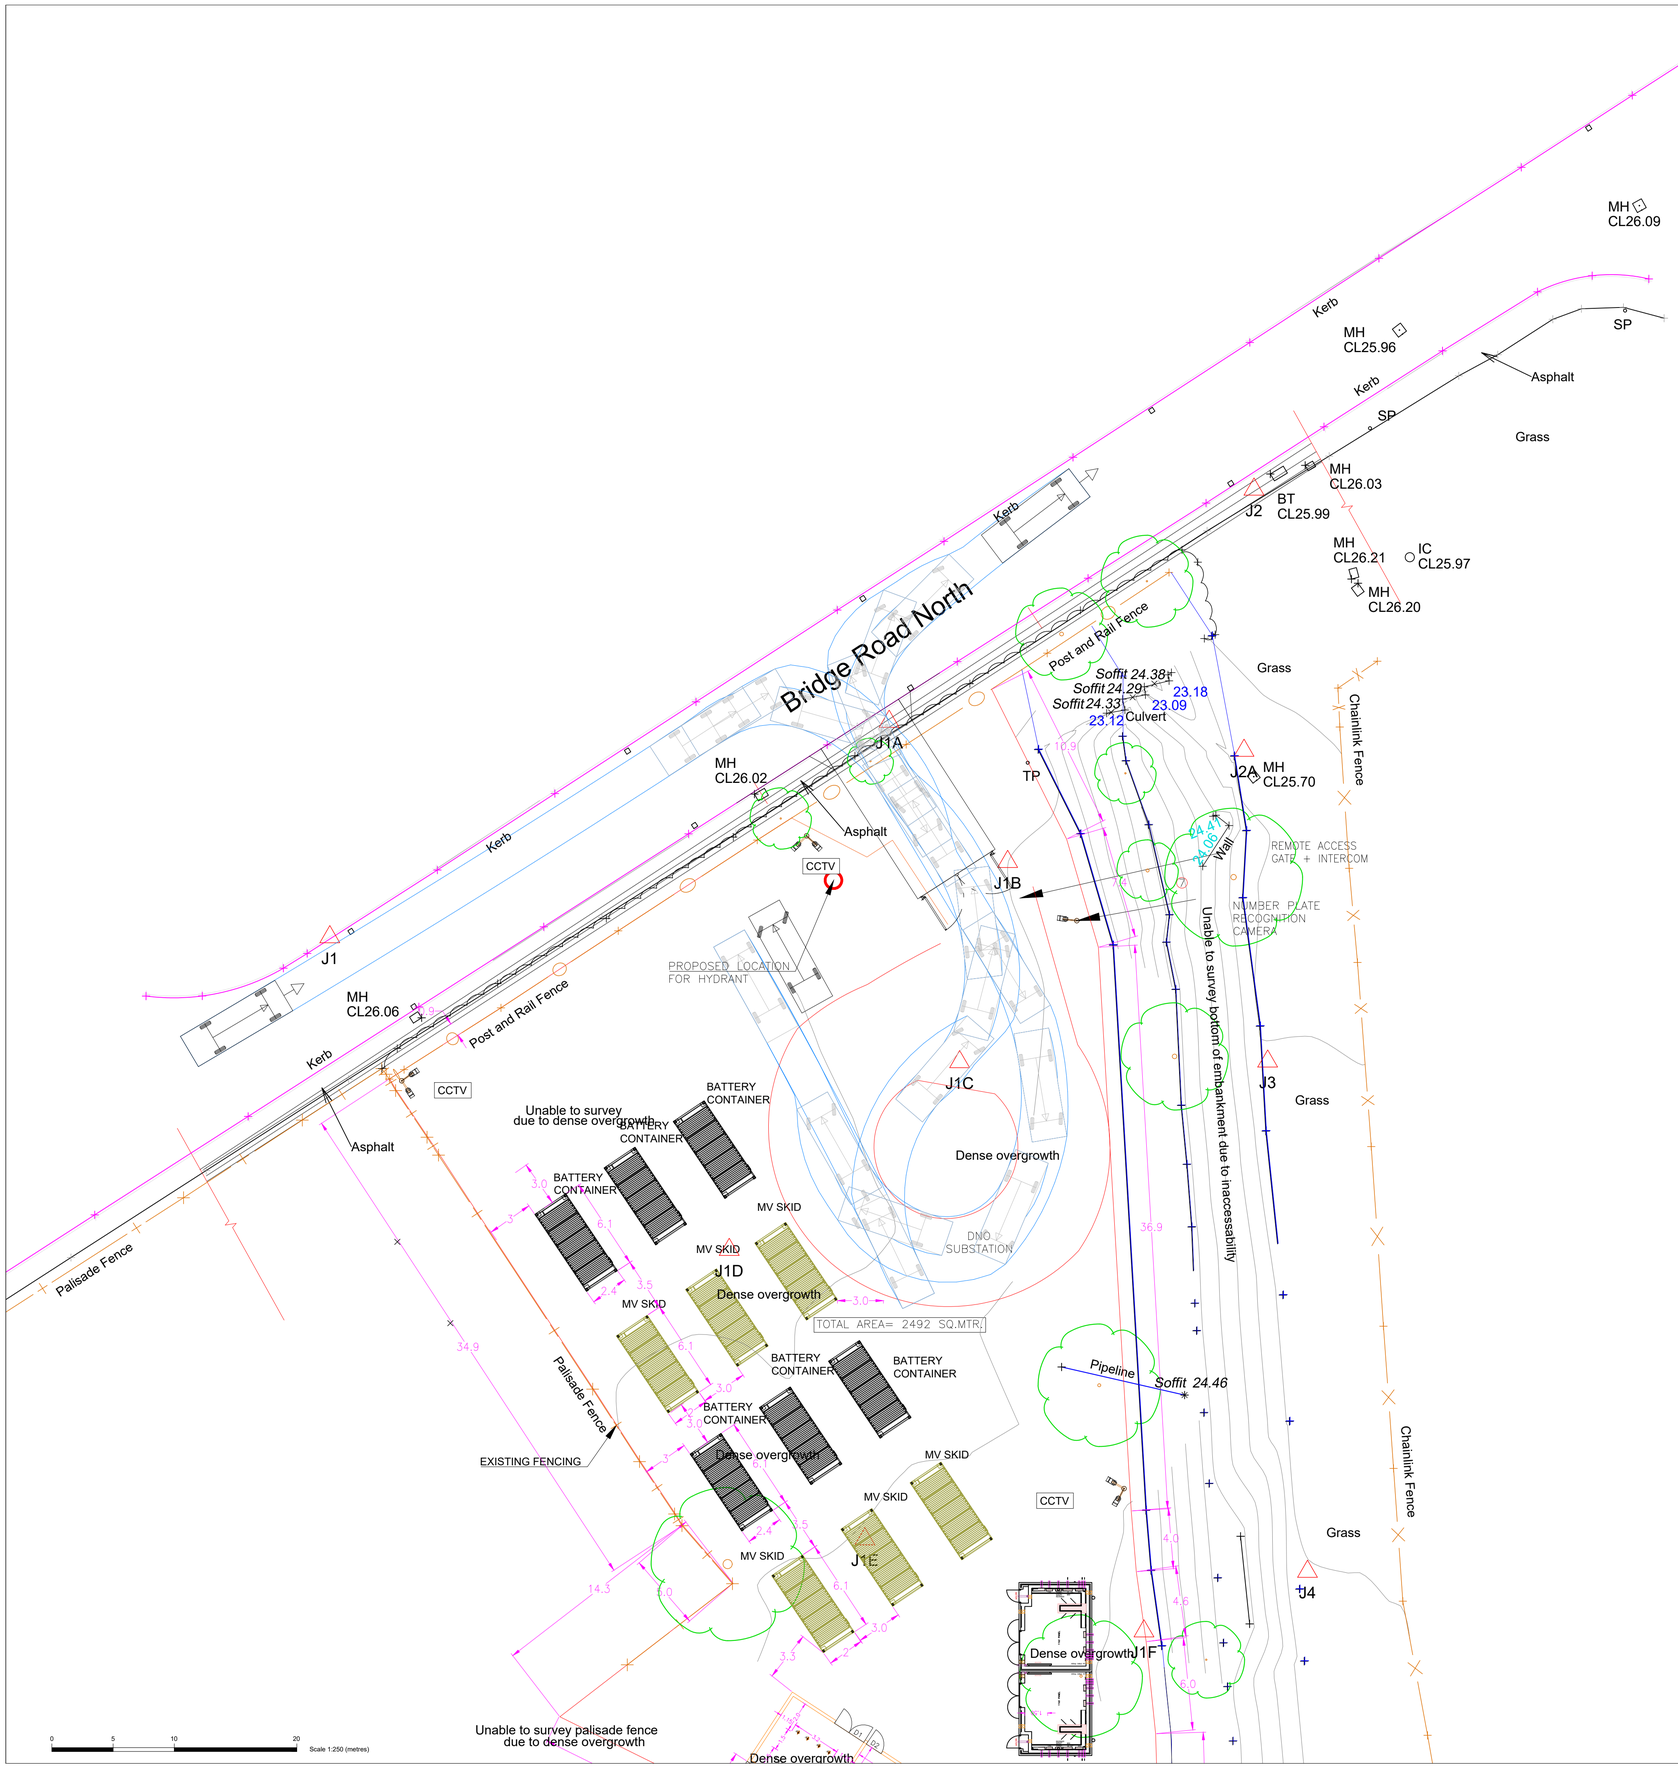

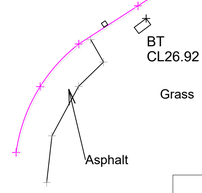

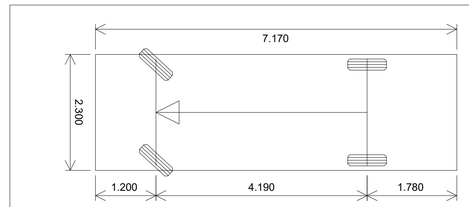

Vehicle name	LG Rigid Vehicle (FTA 1998)
Description	Designing for deliveries, FTA 1998
Overall length (m)	7.170
Overall width (m)	2.300
Maximum track width (m)	2.120
Kerb to kerb radius (m)	7.000

north

Rev.	Description	Drawn	Date

Mabbett®
Planning | Design | Environment | Engineering | Safety

Willow House
Stoneyfield Business Park
Inverness IV2 7PA
Tel: 01463 237229
www.mabbett.eu

CHARTERED PRACTICE

Client
Mr R Ayres
Spaces-London Ealing Aurora

Project
Bridge Road North
Wrexham

Drawing
Swept Path Analysis
7.5T LG Vehicle (Operational)

Status
ISSUE

Scale 1:250 Sheet A1

Drawn GM Check DC Date 30.4.25

Drawing No: 315341 RC009 Rev -