
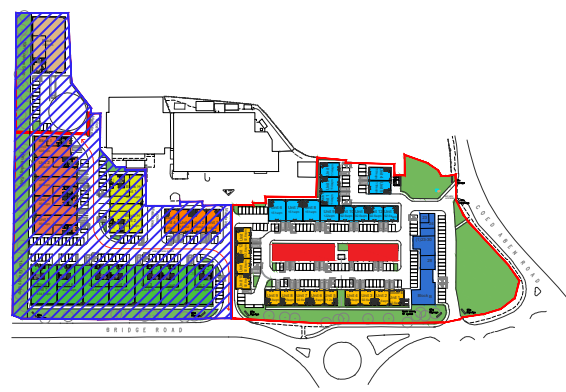
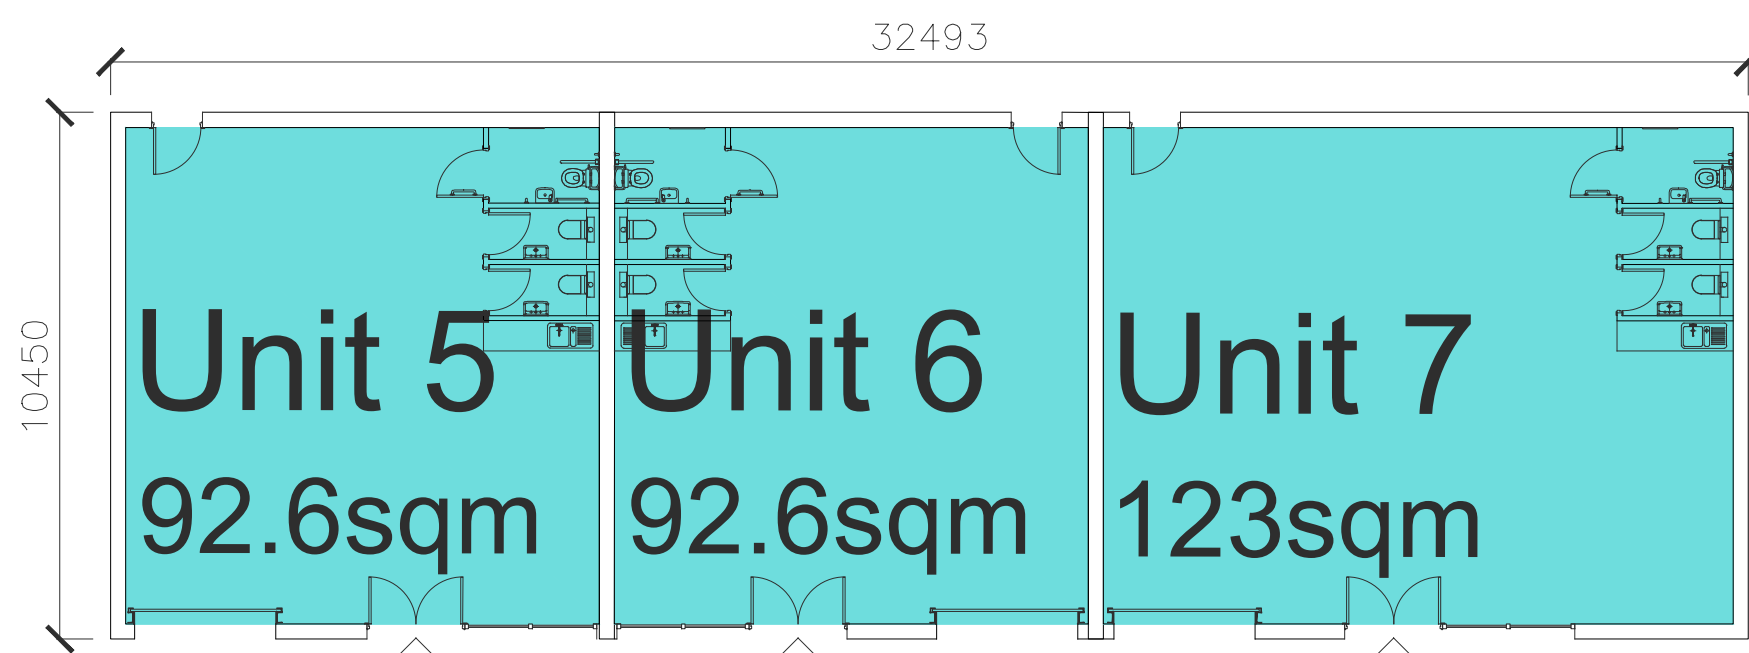
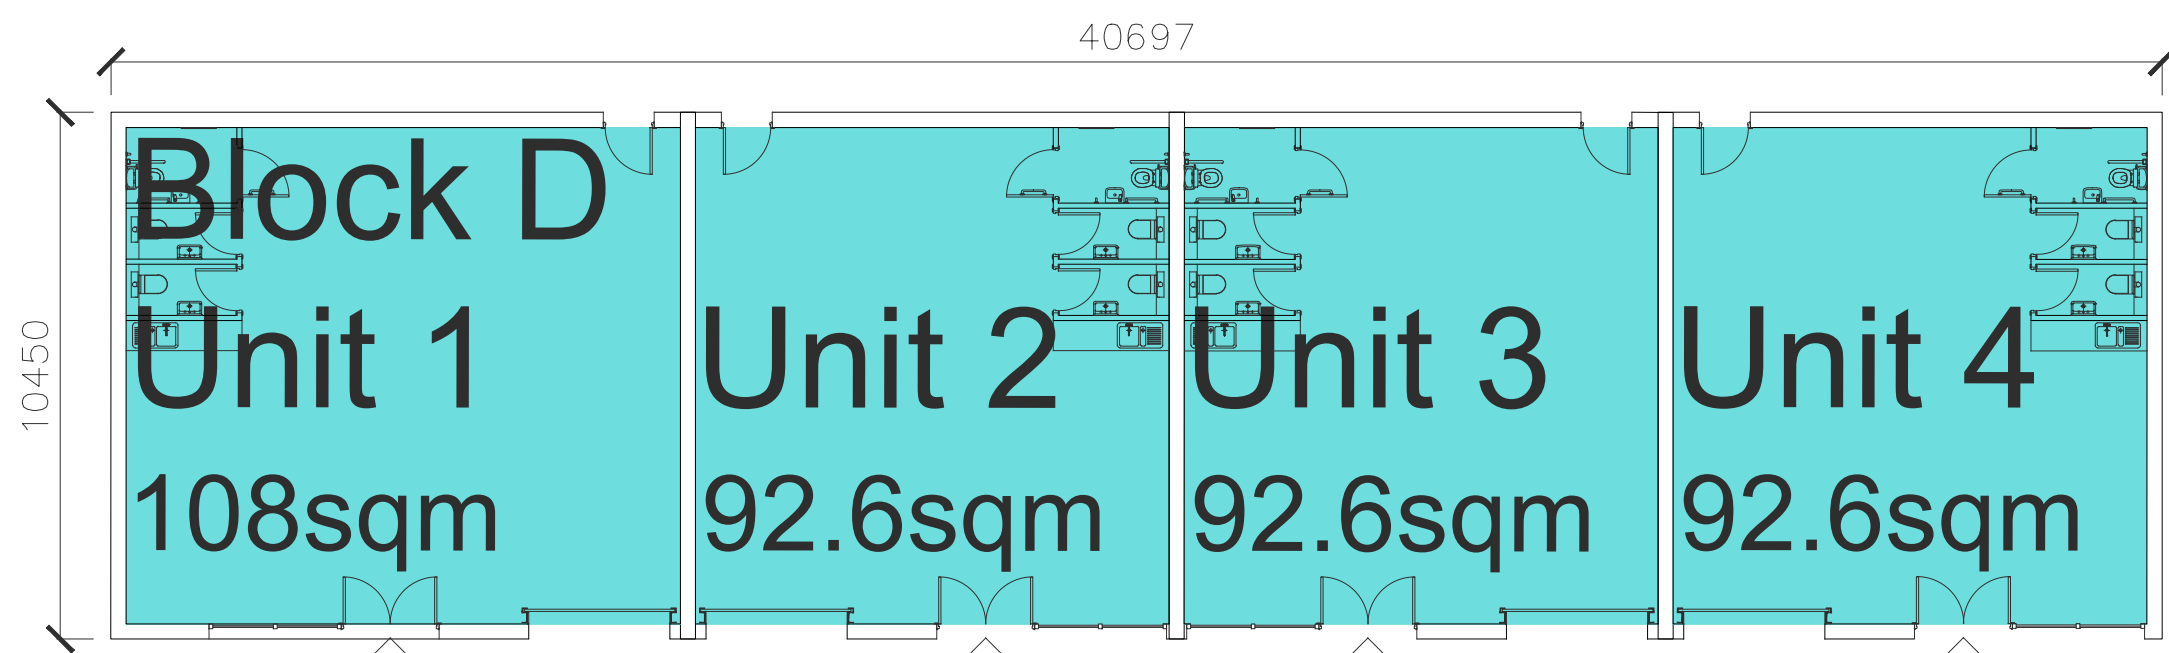
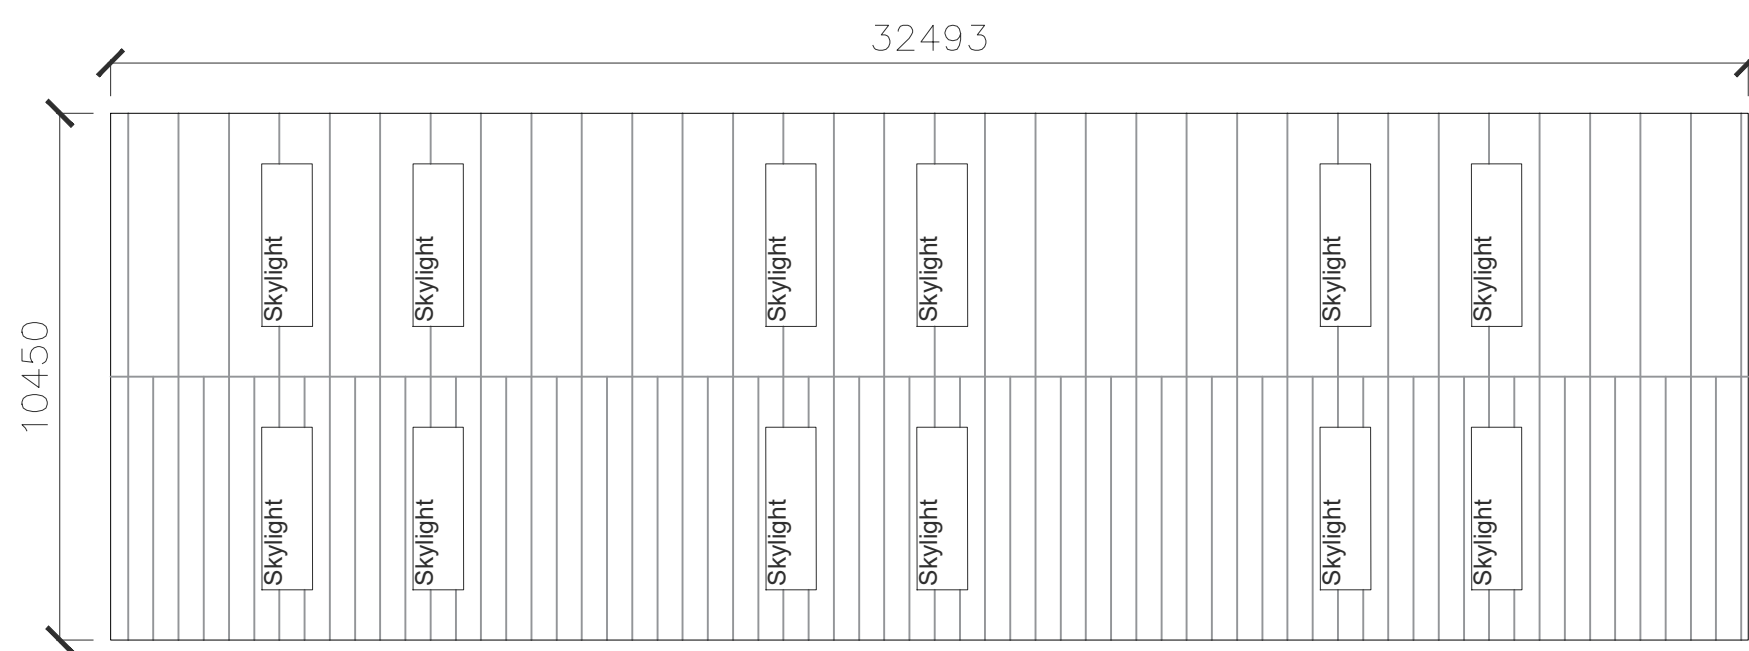


Rev	Description	By	Date
P01	Initial Issue	MC	24.02.20
P02	Planning Issue	MC	14.12.21

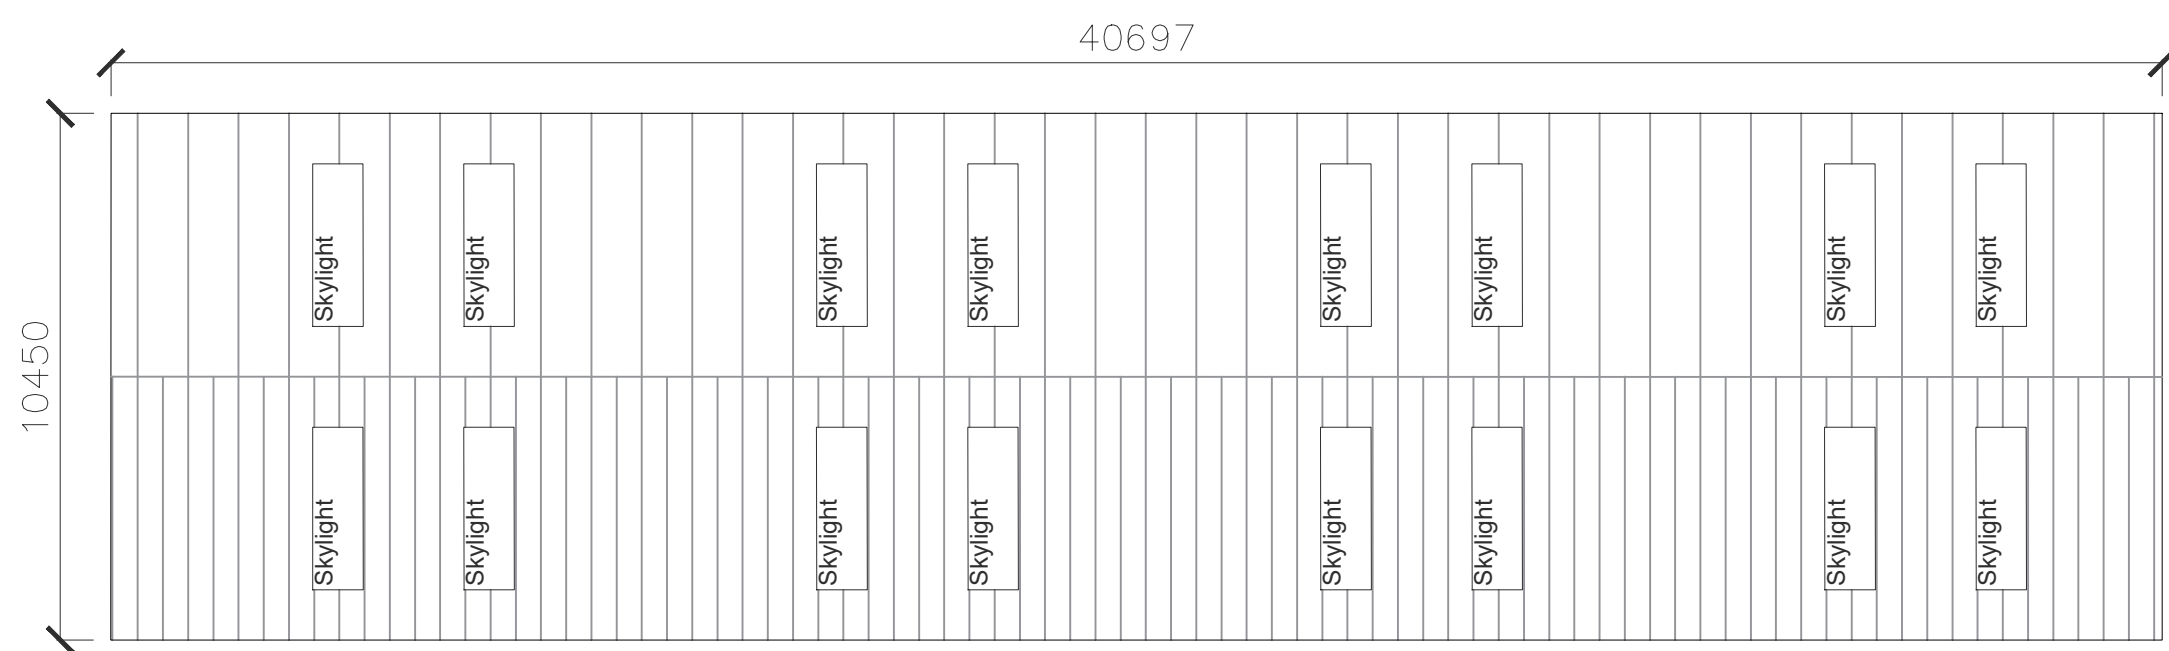

Key Plan

MC

AU

Modern City

Architecture & Urbanism

Eastgate

2 Castle Street

Castletield

Manchester

M3 4LZ

t: 0161 974 7203

e: info@mcau.co.uk

www.mcau.co.uk

Client

FI REAL ESTATE

Project

Site 1, Bridgeway

Wrexham

Description

Proposed Plans

Block D

Status

PLANNING

Scale

1:150@A1

Job Number

1182

Drawn By

MCAU

Drawing Number

03-004

Date

Jul20

Revision

P02

Copyright Modern City Architecture & Urbanism Ltd