



Rev	Description	By	Date
P01	Initial Issue	MC	24.02.21
P02	Planning Issue	MC	14.12.21
P03	Mezzanine's Removed	MC	10.01.22

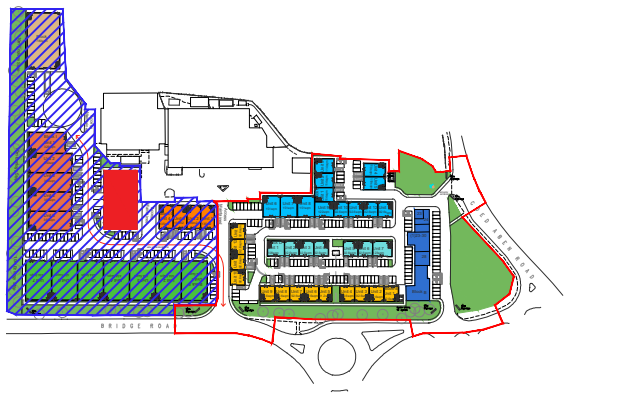

Key Plan

		Modern City Architecture & Urbanism	
		Eastgate 2 Castle Street Castletield Manchester M3 4LZ	
		t: 0161 974 7203 e: info@mcau.co.uk www.mcau.co.uk	
Client			
FI REAL ESTATE			
Project			
Site 1, Bridgeway Wrexham			
Description			
Proposed Plans Block H			
Status			
PLANNING			
Scale	Drawn By	Date	
1:150@A1	MCAU	Jul20	
Job Number	Drawing Number	Revision	
1182	03-008	P03	

Copyright Modern City Architecture & Urbanism Ltd

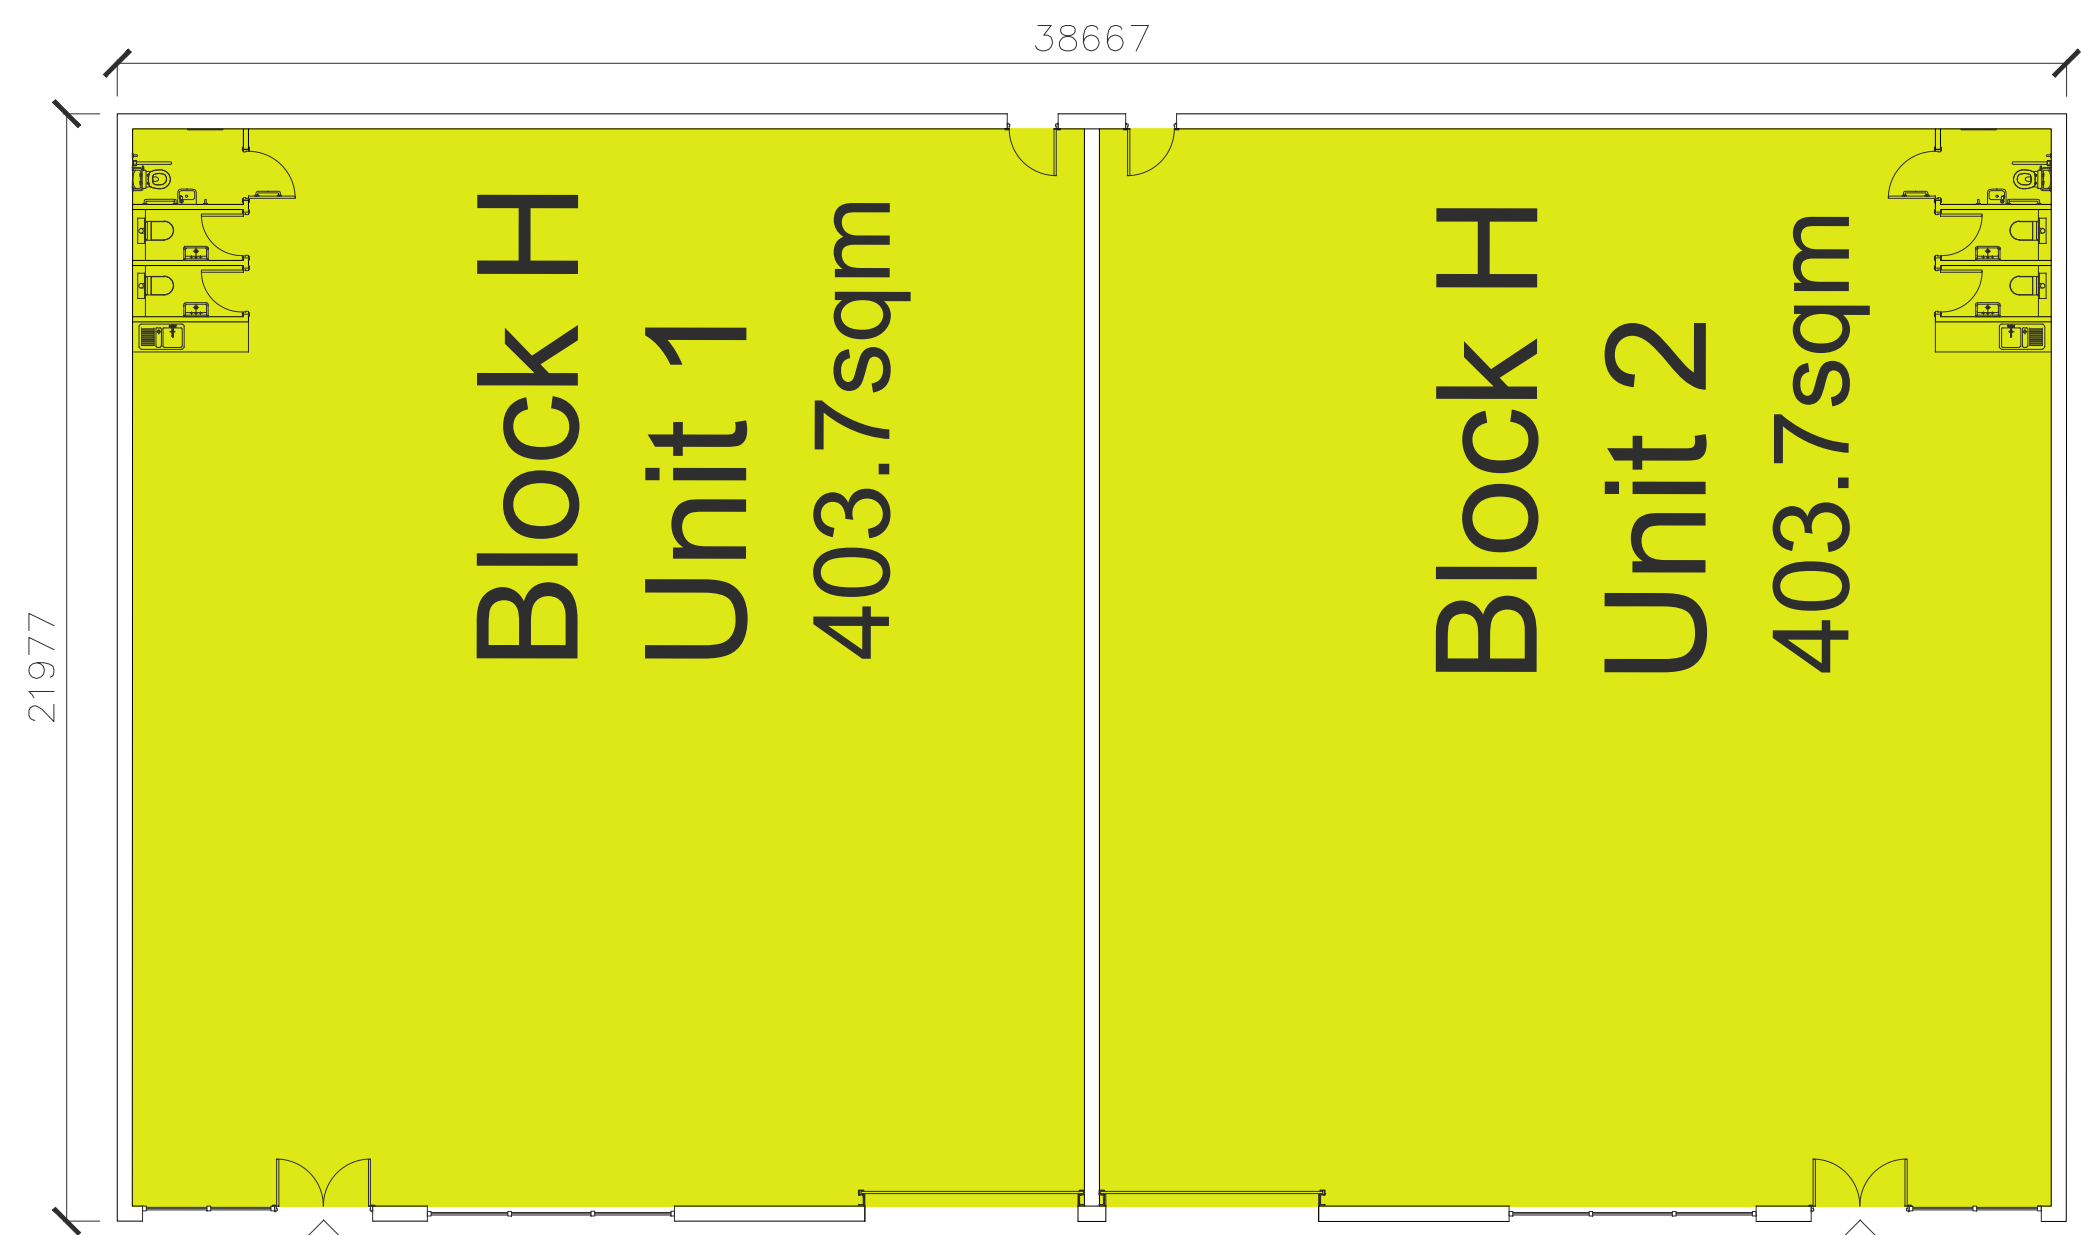[illegible]