


Contractors are not to scale dimensions from this drawing

Rev	Description	By	Date
P01	Initial Issue	MC	22.12.21

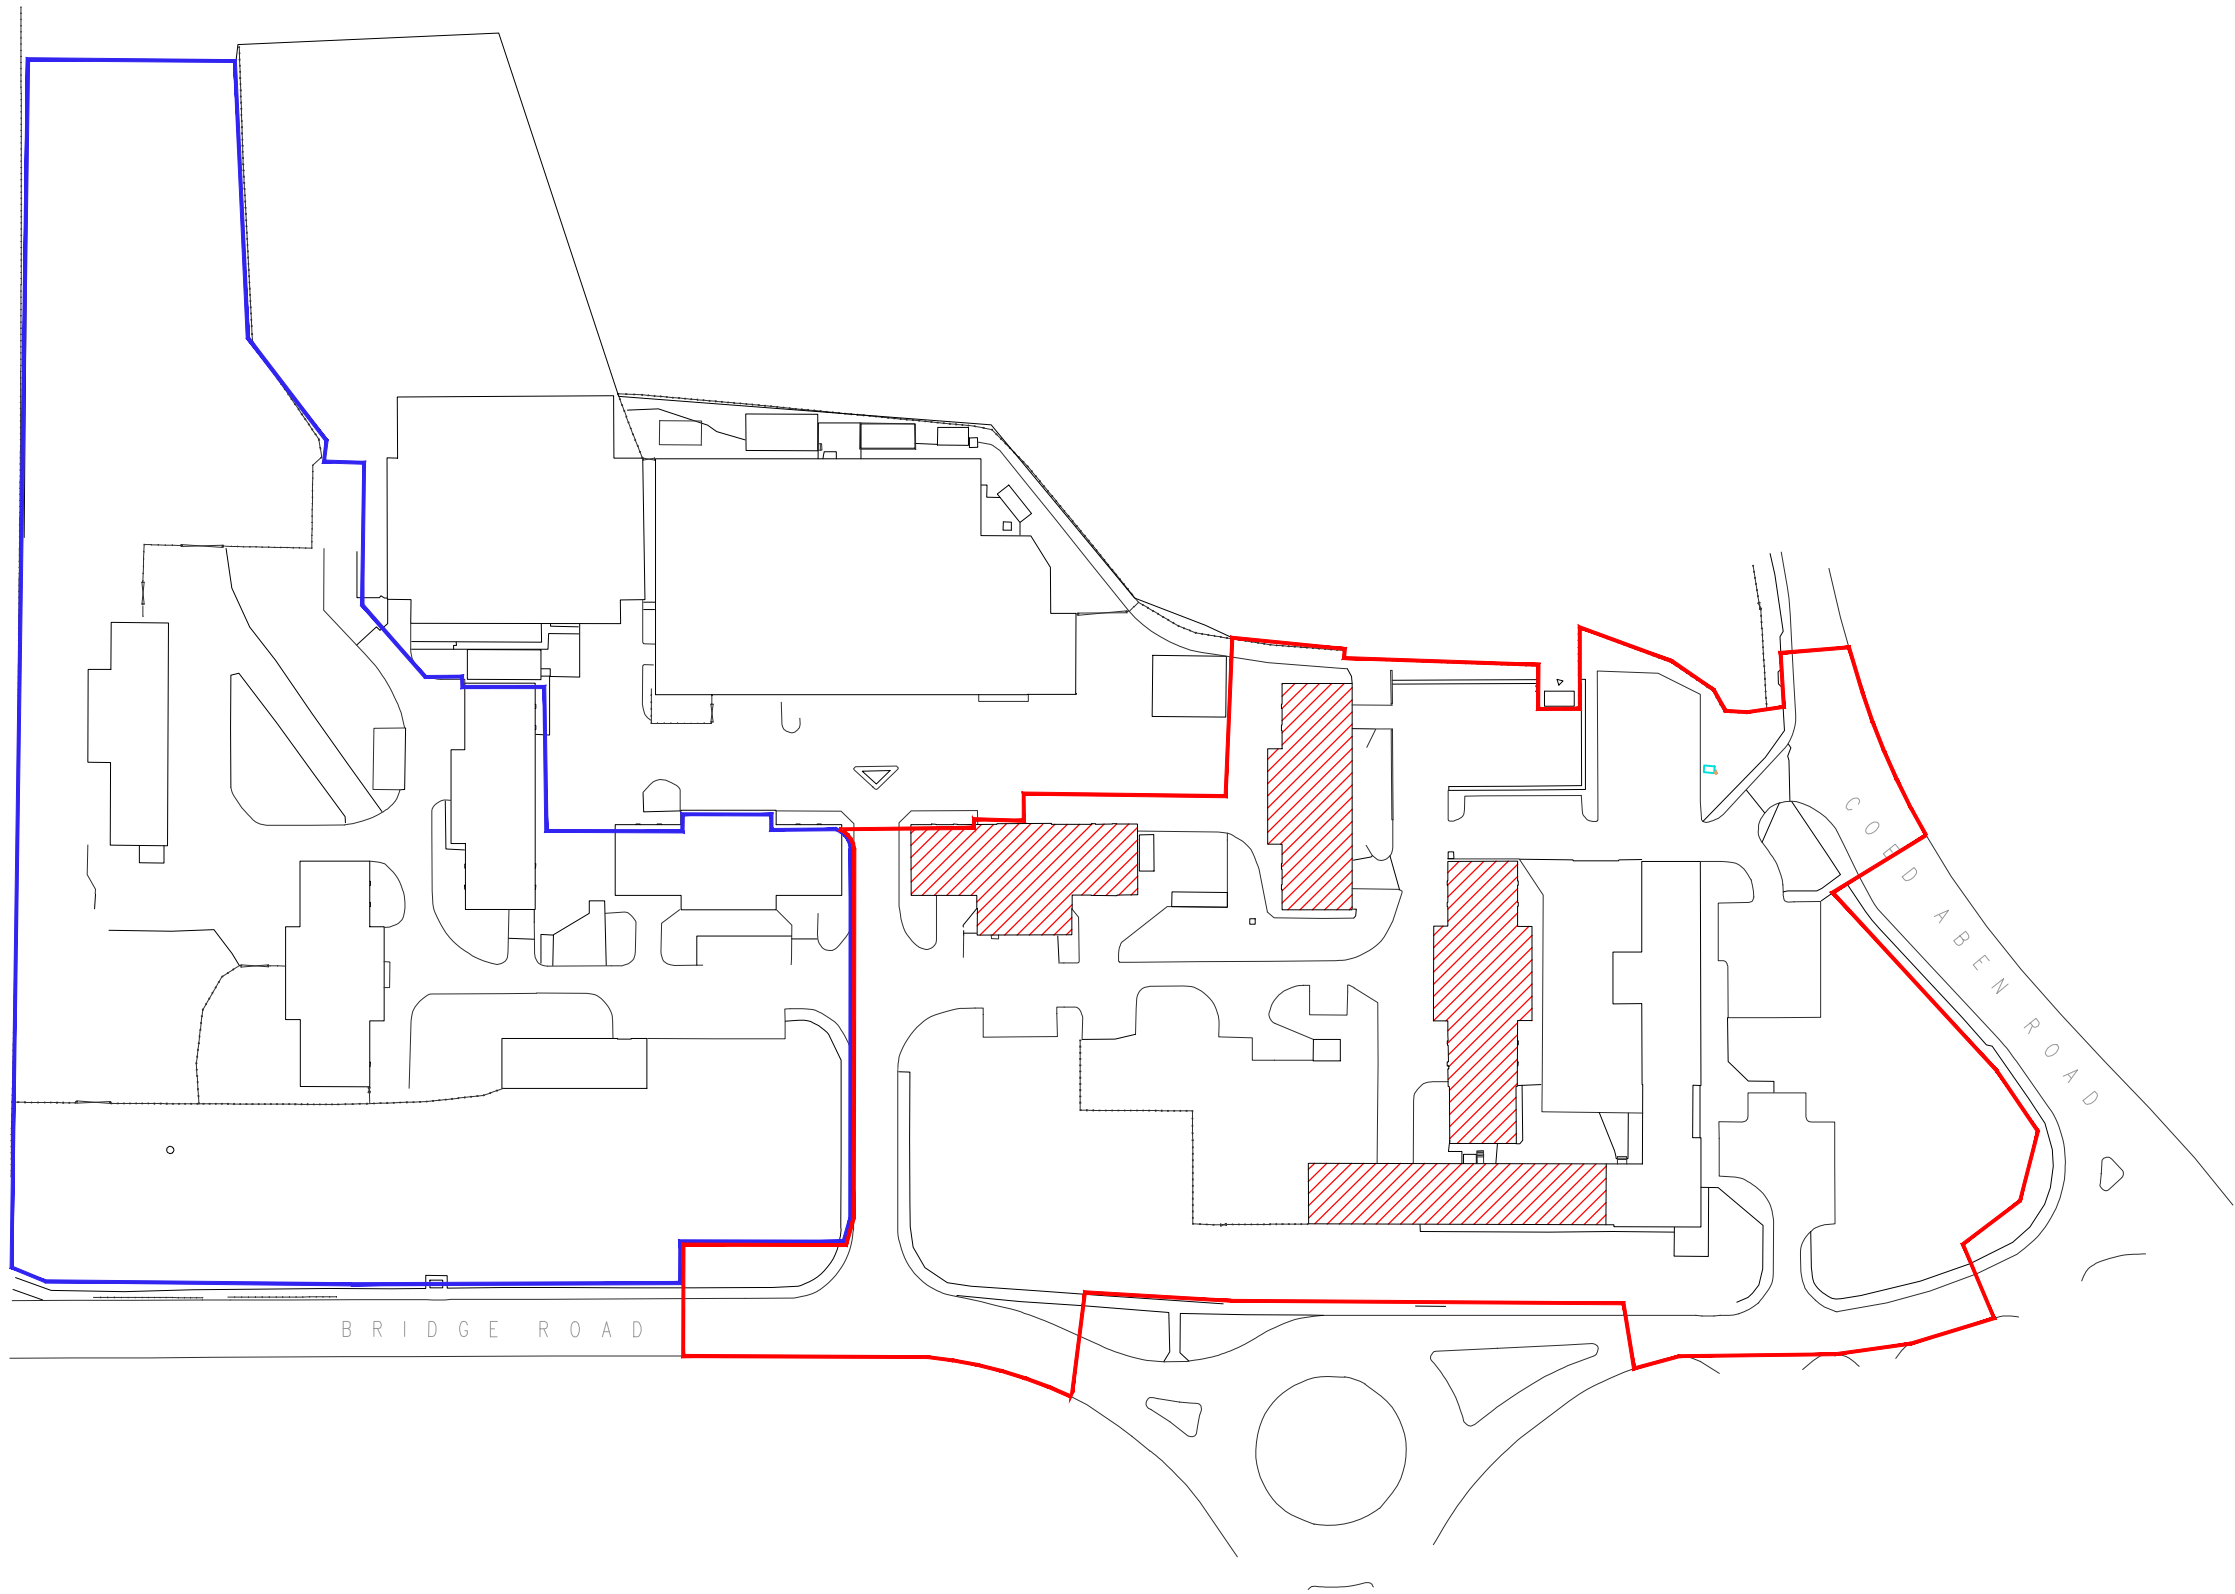

- Detailed Application
- Outline Application
- Proposed Demolition Works

0 10m 50m
Scale 1:1250



MC

AU

Modern City

Architecture & Urbanism

Eastgate

2 Castle Street

Castlefield

Manchester

M3 4LZ

t: 0161 974 7203

e: info@mcau.co.uk

www.mcau.co.uk

Client
FI Real Estate Management

Project
Bridgeway, Wrexham

Description
Demolition Plan
Deadline Application

Status PLANNING			
Scale	Drawn	Date	
1:1250 @ A3	MC	Dec 21	
Job number	Drawing number	Revision	
1182	02-003	P01	