




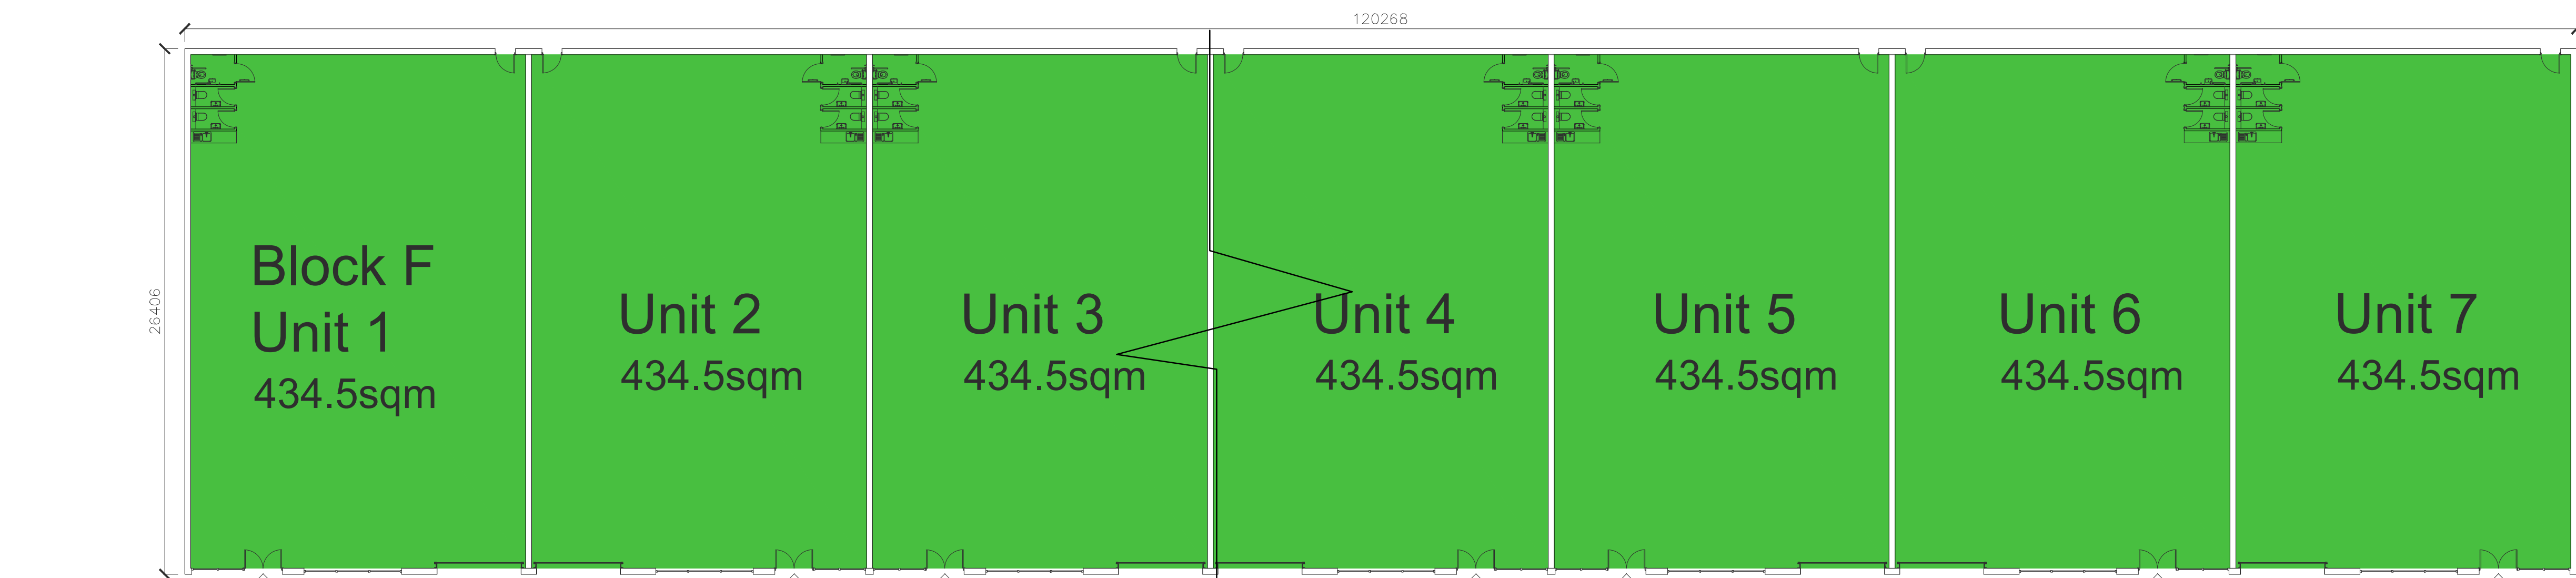

Key Plan - Ground Floor 1:200@A1

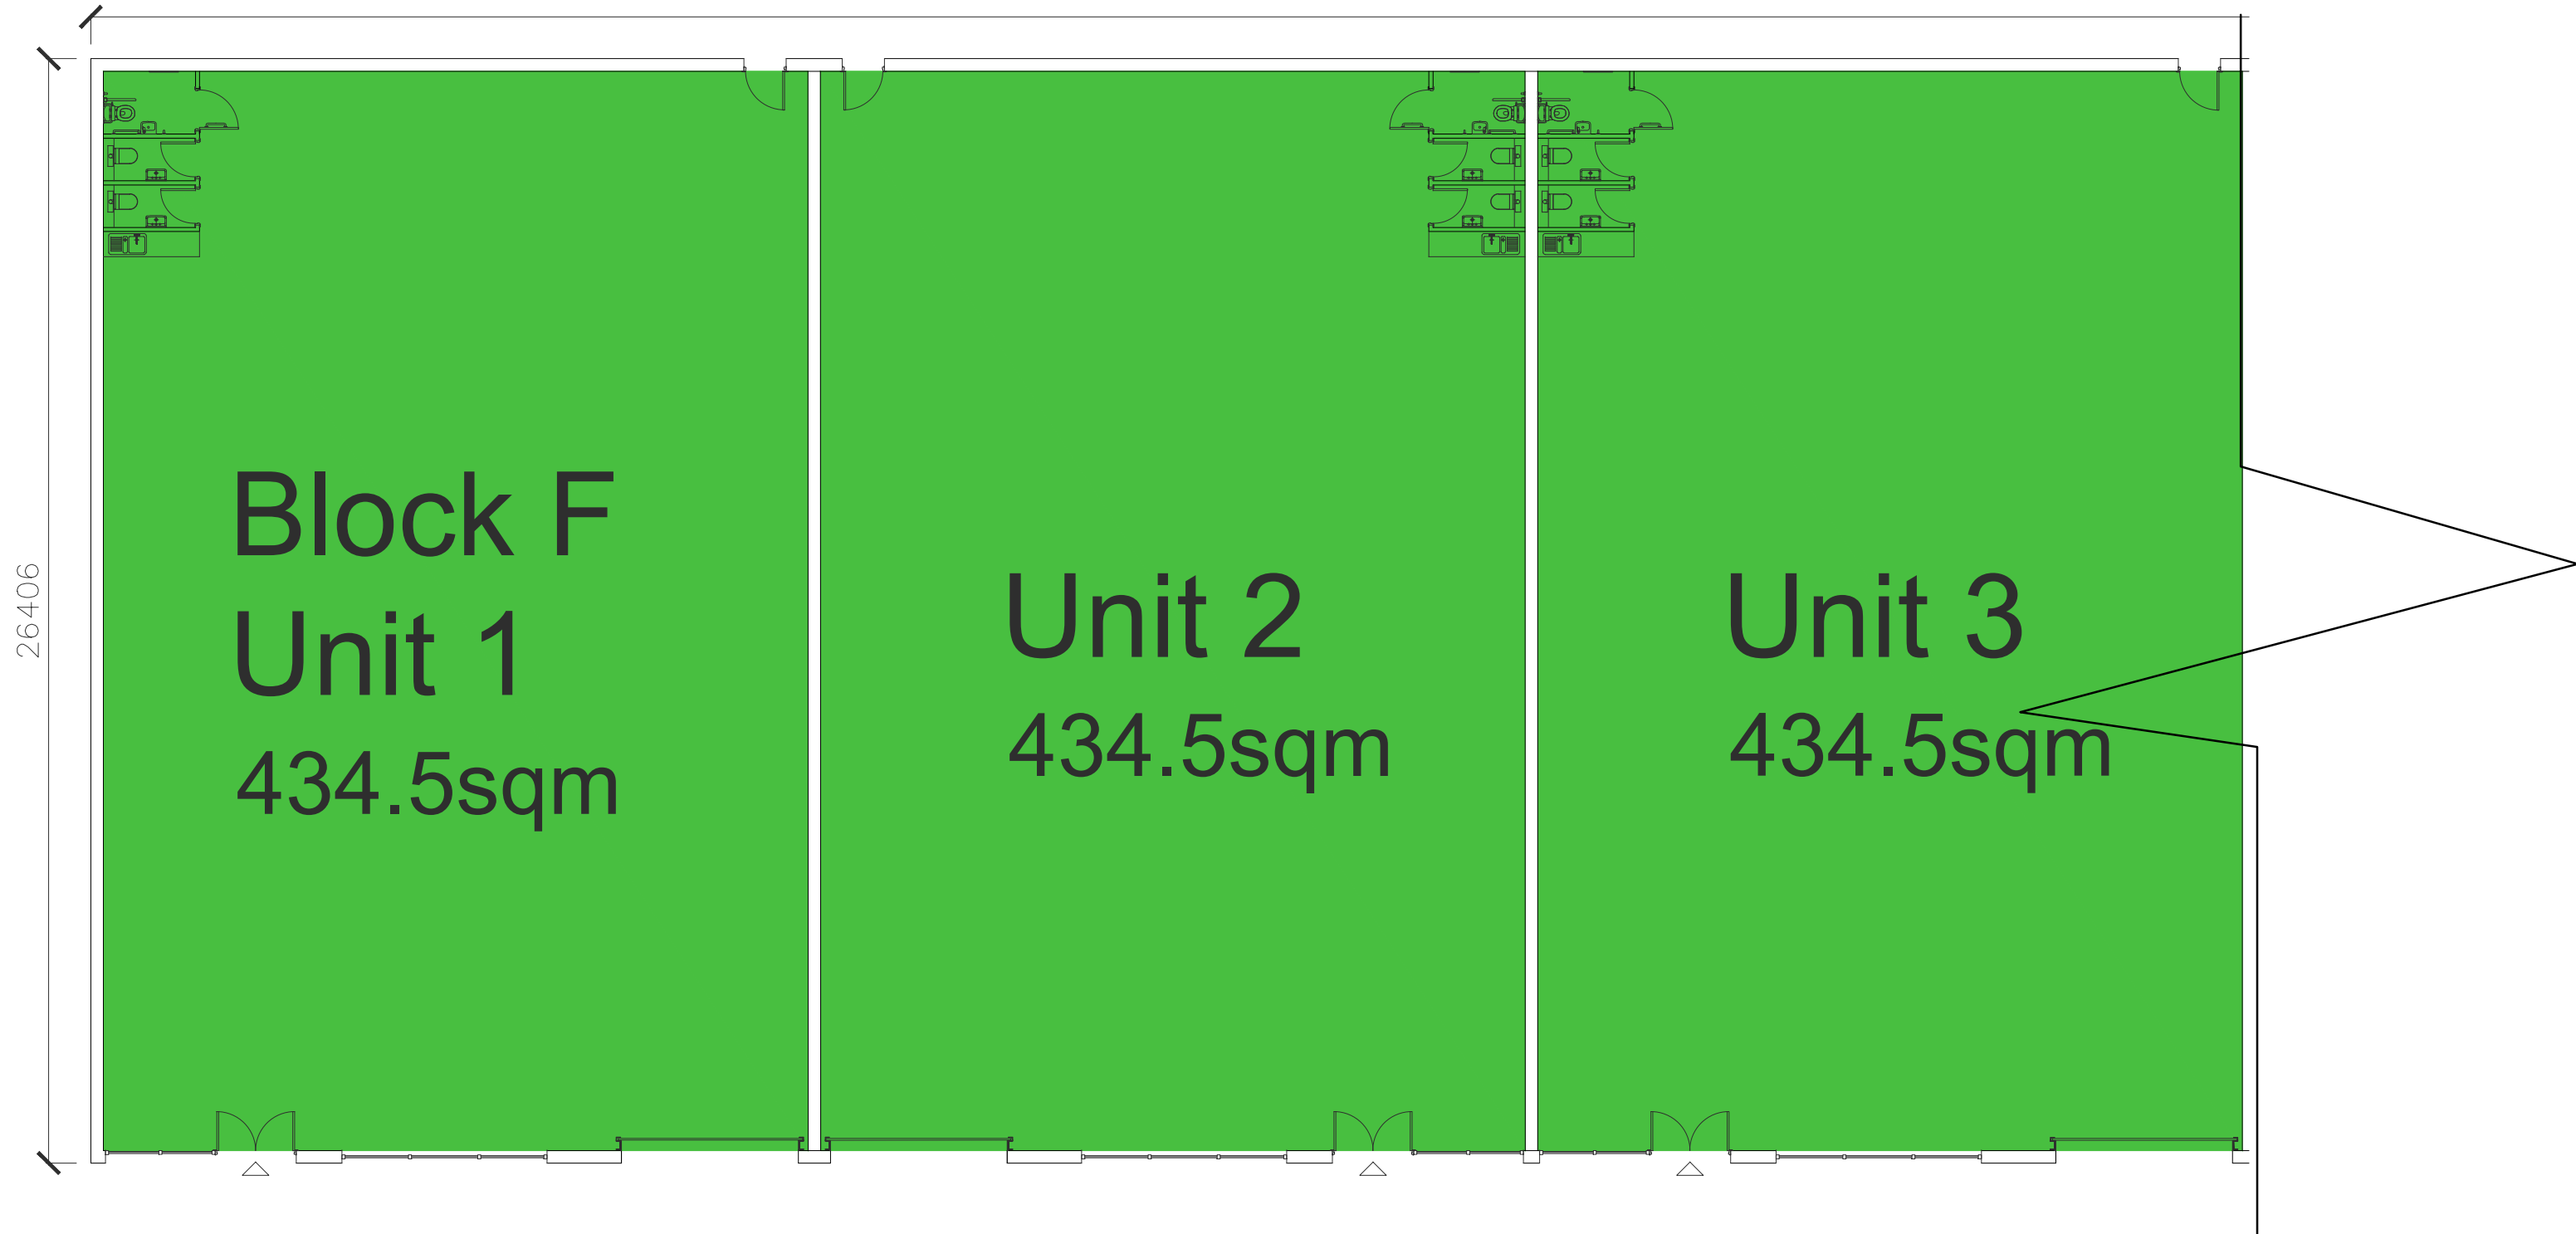

Rev	Description	By	Date
P01	Initial Issue	MC	24.02.21
P02	Planning Issue	MC	14.12.21
P03	Text Updated	MC	20.12.21
P04	Mezzanine's Removed	MC	10.01.22

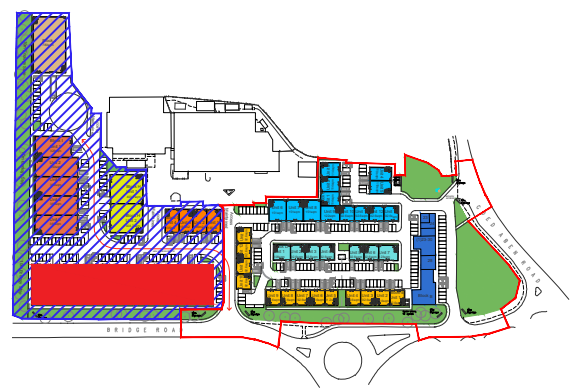

Key Plan

MC

AU

Modern City

Architecture & Urbanism

Eastgate

2 Castle Street

Castlefield

Manchester

M3 4LZ

t: 0161 974 7203

e: info@mcau.co.uk

www.mcau.co.uk

Client
FI REAL ESTATE
Project
Site 1, Bridgeway
Wrexham
Description
Proposed Plans
Block F

Status		
PLANNING		
Scale	Drawn By	Date
1:150@A1	MCAU	Jul20
Job Number	Drawing Number	Revision
1182	03-006	P04