



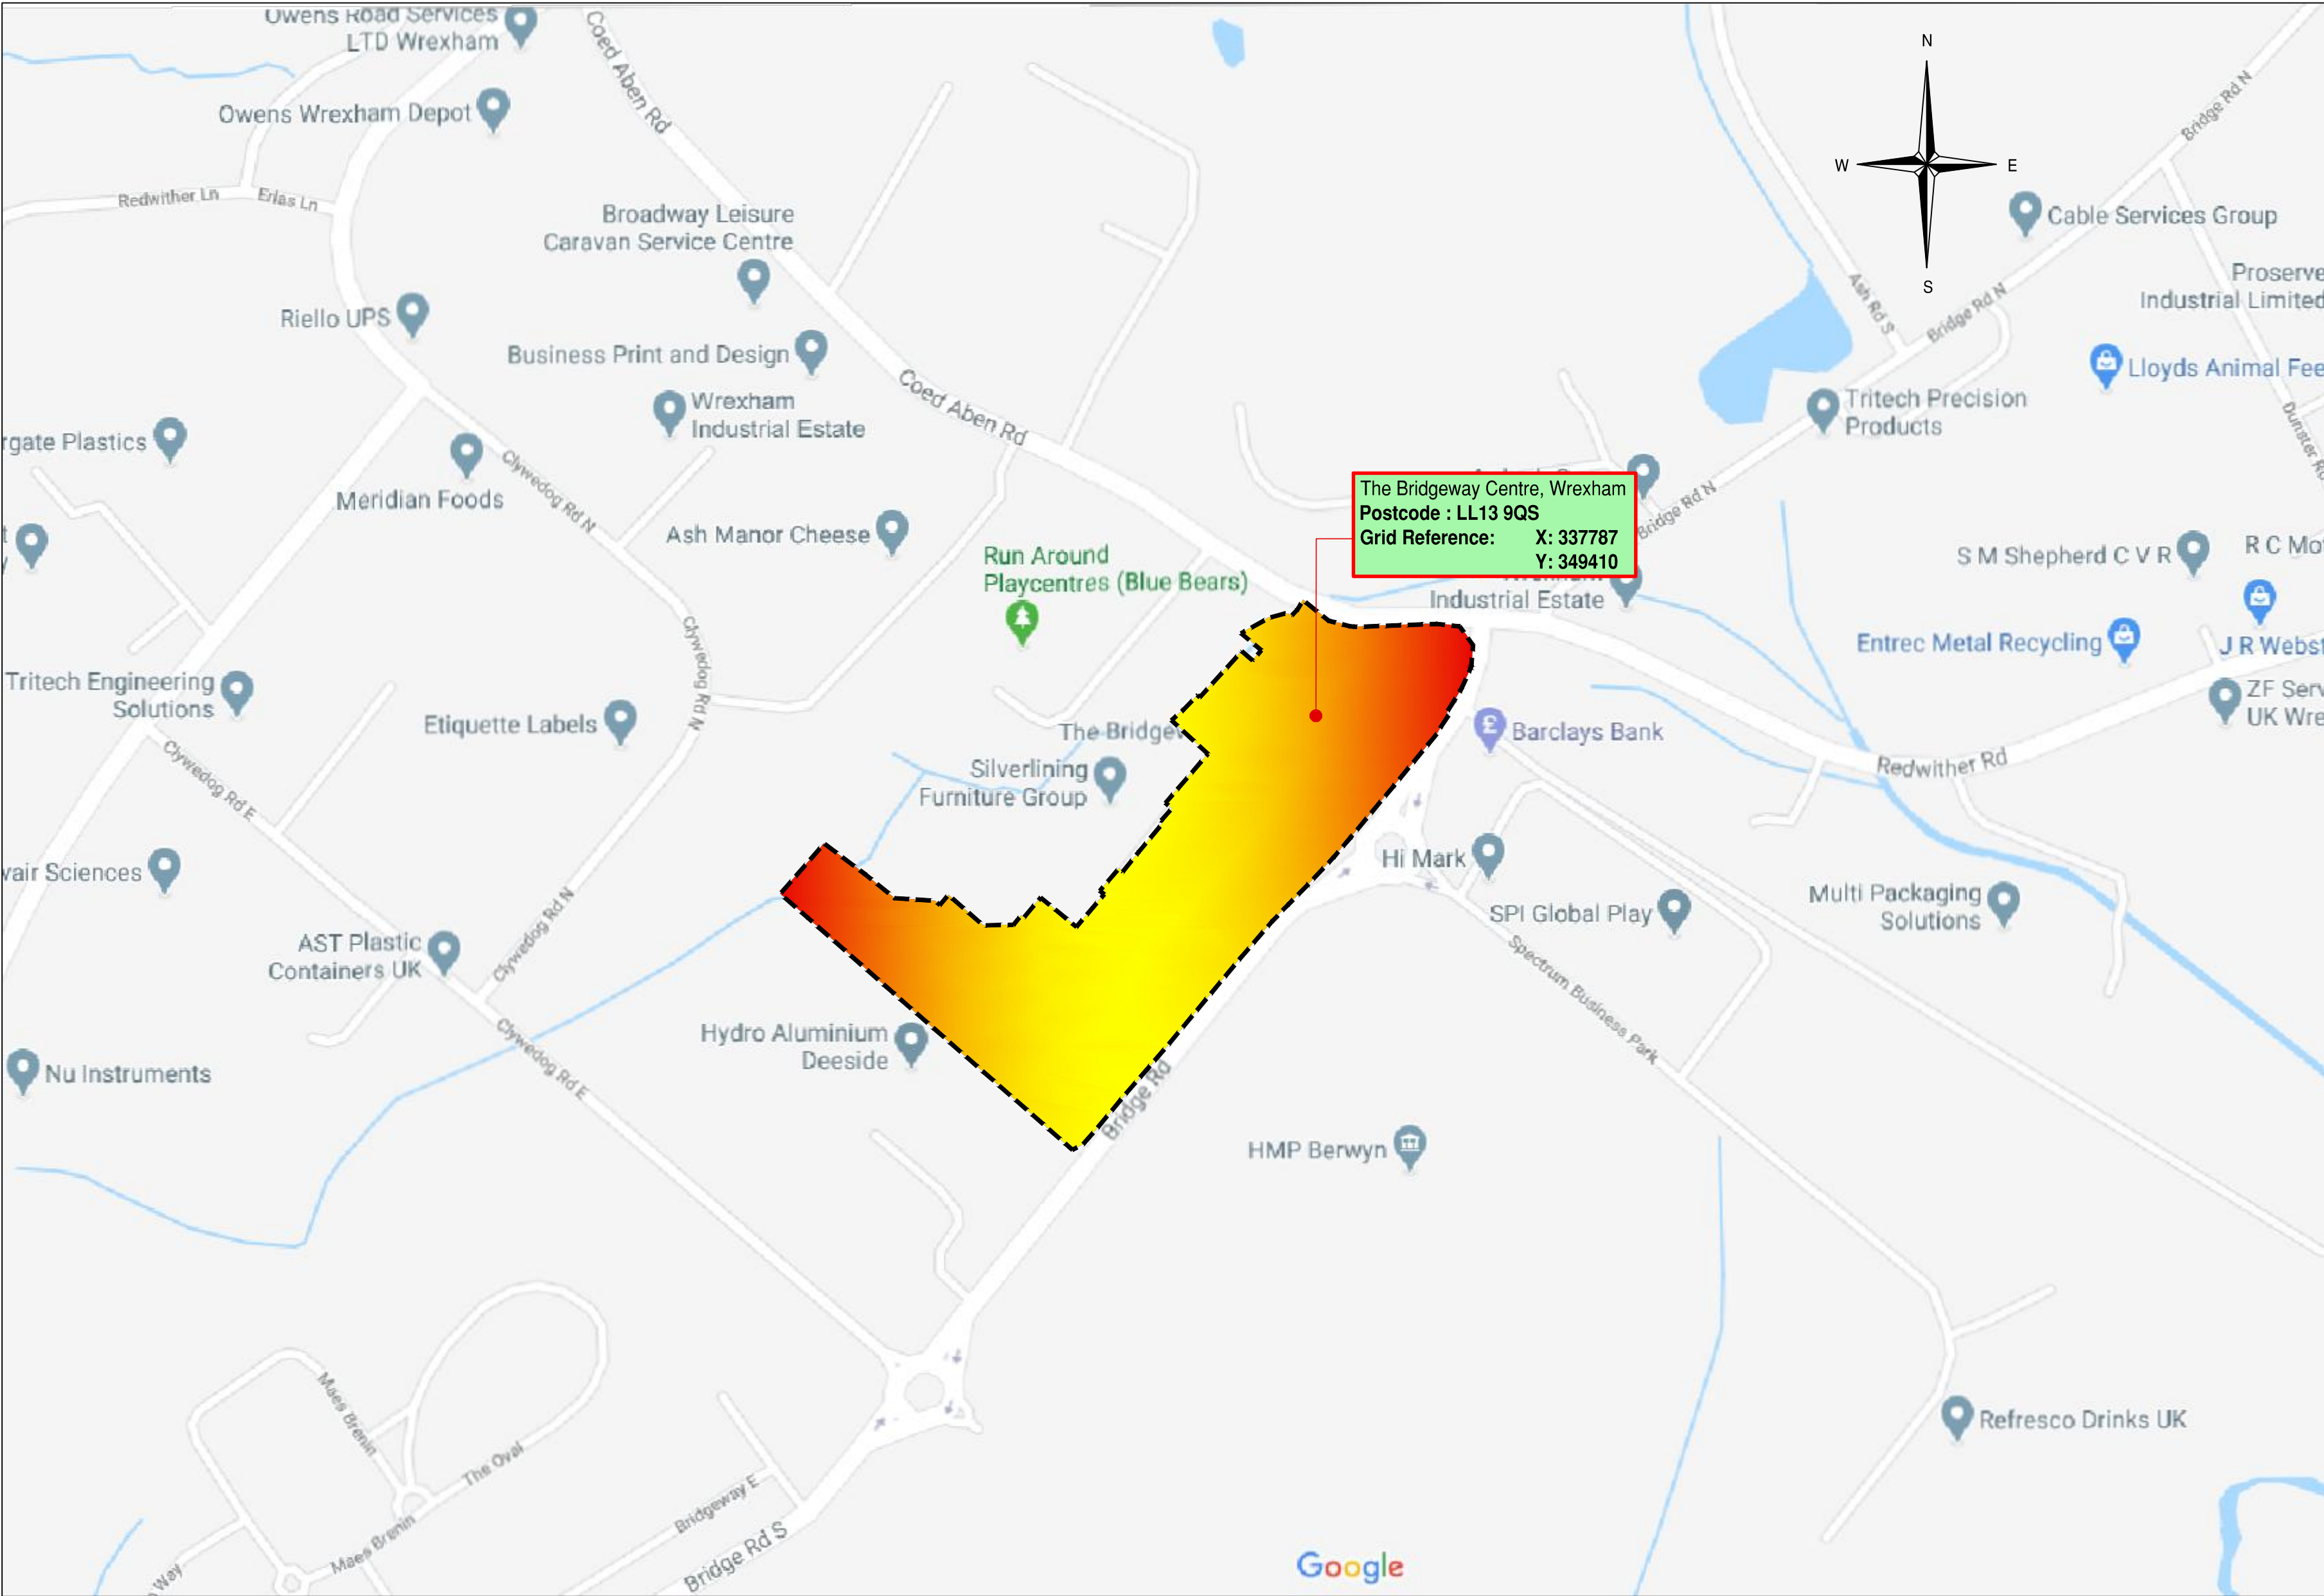

Site Location Plan
(Scale 1:2500)

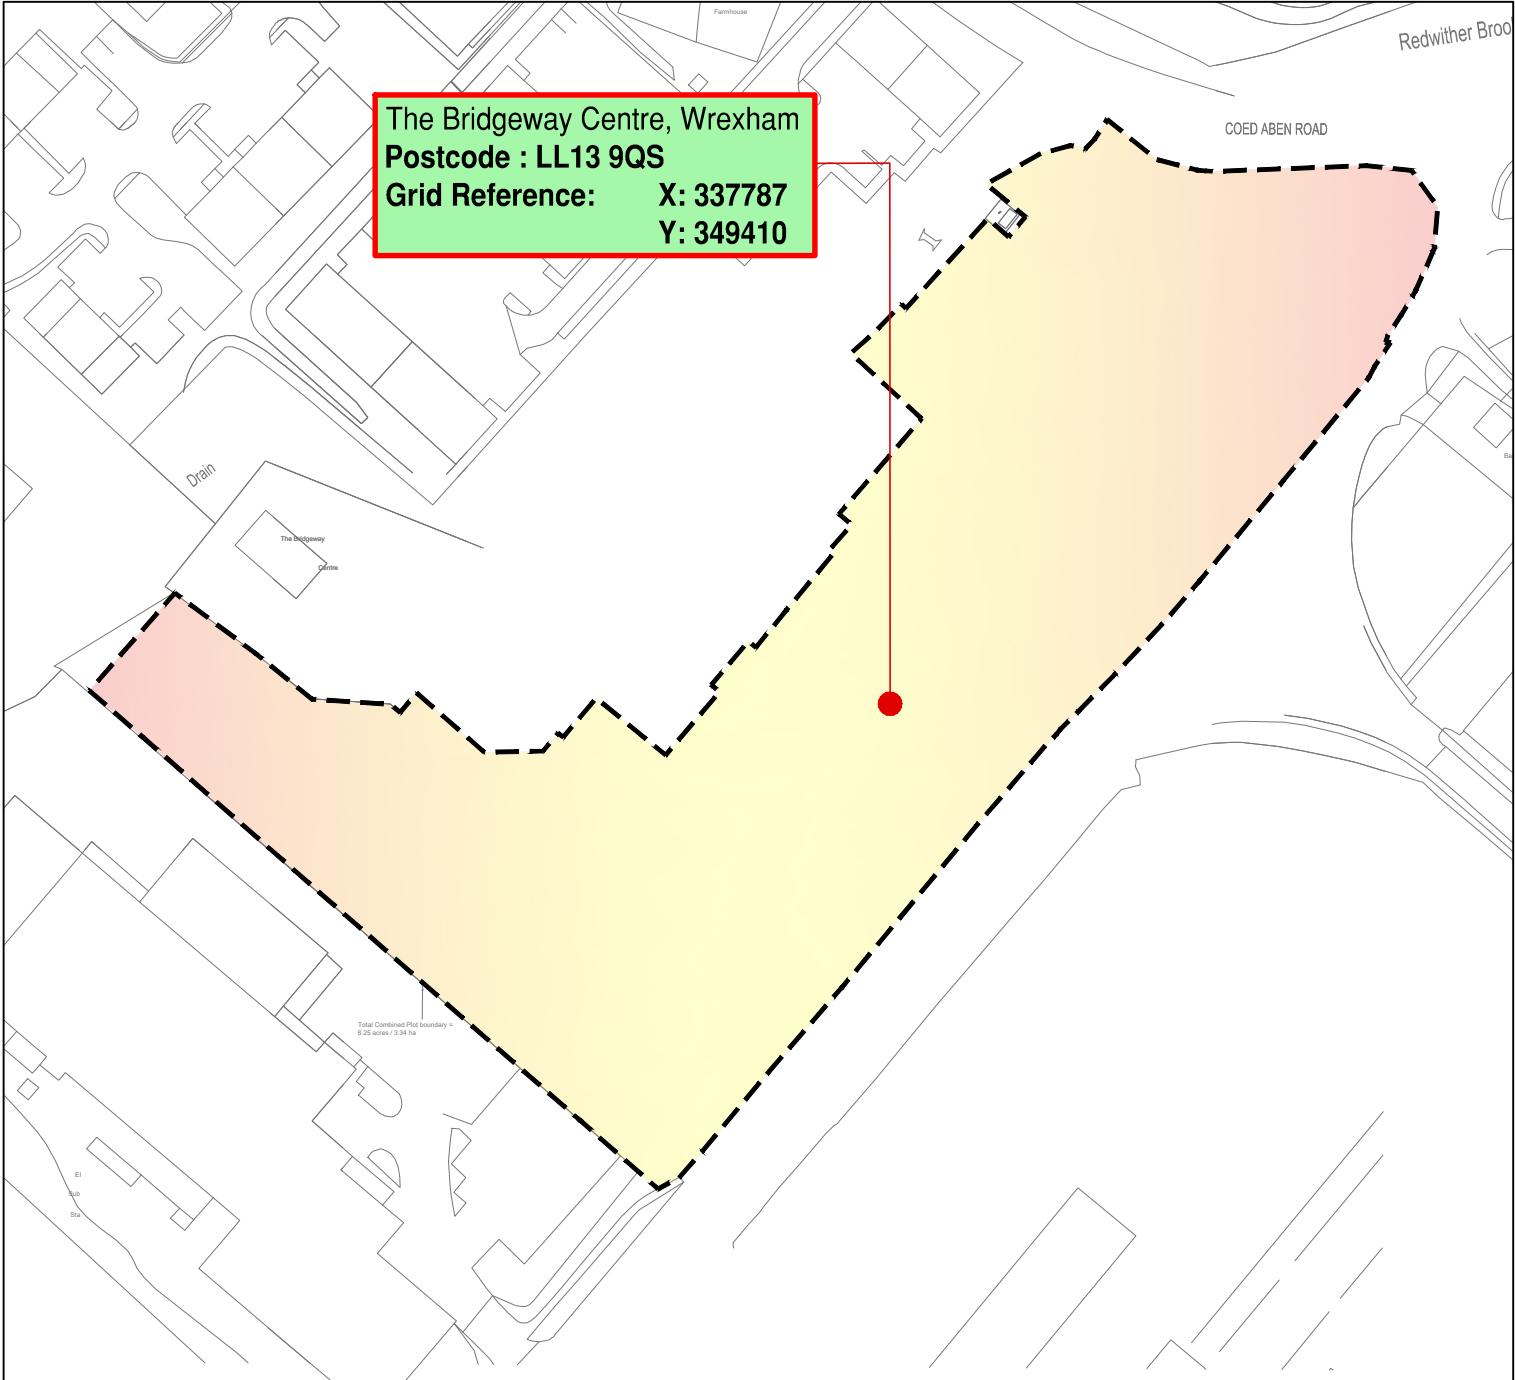

Site Location Plan
(Scale 1:2000)

Safety, Health & Environmental Information:

In addition to the hazards and risks normally associated with the types of work detailed on this drawing, please note the significant hazards identified by symbols below.

 INDICATES A RESIDUAL RISK AS A WARNING

 INDICATES A RESIDUAL RISK FOR INFORMATION

and described below:

Construction/Maintenance/Cleaning/Demolition

Refer to Drawing:

General Notes:

1. Do not scale from this drawing.
2. All dimensions are in meters (m), all levels in metres (m) unless noted otherwise.
3. Discrepancies or omissions are to be reported to the Engineer prior to work commencing.
4. Materials and workmanship are to comply in all respects with current British Standard Specifications, Codes of Practice, and Building Regulations Approved Documents.
5. The copyright of this drawing is vested in the Engineer and must not be copied or reproduced without written consent.
6. The Contractor is to check and verify all building and site dimensions, levels and sewer invert levels at connection points before work commences.
7. This drawing is to be read in conjunction with all relevant specifications and drawings issued by the Engineer, Architect and other Specialists.
8. This drawing is based on the provided Topographical Survey

P01	VI	AM	10/05/20	Preliminary Issue
Rev	By	Chkd	Date	Description

PRELIMINARY DRAWING
This drawing is not to be used for construction

Client



BarnsleyMarshall Limited
1 Birch Court
Blackpole East
Worcester
WR3 8SG

Tel: 01905 330560
Email: design@barnsleymarshall.co.uk
Web: www.barnsleymarshall.co.uk



Project

The Bridgeway Centre,
Bridgeway Road, Wrexham

Drawing

Site Location Plan

By/Chkd	VI/AM	Date	10/05/20
Drawing No.	Revision		
BCW-BML-ERD-ZZ-DR-C-0100	P01		
BML Job No.	Status		
1000-01	-		

Drawing Scale at A1: As Shown

CAD Filename: C:\Users\VIAM\AppData\Local\Temp\BML-1000-01\BML-1000-01.dwg