
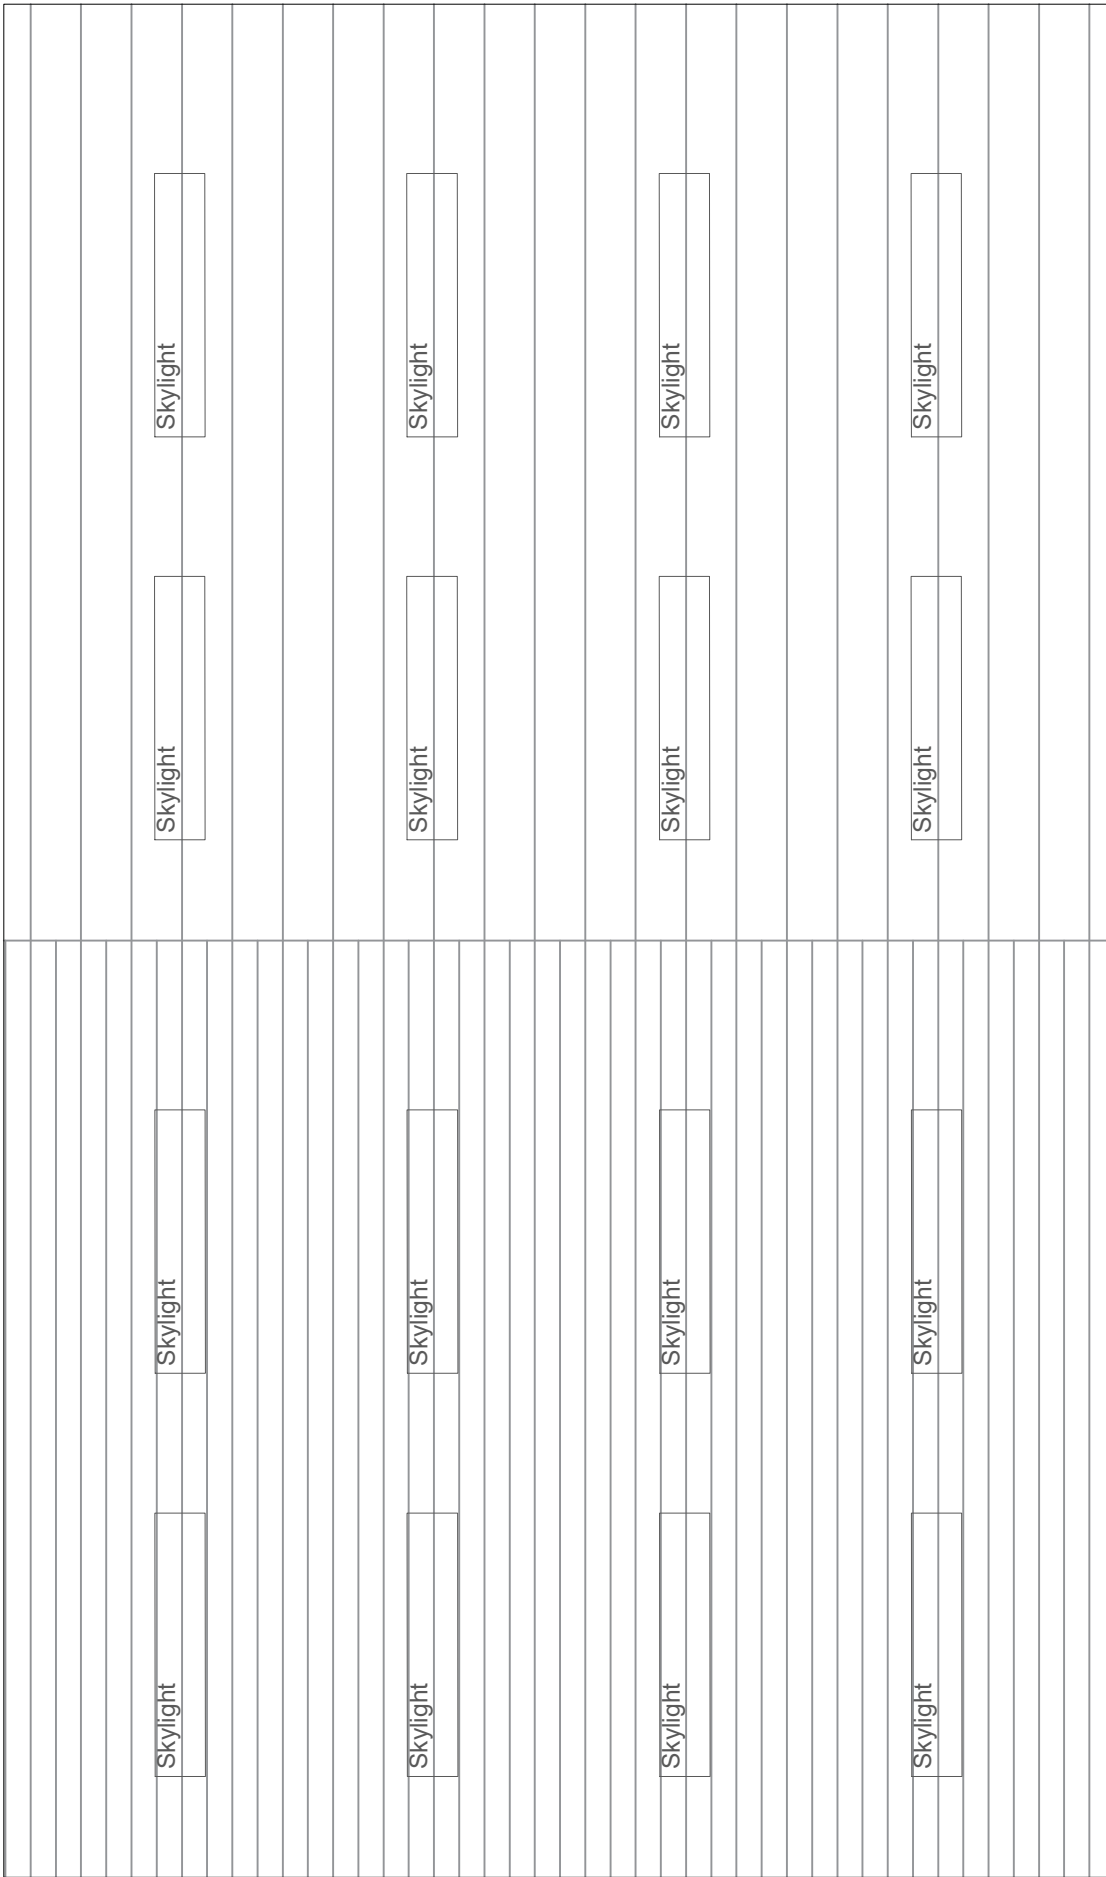


Rev	Description	By	Date
P01	Initial Issue	MC	24.02.21
P02	Planning Issue	MC	14.12.21
P03	Mezzanine Removed	MC	10.01.22
P04	Key P Lan Updated	EF	29.11.24

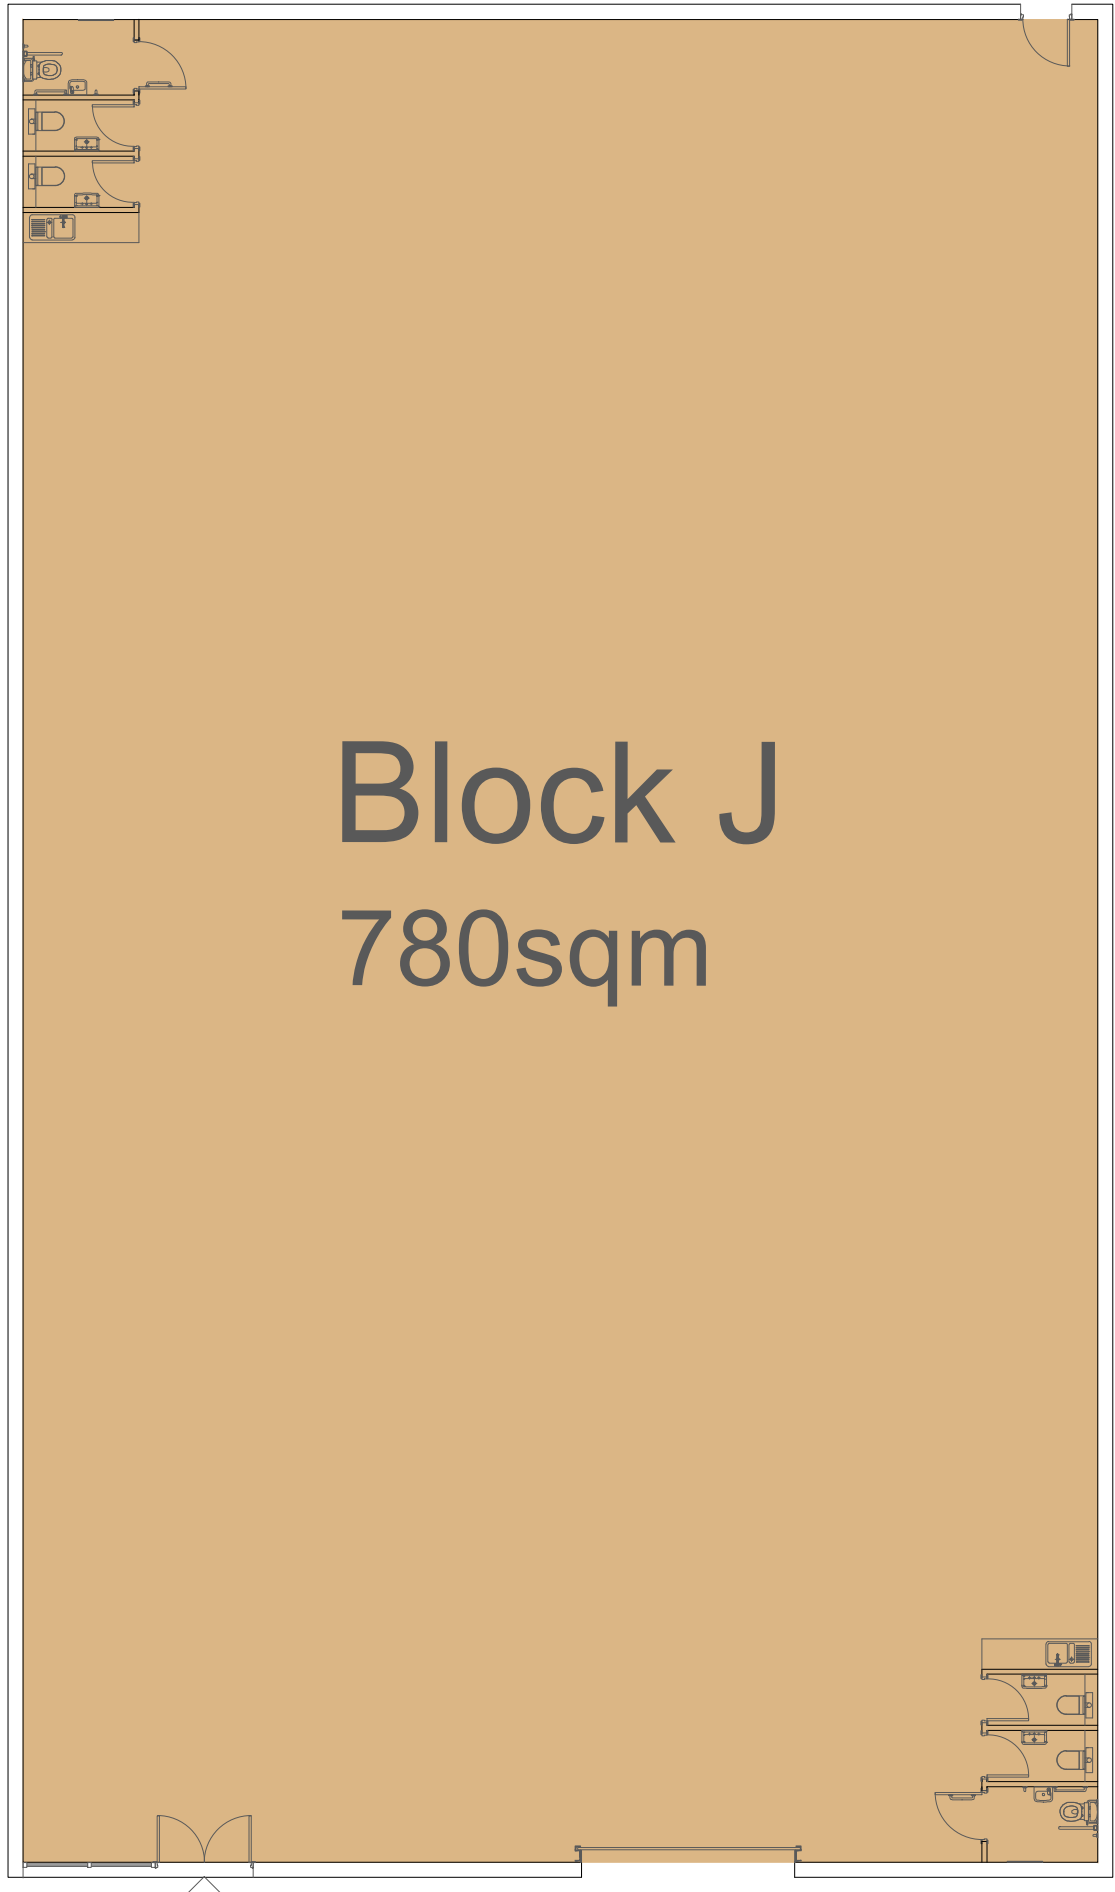

Key Plan

MC

AU

Modern City

Architecture & Urbanism

Eastgate

2 Castle Street

Castlefield

Manchester

M3 4LZ

t: 0161 974 7203

e: info@mcau.co.uk

www.mcau.co.uk

Client

FI REAL ESTATE

Project

Site 1, Bridgeway Wrexham

Description

Proposed Plans
Block J

Status

PLANNING

Scale

1:150@A1

Job Number

1182

Drawn By

MCAU

Drawing Number

03-010

Date

Jul20

Revision

P04

Copyright Modern City Architecture & Urbanism Ltd