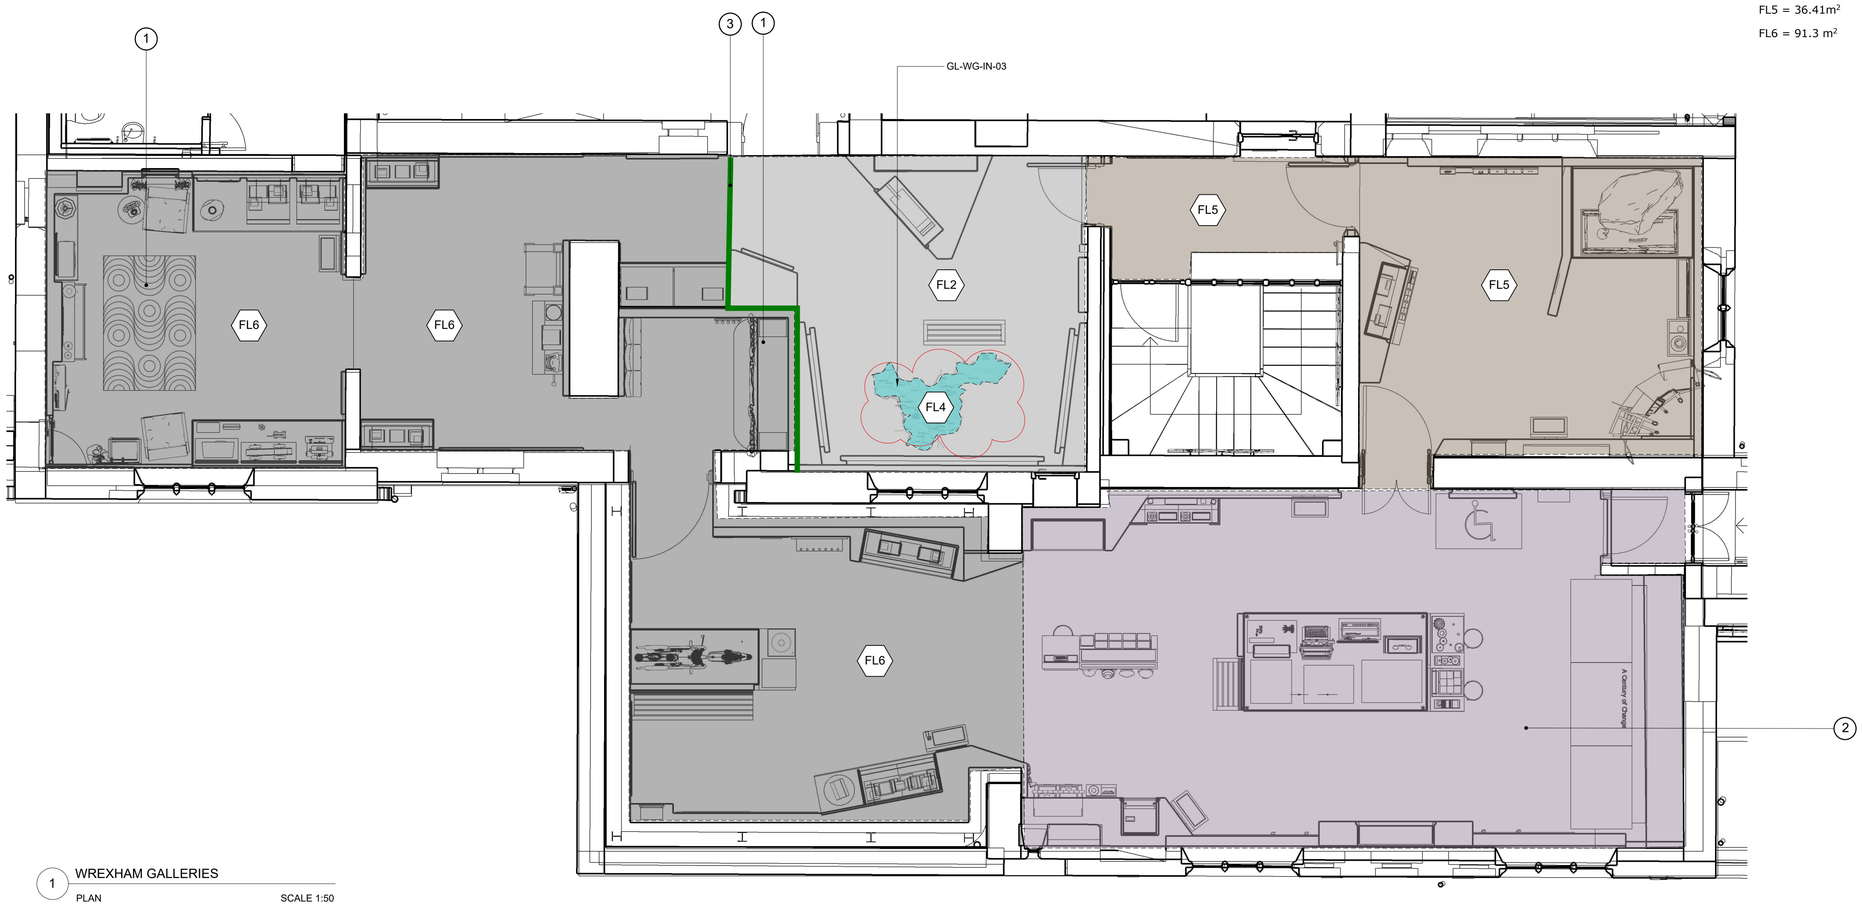



1 WREXHAM GALLERIES

PLAN SCALE 1:50

NOTES

1. APPLIED GRAPHIC TREATMENT TO SURFACE OF FLOOR FINISH FITOUT CONTRACTOR

2. ORIGINAL PARQUET FLOOR REFURBISHED BY BASE BUILD.

3. GREEN LINE REPRESENTS LOCATION OF CHANGE TO MATCH WALL PAINT COLOUR LINE OF CHANGE.

FLOOR FINISHES APPLIED BY BASE BUILD CONTRACTOR UNLESS OTHERWISE STATED.

REFER TO X1066-(Z)-XX-02 FINISHES LIST.

TOTAL $m^2$

FL2 = 24.2 $m^2$

FL5 = 36.41$m^2$

FL6 = 91.3 $m^2$

hsd

11-15 Guildhall Lane
Leicester
LE1 5FQ UK

T:+44 (0)116 251 8555
E:info@haleysharpe.com
www.haleysharpe.com

75 Sherbourne Street Suite
223 Toronto Ontario
M5A 2P9 Canada

T:+1 416 361 3338
E:info@haleysharpe.com
www.haleysharpe.com

Cronfa Treftadaeth Heritage Fund

Ariennir gan **Lywodraeth Cymru**
Funded by **Welsh Government**

GENERAL DRAWING NOTES

This drawing is not to be shown to any Third Party unless agreed by Haley Sharpe Design (hsd).

DO NOT SCALE OFF THIS DRAWING.

ALL DIMENSIONS TO BE CHECKED ON SITE.

ALL DIMENSIONS ARE IN MILLIMETRES UNLESS OTHERWISE STATED.

This drawing shows 'design intent' only.
It is the responsibility of the appointed contractor to finalise development, using specialists approved by Haley Sharpe, and produce detailed working drawings.
ALL working drawings to be approved by Haley Sharpe prior to manufacture.

All electrical and data communications systems must conform to the prevailing national regulations and any local bylaws pertaining.

Unless stated otherwise all timber or timber based products used, including sheet materials, as specified by BS 476 (or international equivalent), must be not less than Class 1 and any other material utilised must be in accordance with Class 1 spread of flame.

LEGEND:

AV - AUDIO VISUAL MEDIA


DC - DISPLAY CASE

INT - PHYSICAL INTERACTIVE

GL- GRAPHIC LIST

FU - FURNITURE

PR - PROP

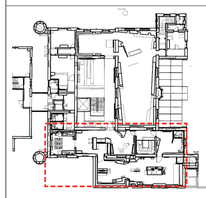

KEY PLAN

1:50
500 0 500 1500 2500

GRAPHIC SCALE(S)

| REV. | DATE | REVISION DESCRIPTION | BY |
|---|---|---|---|
| A | 05/01/2024 | FL4 (GL-WG-IN-03) ADDED | VP |

CLIENT
WREXHAM COUNTY BOROUGH COUNCIL

PROJECT TITLE
WREXHAM MUSEUM AND
WELSH NATIONAL FOOTBALL MUSEUM

DRAWING TITLE
WREXHAM GALLERIES
FLOOR FINISHES

| VP | KP | VP |
|---|---|---|
| DRAWN BY | CHECKED BY | CHECKED BY |

SCALE
SCALE 1:50 @A1

DATE
23.11.2023

DRAWING NUMBER
X1066 (F) WG 01 A
Project No. Drawing Type Area No. Drawing No. REV.

DRAWING STATUS
RIBA 4 - TENDER