

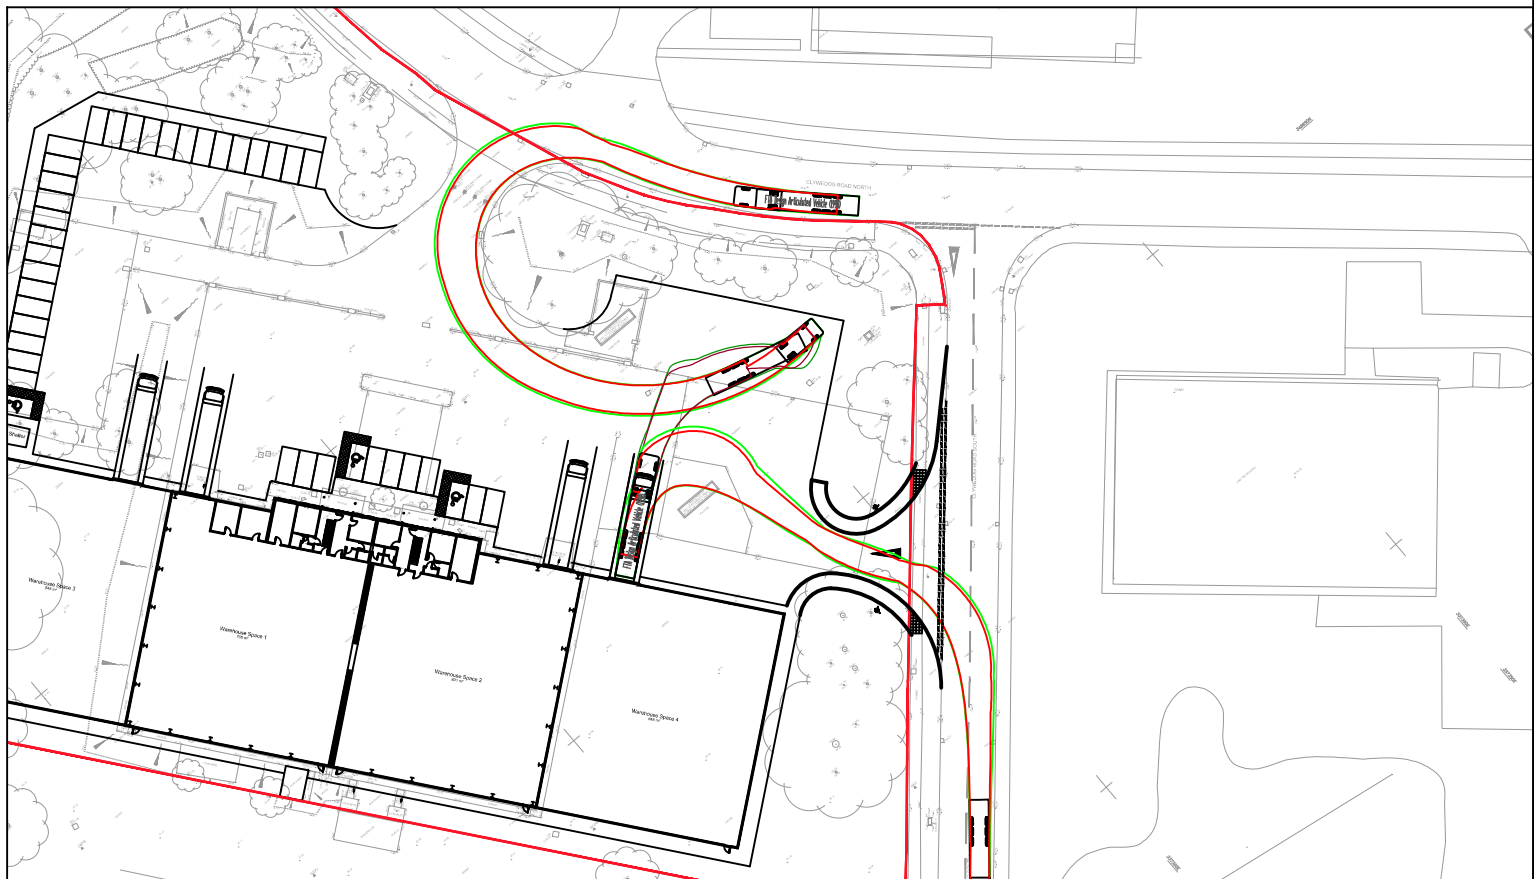
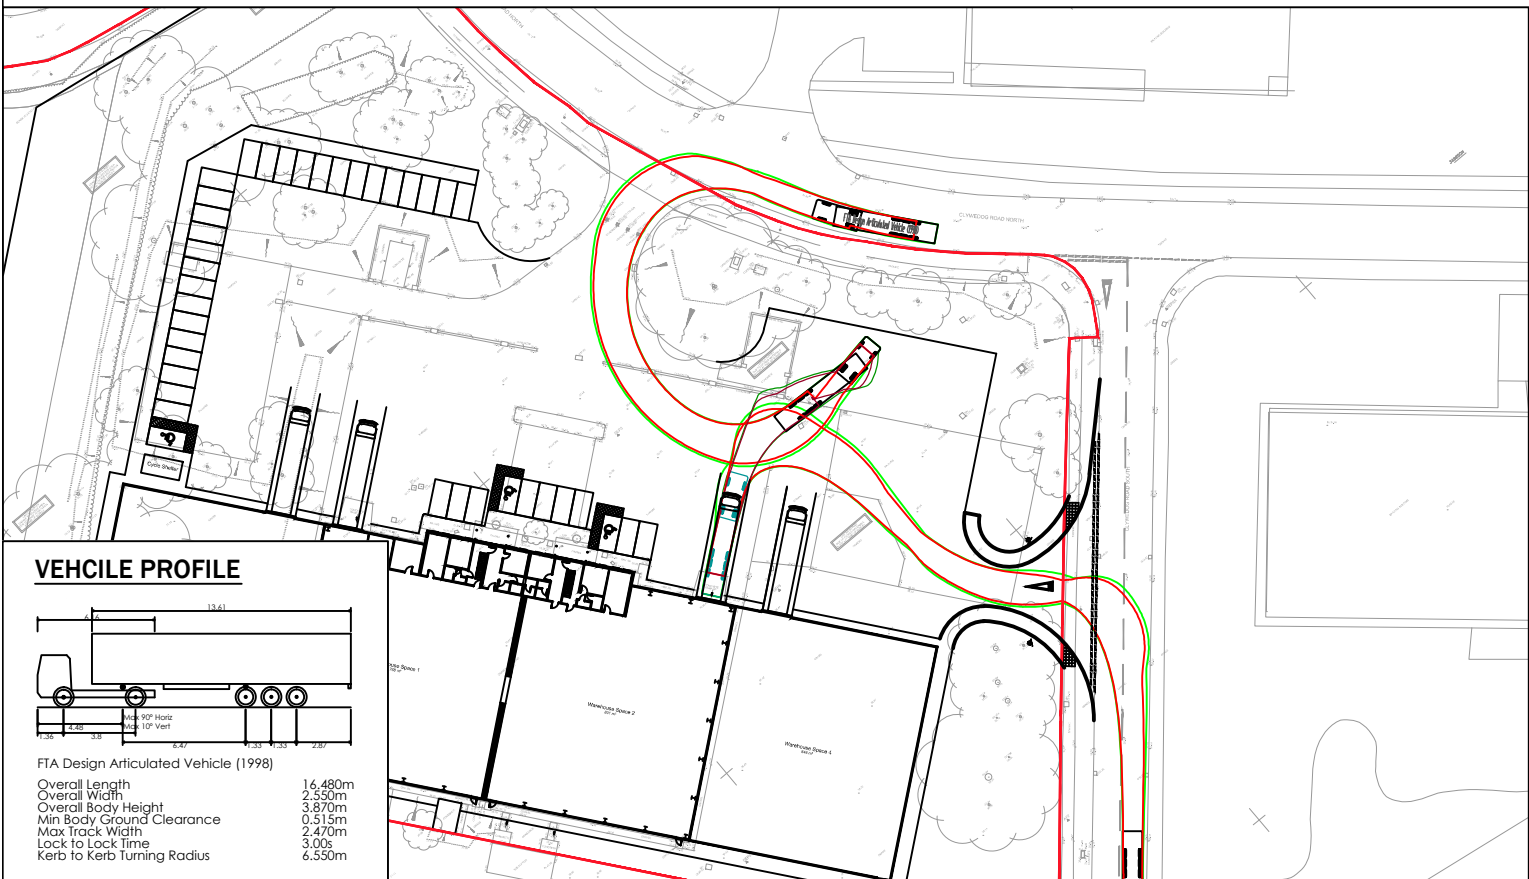
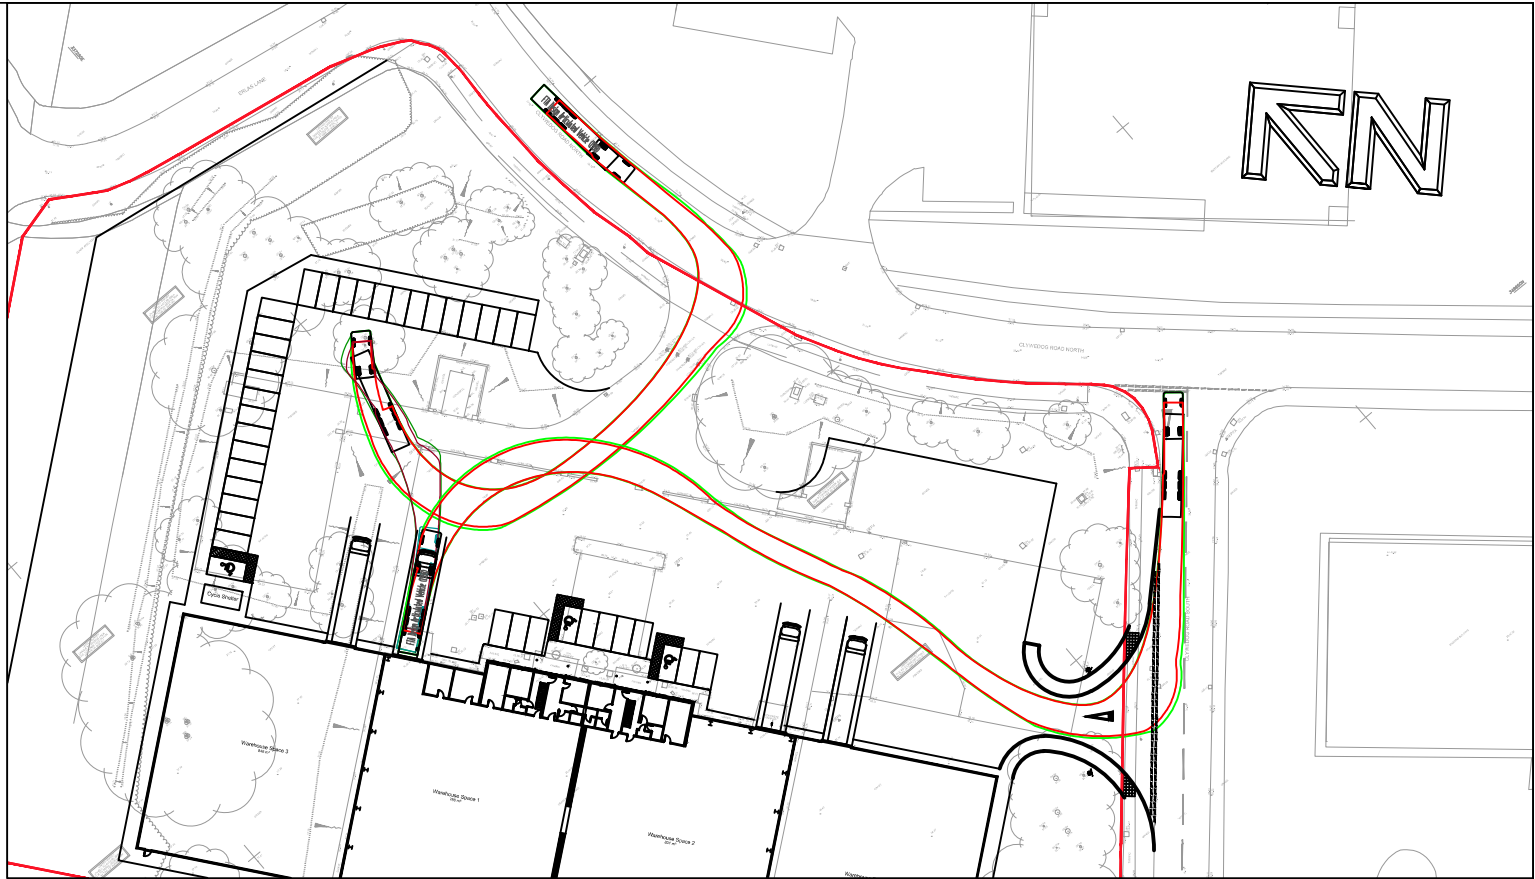


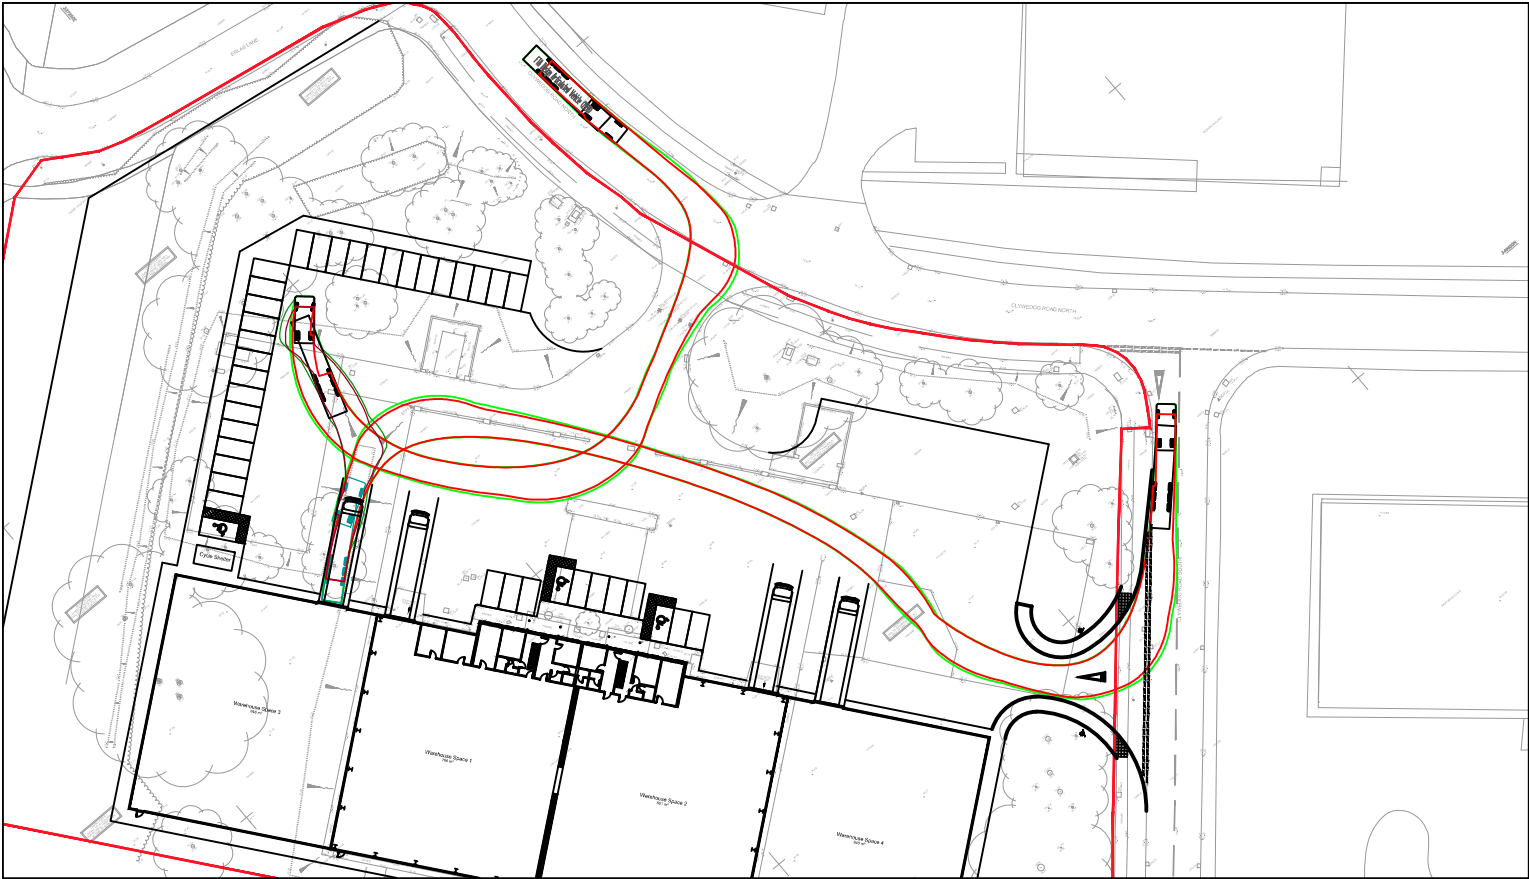

VEHICLE PROFILE

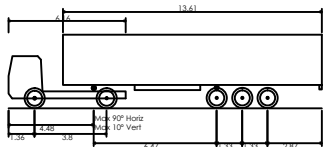

FTA Design Articulated Vehicle (1998)

Overall Length 16.480m
Overall Width 2.550m
Overall Body Height 3.870m
Min Body Ground Clearance 0.515m
Max Track Width 2.470m
Lock to Lock Time 3.00s
Kerb to Kerb Turning Radius 6.530m



9 Hurricane Court
Liverpool International Business Park | Estuary Boulevard | Liverpool | L24 8RL
www.primetp.co.uk | 0151 728 1860

*	*	*	*
Rev	Date	By	Revision notes

Status

INFORMATION

Project
DRAGON PACKAGING, CLYWEDOG ROAD SOUTH

Title
SWEPT PATH ANALYSIS

Drawn by
VB
Issue date
19 AUG 2022

Scale(s)
1:500 @ A3

Drawing No
P22015-002