


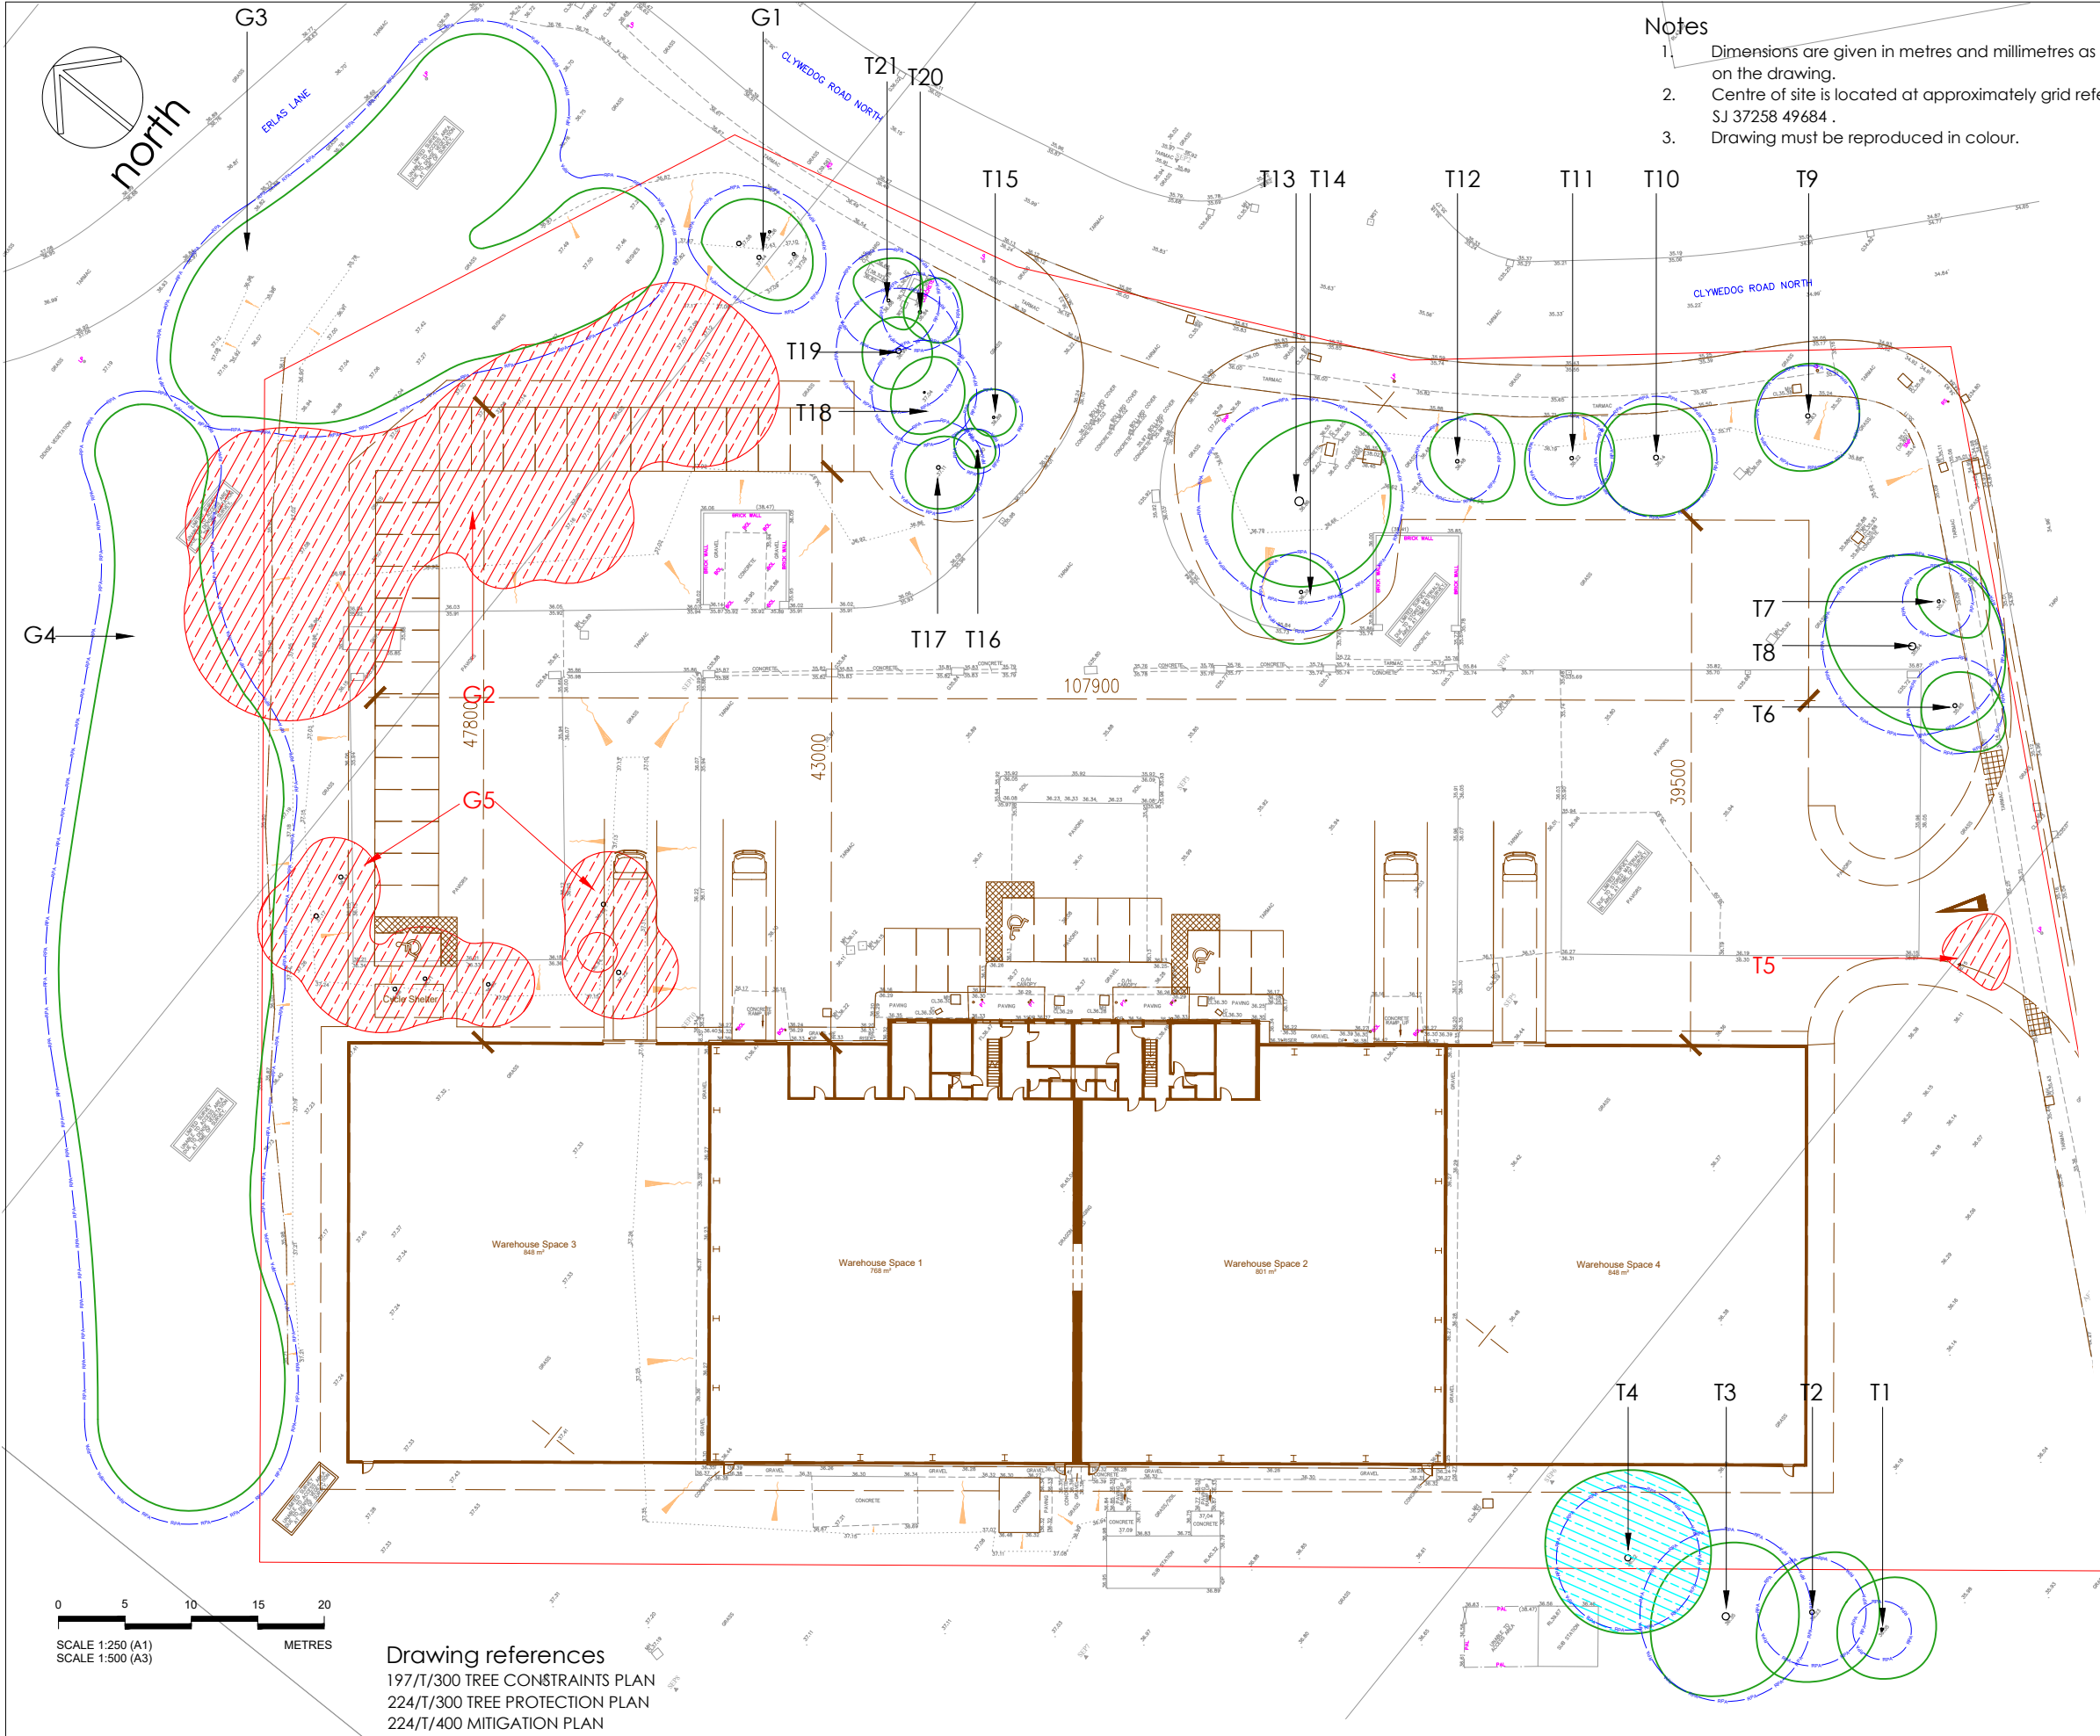

- Notes
1. Dimensions are given in metres and millimetres as stated on the drawing.
  2. Centre of site is located at approximately grid reference SJ 37258 49684 .
  3. Drawing must be reproduced in colour.

Legend

Trees categorised in accordance with BS5837:2012 *Trees in relation to design, demolition and construction : Recommendations*  
This drawing must be reproduced in colour

- TREE, GROUP OR WOODLAND TO BE RETAINED
- TREE TO BE REMOVED
- TREE TO BE PRUNED
- ROOT PROTECTION AREA
- REFERENCE tree, group
- ASSESSMENT EXTENTS
- EXTENT OF PROPOSED WORKS

| SCHEDULE OF TREE WORK         |                                 |          |            |                                                                                         |   |
|-------------------------------|---------------------------------|----------|------------|-----------------------------------------------------------------------------------------|---|
| TREE / HEDGE REFERENCE NUMBER | SPECIES                         | CATEGORY | RPA RADIUS | RELATIONSHIP TO NEW DEVELOPMENT                                                         | WORK REQUIRED   |
| TREES                         |                                 |          |            |                                                                                         |   |
| T1                            | Acer campestre (field maple)    | B2       | 2.2        | Not affected by proposed construction as tree and RPA can be fully protected            | Protect with temporary tree protection fencing                                                                      |
| T2                            | Fraxinus excelsior (ash)        | B2       | 4.08       | Not affected by proposed construction as tree and RPA can be fully protected            | Protect with temporary tree protection fencing                                                                      |
| T3                            | Prunus sp. (ornamental cherry)  | B2       | 6.48       | Not affected by proposed construction as tree and RPA can be fully protected            | Protect with temporary tree protection fencing                                                                      |
| T4                            | Acer platanoides (Norway maple) | B2       | 5.4        | Crown lift to 3.5m to create clearance for construction (6.8m west of new building)     | Protect with temporary tree protection fencing                                                                      |
| T5                            | Malus sp (apple)                | U        | 1.92       | Within new road splay                                                                   | Remove   |
| T6                            | Betula pendula (silver birch)   | C2       | 3.6        | Adjacent to new pavement (1.5m from new kerb); RPA anticipated to be within grass verge | Protect with temporary tree protection fencing; hand dig within RPA for laying of kerb edges and new hard surfacing |
| T7                            | Betula pendula (silver birch)   | C2       | 2.64       | Not affected by proposed construction as tree and RPA can be fully protected            | Protect with temporary tree protection fencing                                                                      |
| T8                            | Fraxinus excelsior (ash)        | B2       | 6.84       | Not affected by proposed construction as tree and RPA can be fully protected            | Protect with temporary tree protection fencing                                                                      |
| T9                            | Crataegus monogyna (hawthorn)   | C2       | 3.84       | Not affected by proposed construction as tree and RPA can be fully protected            | Protect with temporary tree protection fencing                                                                      |
| T10                           | Betula pendula (silver birch)   | C2       | 4.56       | Not affected by proposed construction as tree and RPA can be fully protected            | Protect with temporary tree protection fencing                                                                      |
| T11                           | Fraxinus excelsior (ash)        | B2       | 3.12       | Not affected by proposed construction as tree and RPA can be fully protected            | Protect with temporary tree protection fencing                                                                      |
| T12                           | Betula pendula (silver birch)   | C2       | 3.12       | Not affected by proposed construction as tree and RPA can be fully protected            | Protect with temporary tree protection fencing                                                                      |
| T13                           | Salix fragilis (crack willow)   | B2       | 7.68       | Not affected by proposed construction as tree and RPA can be fully protected            | Protect with temporary tree protection fencing                                                                      |
| T14                           | Fraxinus excelsior (ash)        | B2       | 3          | Not affected by proposed construction as tree and RPA can be fully protected            | Protect with temporary tree protection fencing                                                                      |
| T15                           | Betula pendula (silver birch)   | C2       | 2.16       | Not affected by proposed construction as tree and RPA can be fully protected            | Protect with temporary tree protection fencing                                                                      |
| T16                           | Betula pendula (silver birch)   | C2       | 1.68       | Not affected by proposed construction as tree and RPA can be fully protected            | Protect with temporary tree protection fencing                                                                      |
| T17                           | Sorbus aria (whitebeam)         | B2       | 3.48       | Not affected by proposed construction as tree and RPA can be fully protected            | Protect with temporary tree protection fencing                                                                      |
| T18                           | Acer campestre (field maple)    | B2       | 3.96       | Not affected by proposed construction as tree and RPA can be fully protected            | Protect with temporary tree protection fencing                                                                      |
| T19                           | Pinus sylvestris (Scots pine)   | B2       | 4.68       | Not affected by proposed construction as tree and RPA can be fully protected            | Protect with temporary tree protection fencing                                                                      |
| T20                           | Betula pendula (silver birch)   | B2       | 2.88       | Not affected by proposed construction as tree and RPA can be fully protected            | Protect with temporary tree protection fencing                                                                      |
| T21                           | Quercus robur (English oak)     | B2       | 3.84       | Not affected by proposed construction as tree and RPA can be fully protected            | Protect with temporary tree protection fencing                                                                      |
| G1                            | Acer campestre (field maple)    | B2       | see plan   | Not affected by proposed construction as tree and RPA can be fully protected            | Protect with temporary tree protection fencing                                                                      |
| G2                            | Salix fragilis (crack willow)   | C2       | see plan   | Affected by car park                                                                    | Remove group   |
| G3                            | Pinus sylvestris (Scots pine)   |          |            | Not affected by proposed construction as group and RPA can be fully protected           | Protect with temporary tree protection fencing                                                                      |
| G4                            | Acer campestre (field maple)    |          |            |                                                                                         |   |
|                               | Salix fragilis (crack willow)   |          |            |                                                                                         |   |
|                               | Betula pendula (silver birch)   | B2       | see plan   |                                                                                         |   |
|                               | Crataegus monogyna (hawthorn)   | B2       | see plan   | Not affected by proposed construction as group and RPA can be fully protected           | Protect with temporary tree protection fencing                                                                      |
|                               | Fraxinus excelsior (ash)        |          |            |                                                                                         |   |
|                               | Acer campestre (field maple)    |          |            |                                                                                         |   |
|                               | Quercus robur (English oak)     |          |            |                                                                                         |   |
| G5                            | Betula pendula (silver birch)   |          |            |                                                                                         |   |
|                               | Salix fragilis (crack willow)   |          |            |                                                                                         |   |
|                               | Sorbus aria (whitebeam)         |          |            |                                                                                         |   |
|                               | Sorbus aria (whitebeam)         | C2       | see plan   | Affected by car park                                                                    | Remove group   |
|                               | Sorbus aria (whitebeam)         |          |            |                                                                                         |   |
|                               | Malus sp (apple)                |          |            |                                                                                         |   |

Project

DRAGON PACKAGING, CYLWEDOG ROAD NORTH, WREXHAM

Dwg No

224/T/200

Revision

Date

Reason

P01

15/08/2022

FOR INFORMATION

Initials

MD

Title

ARBORICULTURAL IMPACT ASSESSMENT - TREE RETENTION, PRUNING AND REMOVAL PLAN

Scale

1:250 @ A1 / 1:500 @ A3

Date

15/08/2022

Drawn

MD

Chartered Member of the Landscape Institute

Landscape Institute Registered Practice

Arboricultural Association Professional Member

mdlandscape

6 Kinderton Close | High Legh | Knutsford Cheshire | WA16 6LZ | 07710 498231