


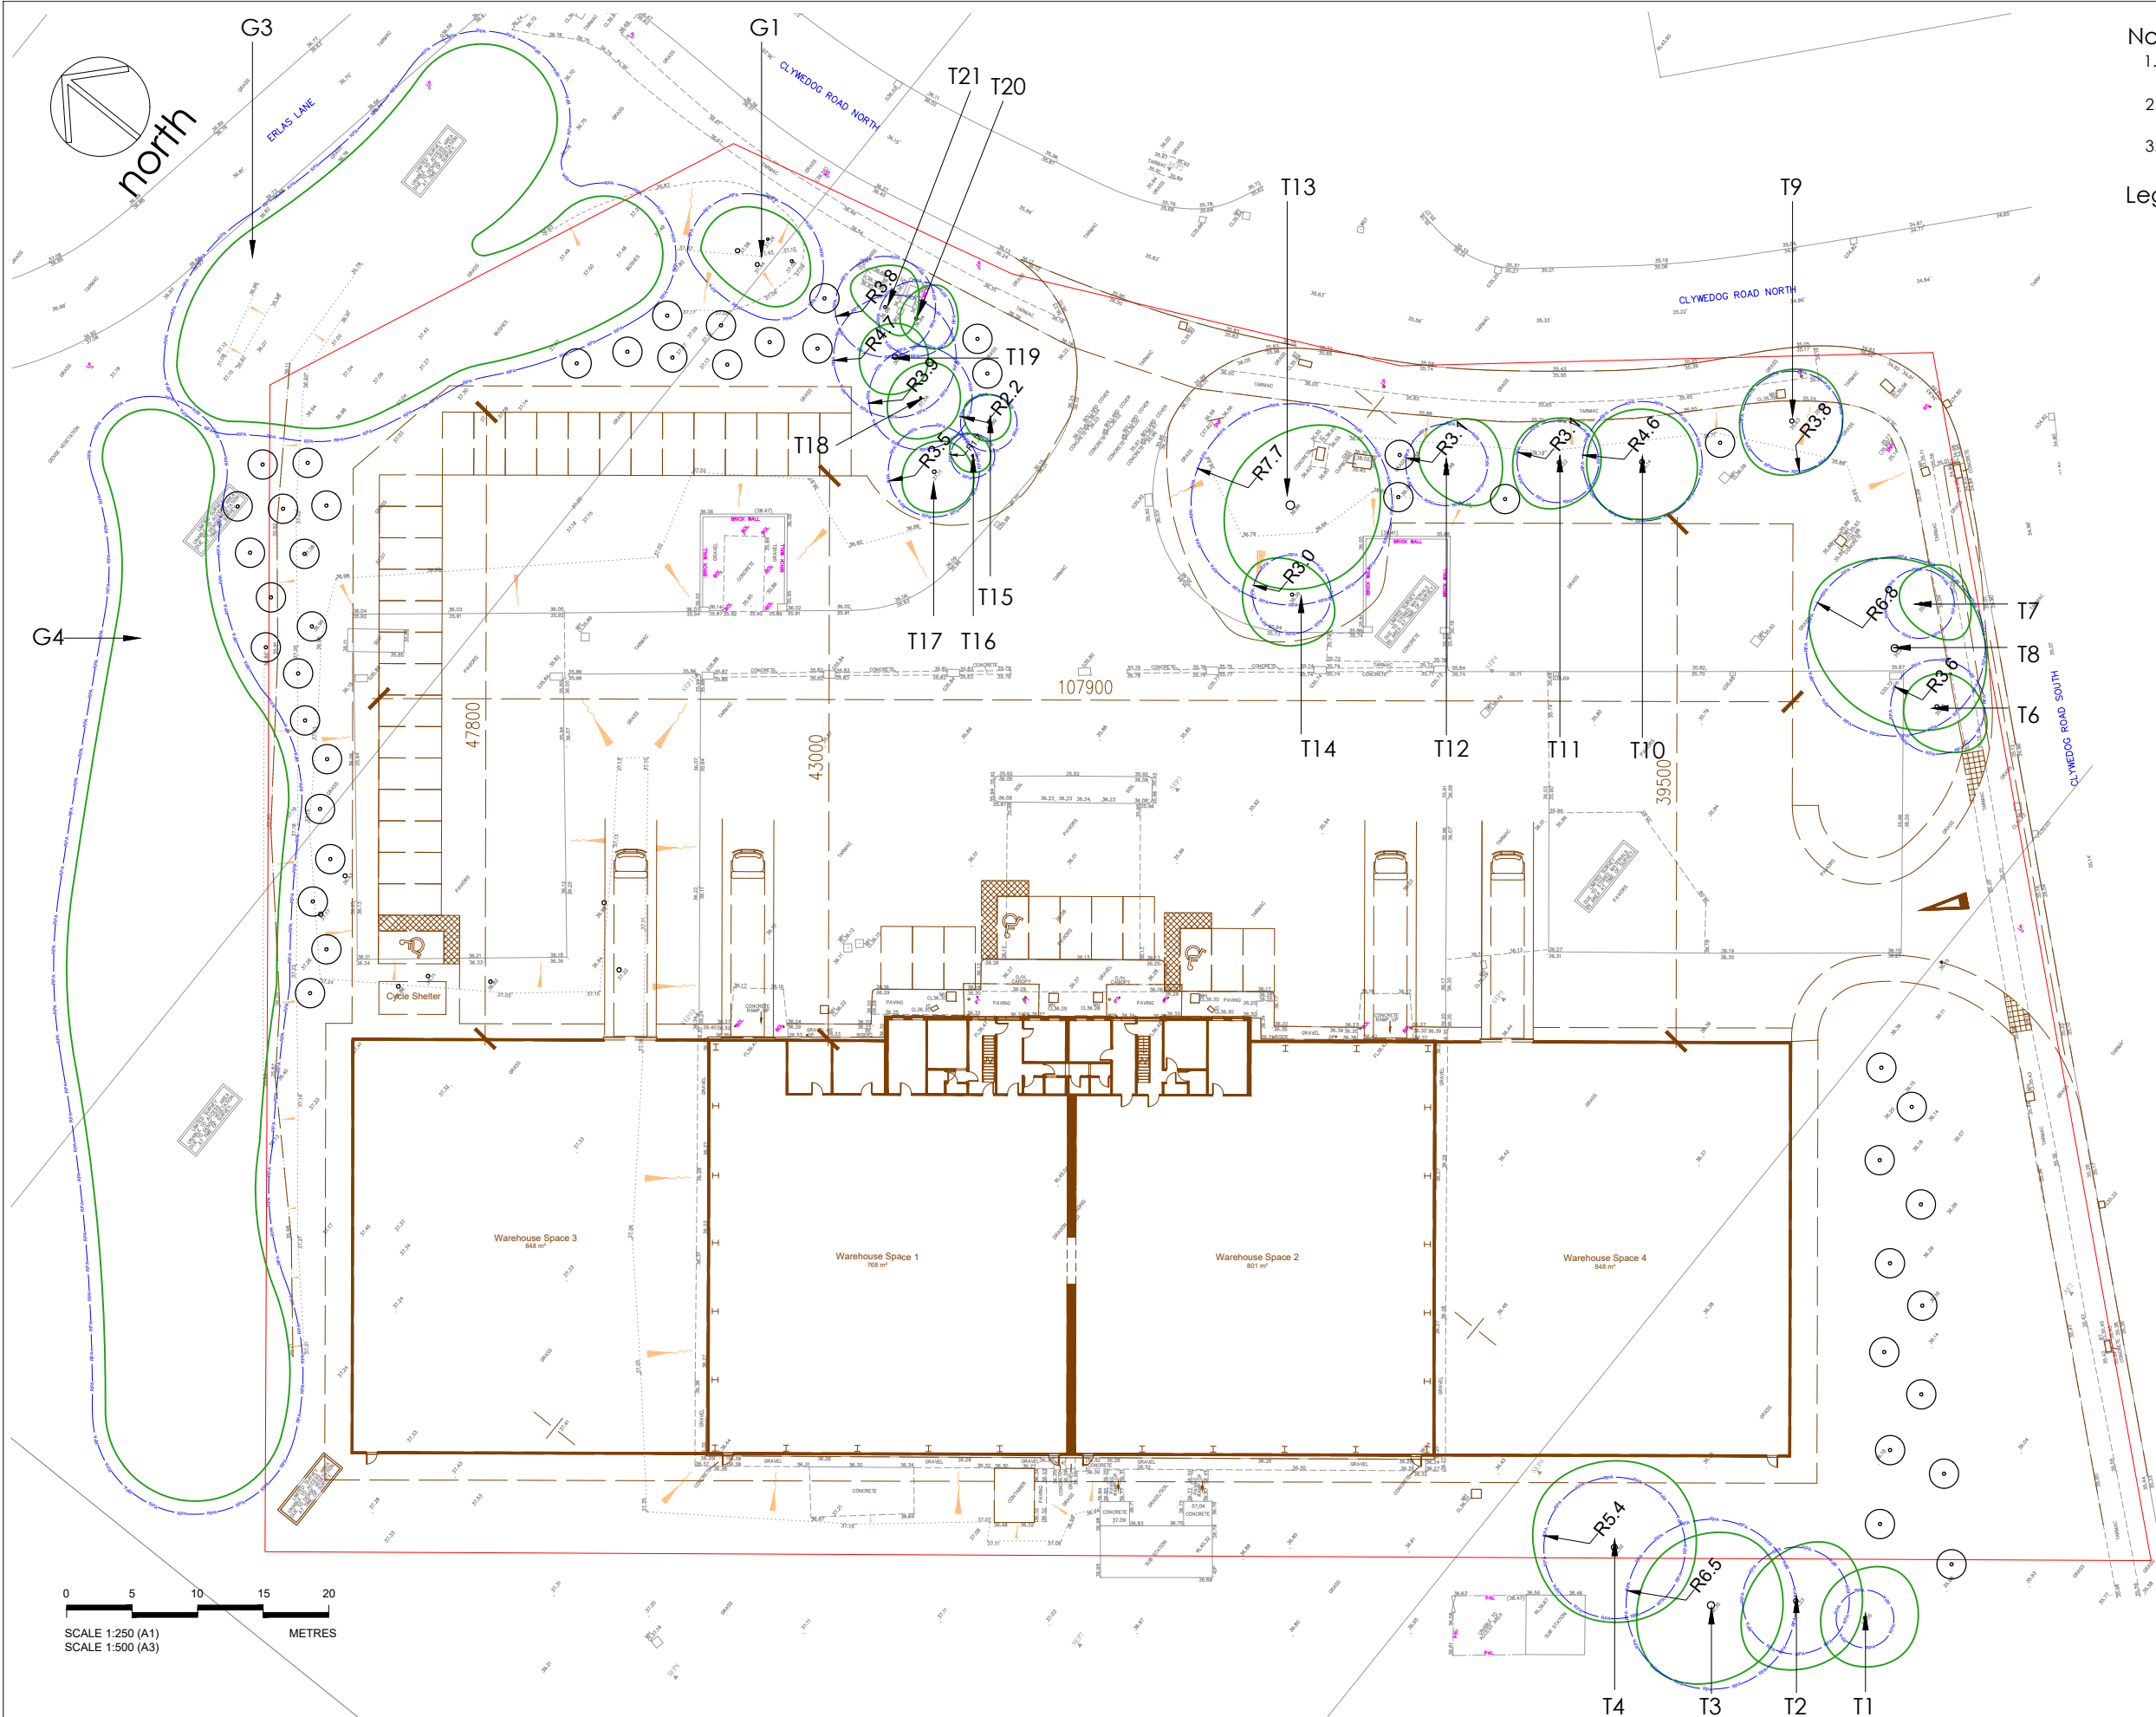

- Notes
1. Dimensions are given in metres and millimetres as stated on the drawing.
  2. Centre of site is located at approximately grid reference SJ 37258 49684 .
  3. Drawing must be reproduced in colour.

- Legend
- Trees categorised in accordance with BS5837:2012 Trees in relation to design, demolition and construction : Recommendations  
This drawing must be reproduced in colour
- TREE, GROUP OR WOODLAND TO BE RETAINED
  - ROOT PROTECTION AREA
  - REFERENCE tree, group
  - EXTENT OF PROPOSED WORKS
  - MITIGATION PLANTING

- Proposed mitigation planting
- Trees to be planted in mixed groups and include the following:
- 10 Pinus sylvestris 60-100cm container grown;
  - 10 Betula pendula 200-250cm feathered bare root;
  - 10 Quercus robur 10-12cm girth select standard rootballed;
  - 5 Acer campestre 175-200cm feathered bare root;
  - 5 Malus sylvestris 8-10cm standard bare root; and
  - 5 Prunus avium 10-12cm girth select standard bare root.

Drawing references

197/T/300 TREE CONSTRAINTS PLAN  
224/T/200 TREE RETENTION, PRUNING AND REMOVAL PLAN  
224/T/300 TREE PROTECTION PLAN

|         |                                                    |        |                            |      |            |       |    |          |      |        |          |   |
|---------|----------------------------------------------------|--------|----------------------------|------|------------|-------|----|----------|------|--------|----------|---|
| Project | DRAGON PACKAGING, CYLWEDOG ROAD NORTH, WREXHAM     | Dwg No | 224/T/400                  |      |            |       |    | Revision | Date | Reason | Initials | <div><br/><div><div><div><div>Chartered<br/>Member<br/>of the<br/>Landscape<br/>Institute</div><div><div>Landscape<br/>Institute<br/>Registered<br/>Practice</div><div><div><div>Arboricultural<br/>ASSOCIATION<br/>Professional Member</div></div></div></div><div>mdlandscape<br/>6 Kinderton Close   High Legh   Knutsford<br/>Cheshire   WA16 6LZ   07710 498231</div></div></div></div></div> |
| Title   | ARBORICULTURAL IMPACT ASSESSMENT - MITIGATION PLAN | Scale  | 1:250 @ A1 /<br>1:500 @ A3 | Date | 15/08/2022 | Drawn | MD |          |      |        |          |   |