


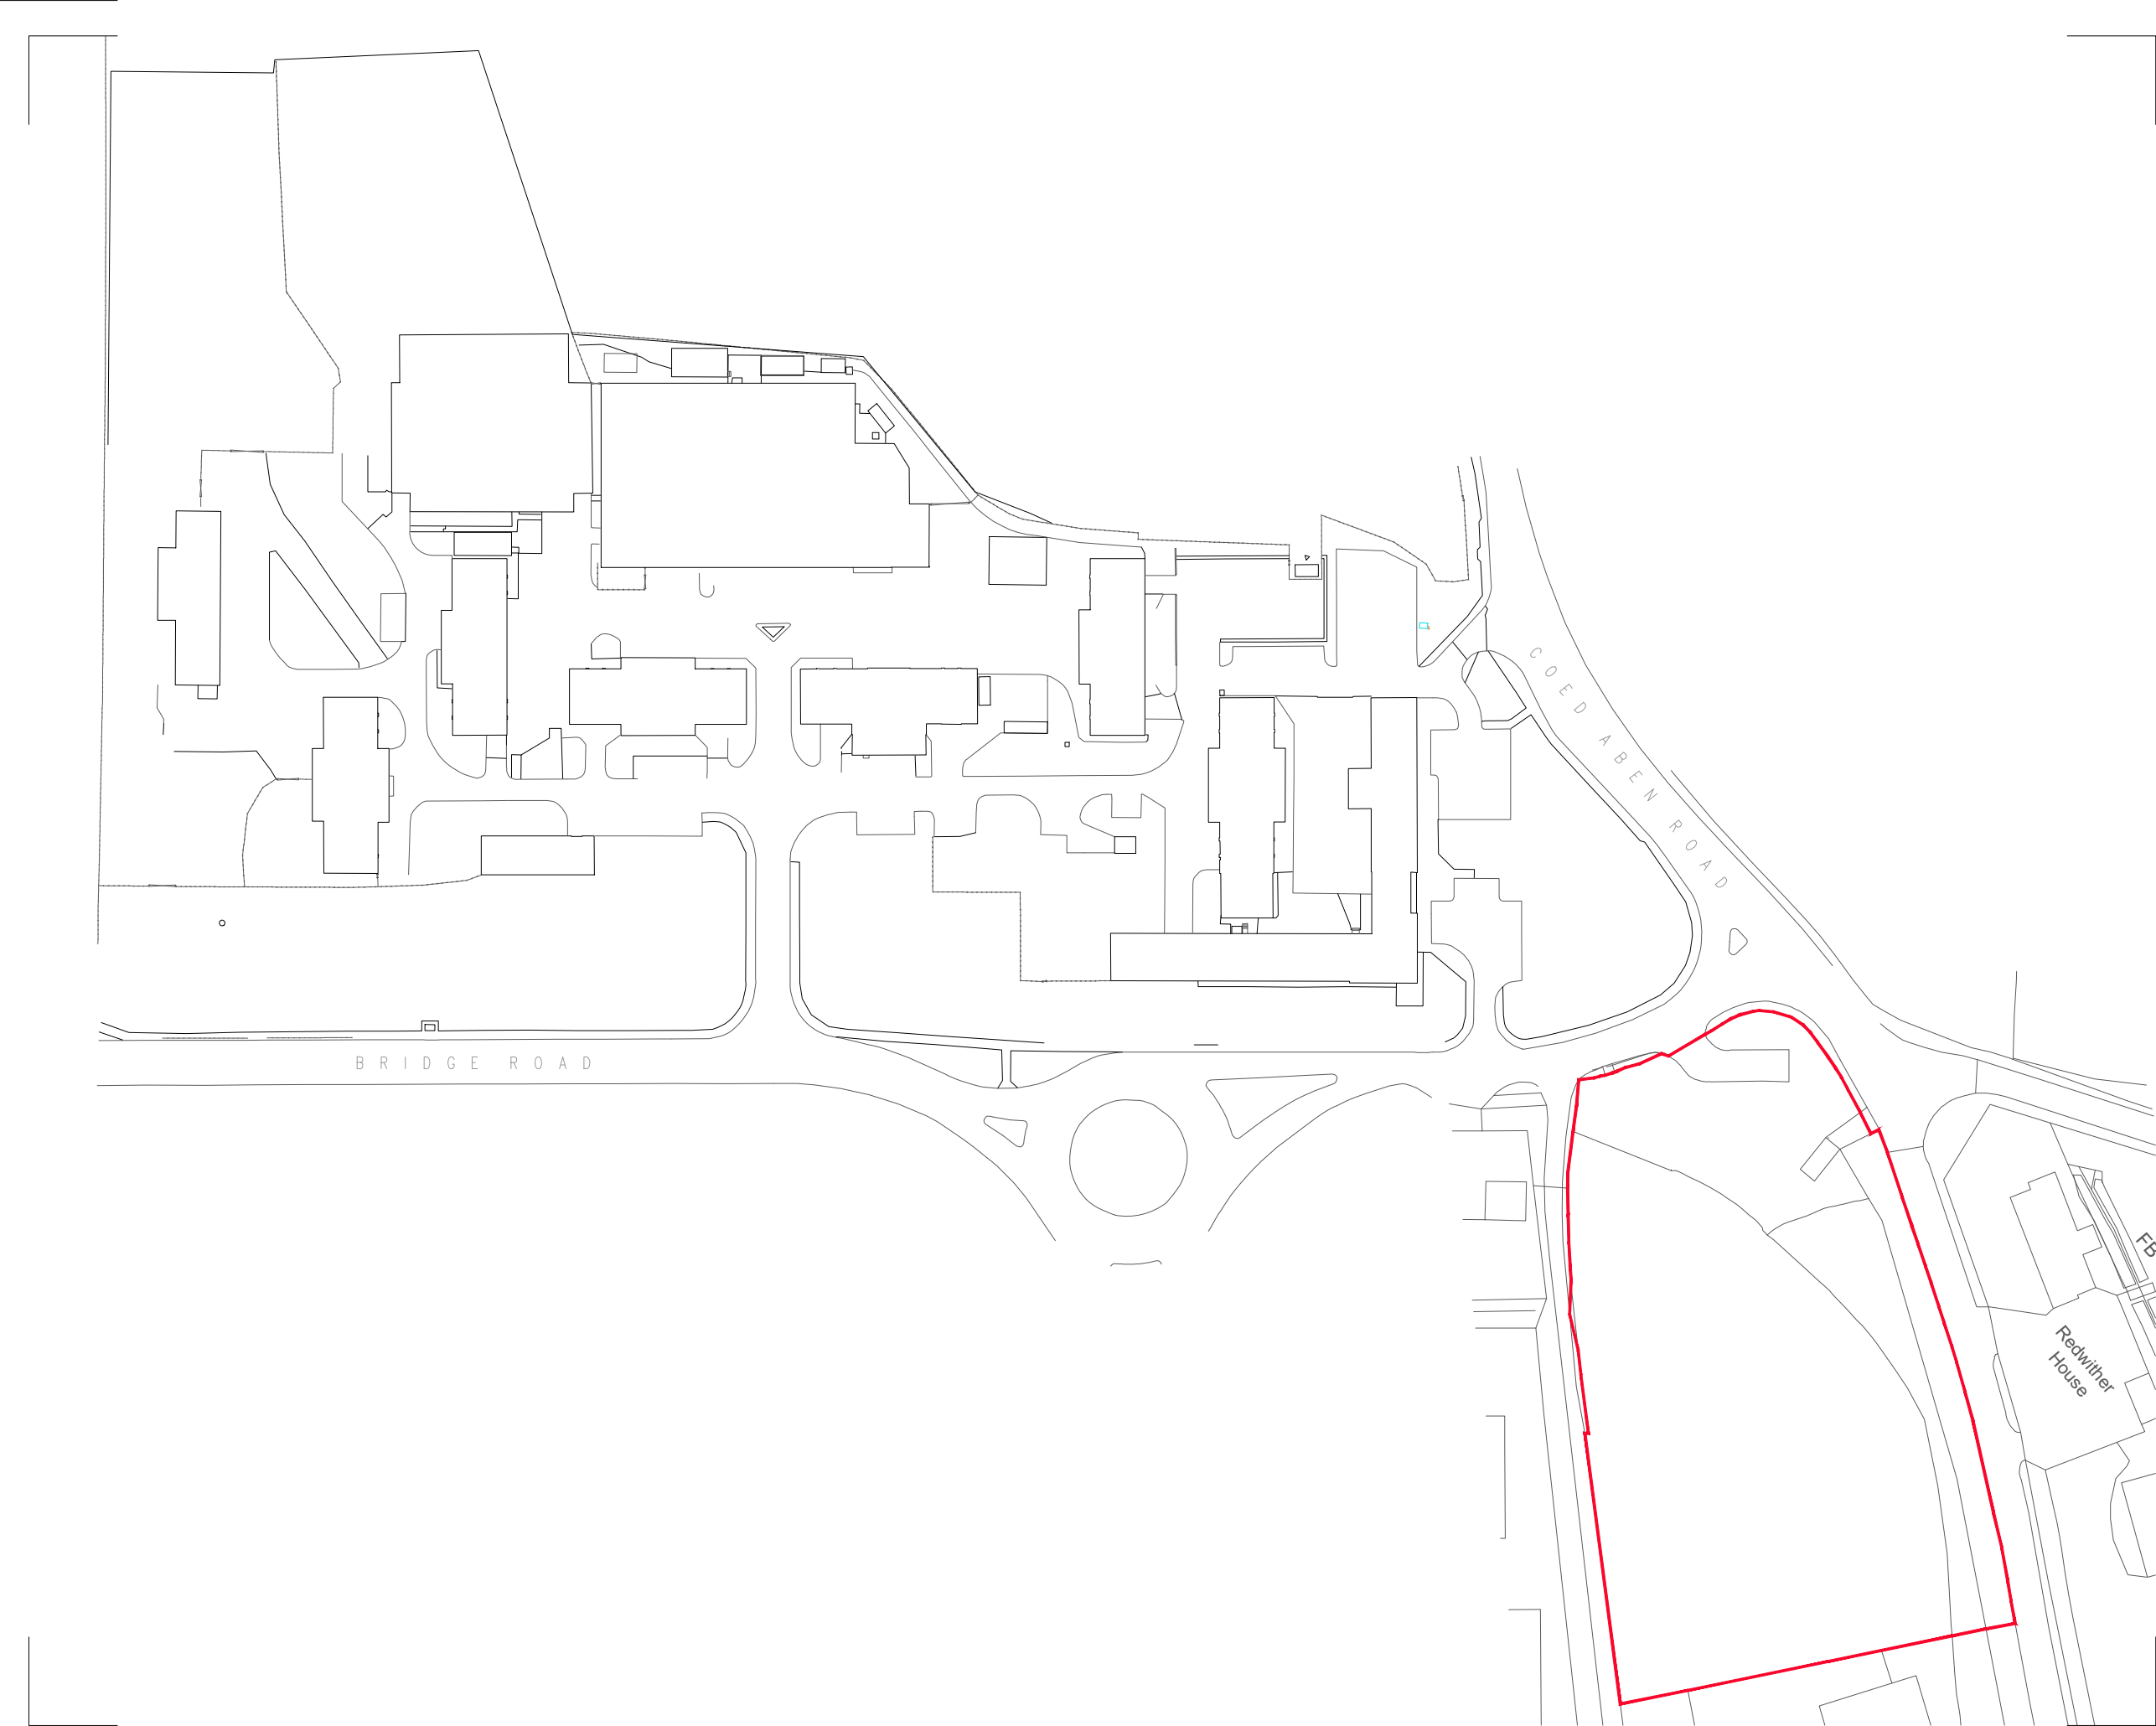

Contractors are not to scale dimensions from this drawing			
Rev	Description	By	Date
P01	Initial Issue	PJ	23.09.24

0 10m 50m
Scale 1:1250



MC

AU

Modern City

Architecture & Urbanism

Eastgate

2 Castle Street

Castletfield

Manchester

M3 4LZ

t: 0161 974 7203

e: info@mcau.co.uk

www.mcau.co.uk

Client
FI Real Estate Management

Project
Bridgeway, Wrexham

Description
Existing Site Layout

Status PLANNING		
Scale 1:1250 @ A3 PJ	Drawn PJ	Date Sep24
Job number 1182	Drawing number 02-009	Revision P01